

Notes

Any discrepancies to be brought to attention of Author as soon as possible.
All dimensions shown in "mm" unless otherwise shown.
Unless stated otherwise, this drawing has been assessed for risks and nothing is deemed to be outside of normal good safe working practice that would be covered by a contractors Construction Phase Health and Safety Plan.
Do note scale from this drawing.

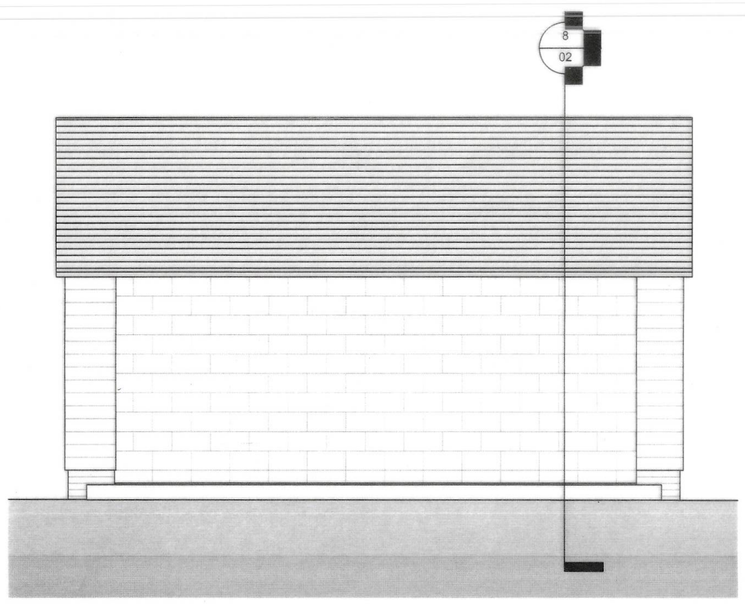


Garage Front
1 : 50

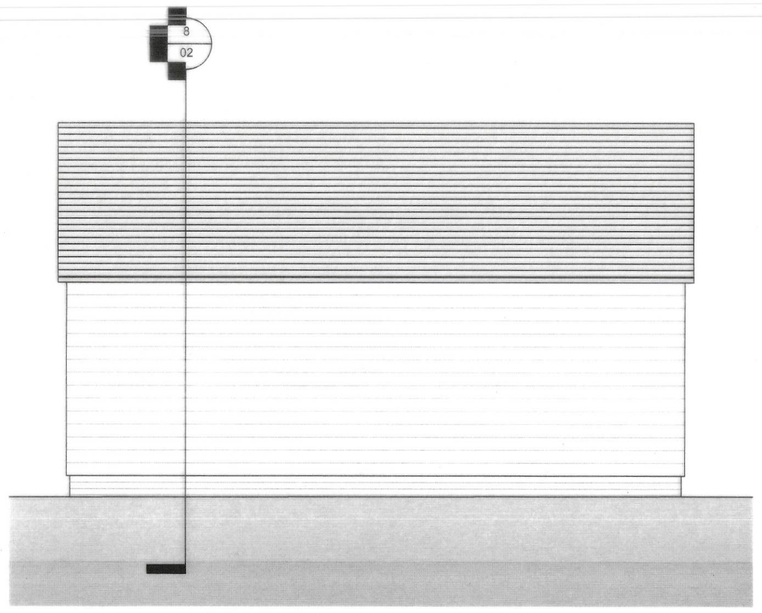


Garage Rear
1 : 50




Garage Side 1
1 : 50

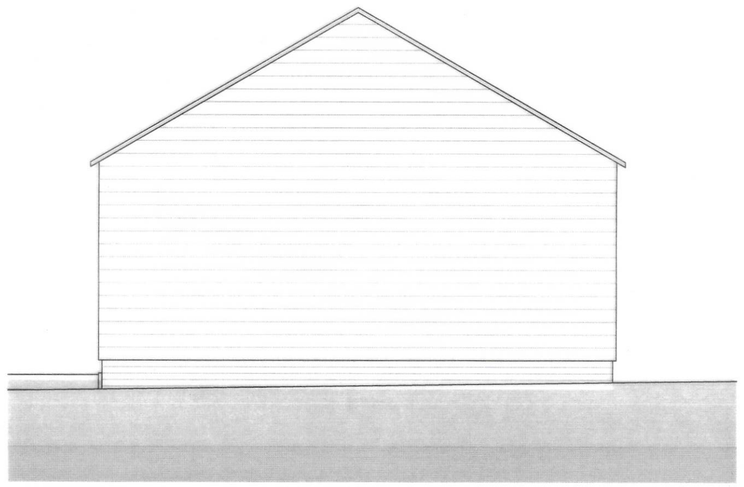


Garage Side 2
1 : 50

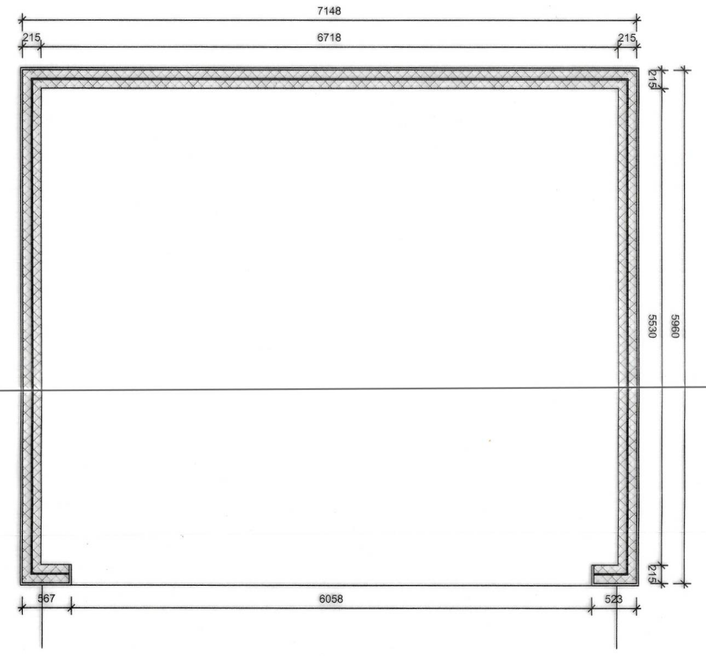

Garage Plan
1 : 50

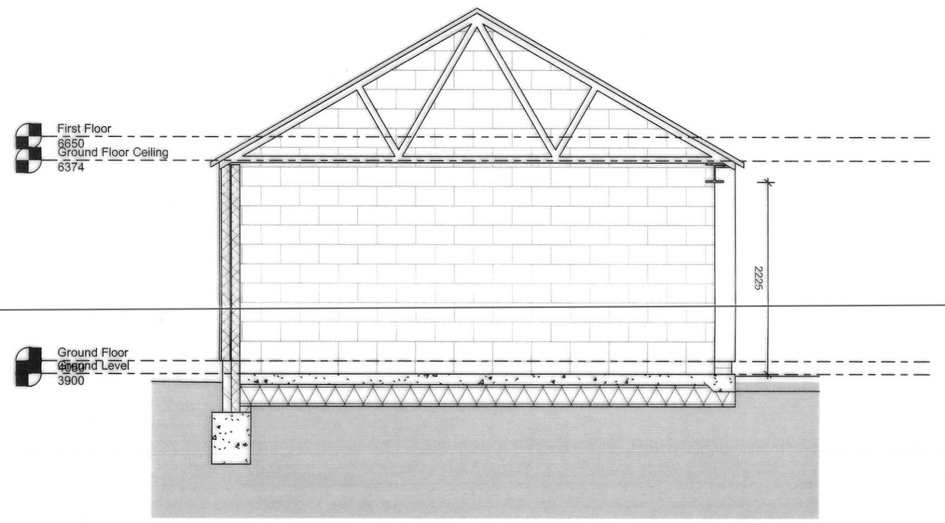


Secton Garage
1 : 50

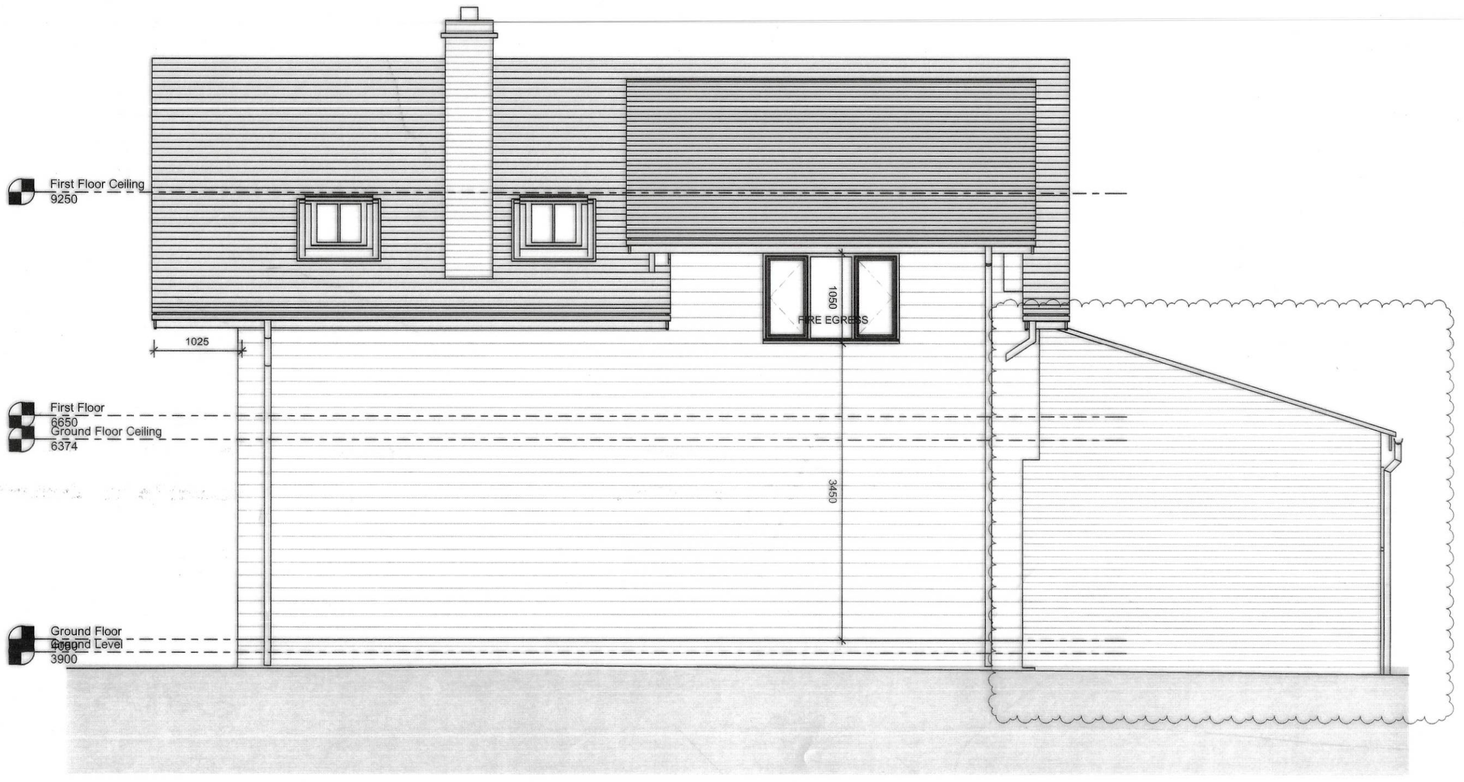

Side Elevation - Garden
1 : 50

Red line indicates tree protection fencing in accordance with BS5837

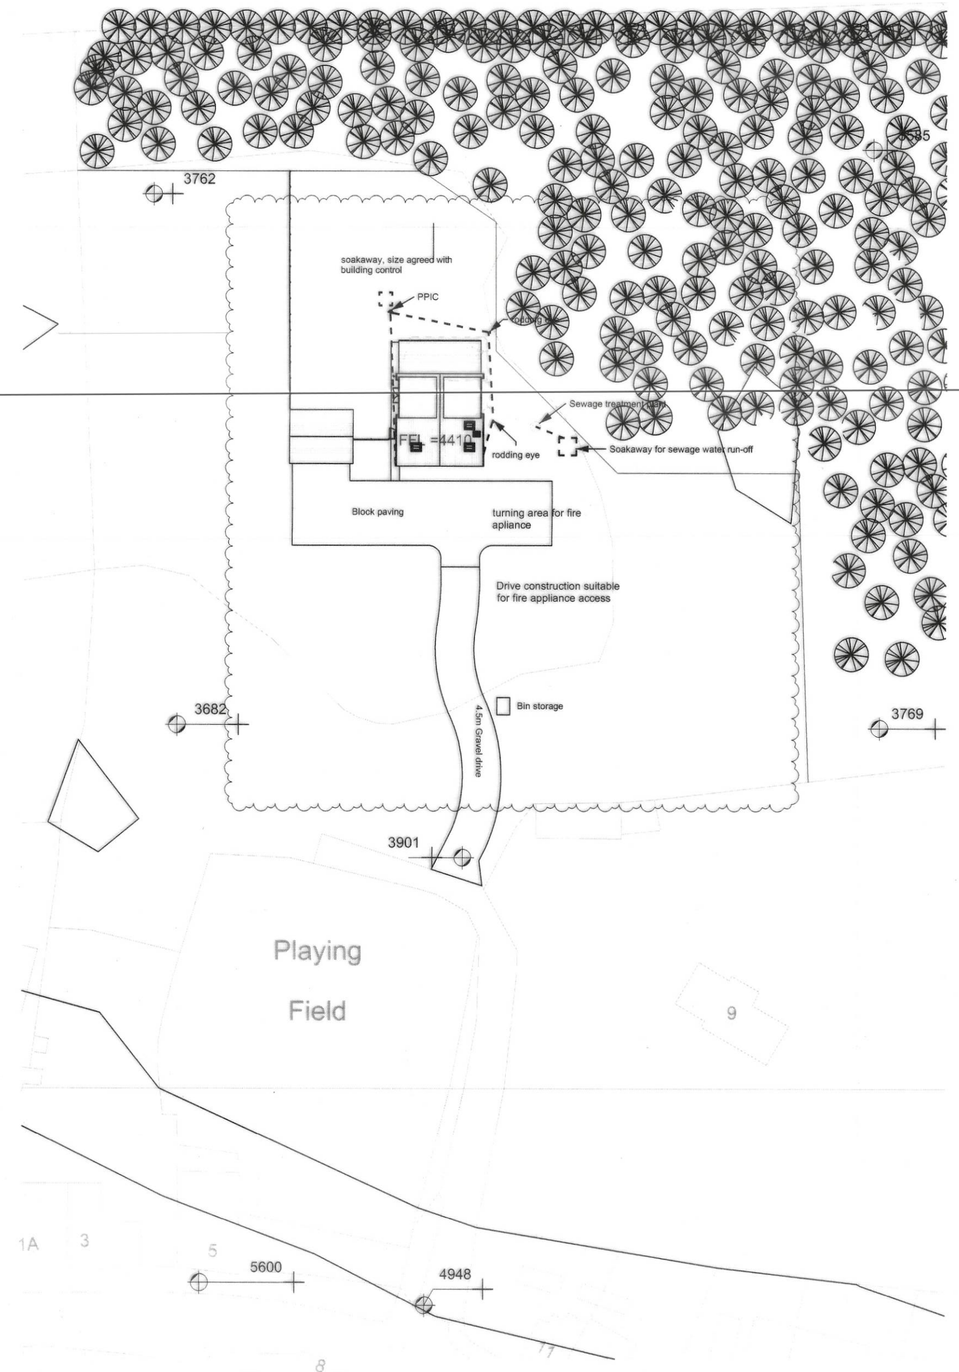

Levels and Tree Protection
1 : 500

PLAN AS EXISTING.

A Extension added and Building Control Amendments	16-10-16

Ian Gowler Consulting Ltd
Architectural and Domestic Energy Consultant
Grove House, 22 Primrose Hill, Doddington, Cambs, PE15 0SU
tel. 01354 667011 email. ian@gowler-architectural.co.uk

Proposed Dwelling and Garage at Station Road, Tyd Gote for Martin Melton

Construction Drawing - Sheet 2

date created	scale	drawing no.	rev.
05-05-14	As indicated @ A1	05 021 -	A