
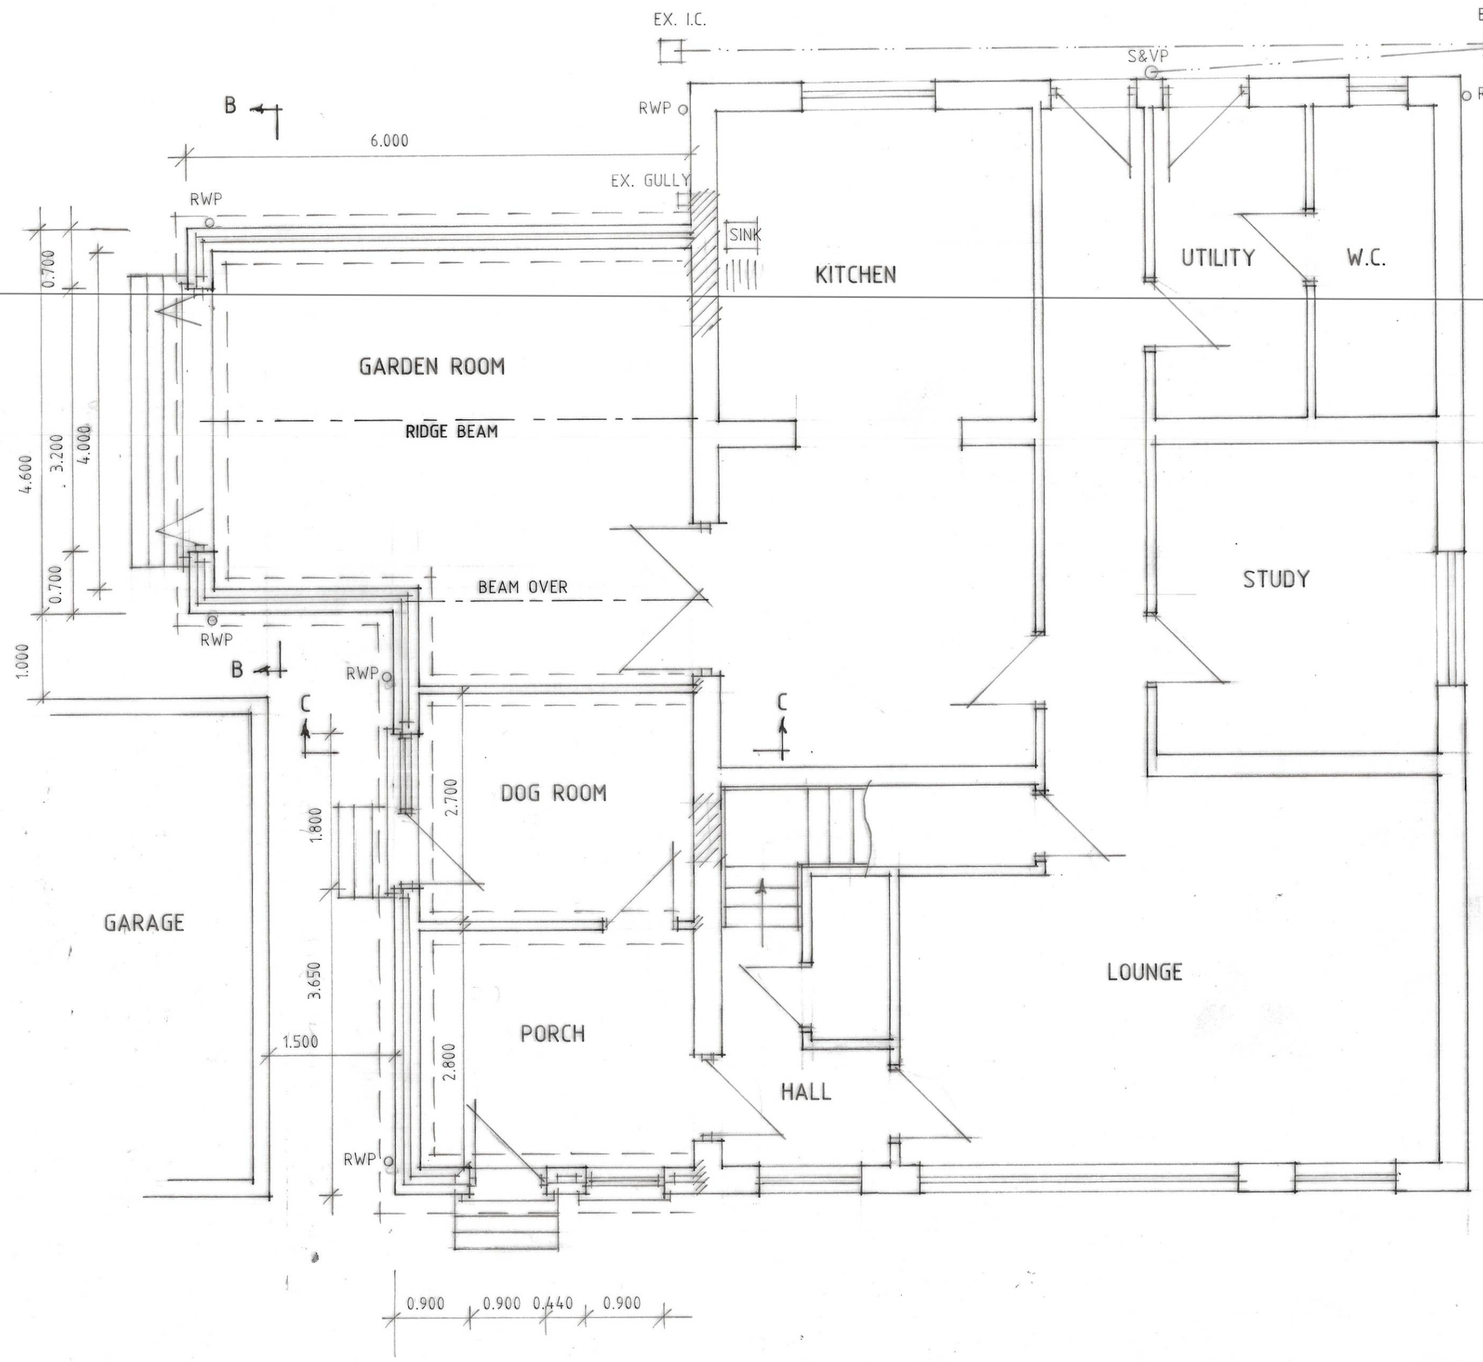


GROUND FLOOR PLAN

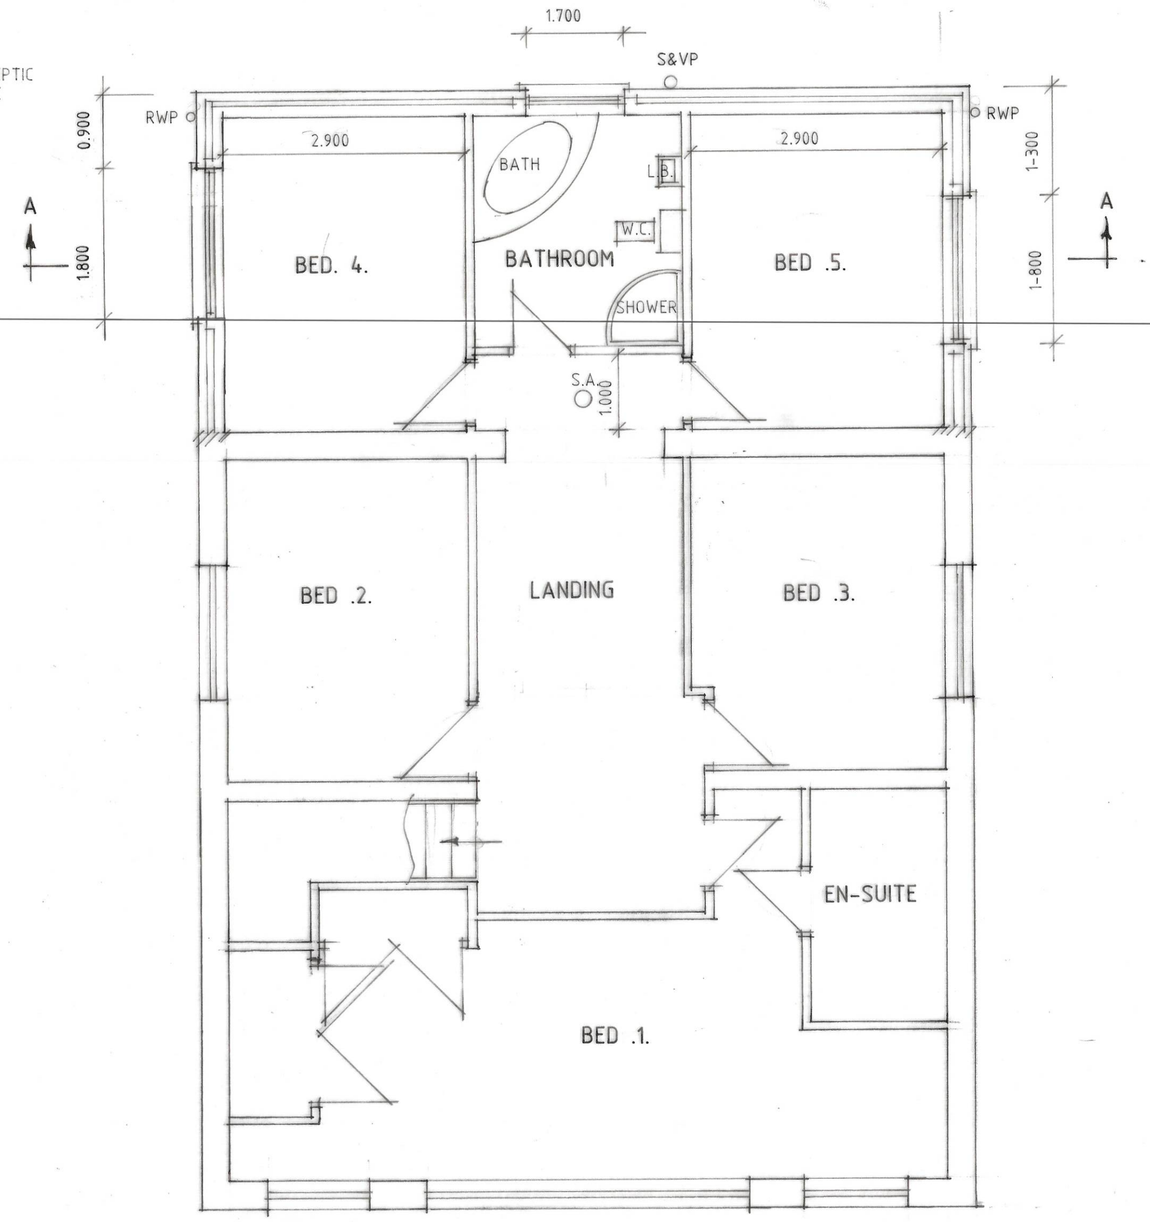

FIRST FLOOR PLAN

Status DESIGN
CONSULTANTS IN ARCHITECTURE & PLANNING

PROPOSED EXTENSIONS AT
7 STATION ROAD, TYDD GOTE
FOR

MR. M. MELTON.

PLAN AS PROPOSED

1:50	SD22-011/1
MAY-22	B.GILHAM.

2 Edinburgh Walk, Holbeach,
Spalding, Lincs. PE12 7AP
Tel. 01406 424343 Fax: 01406 490702