



FRONT

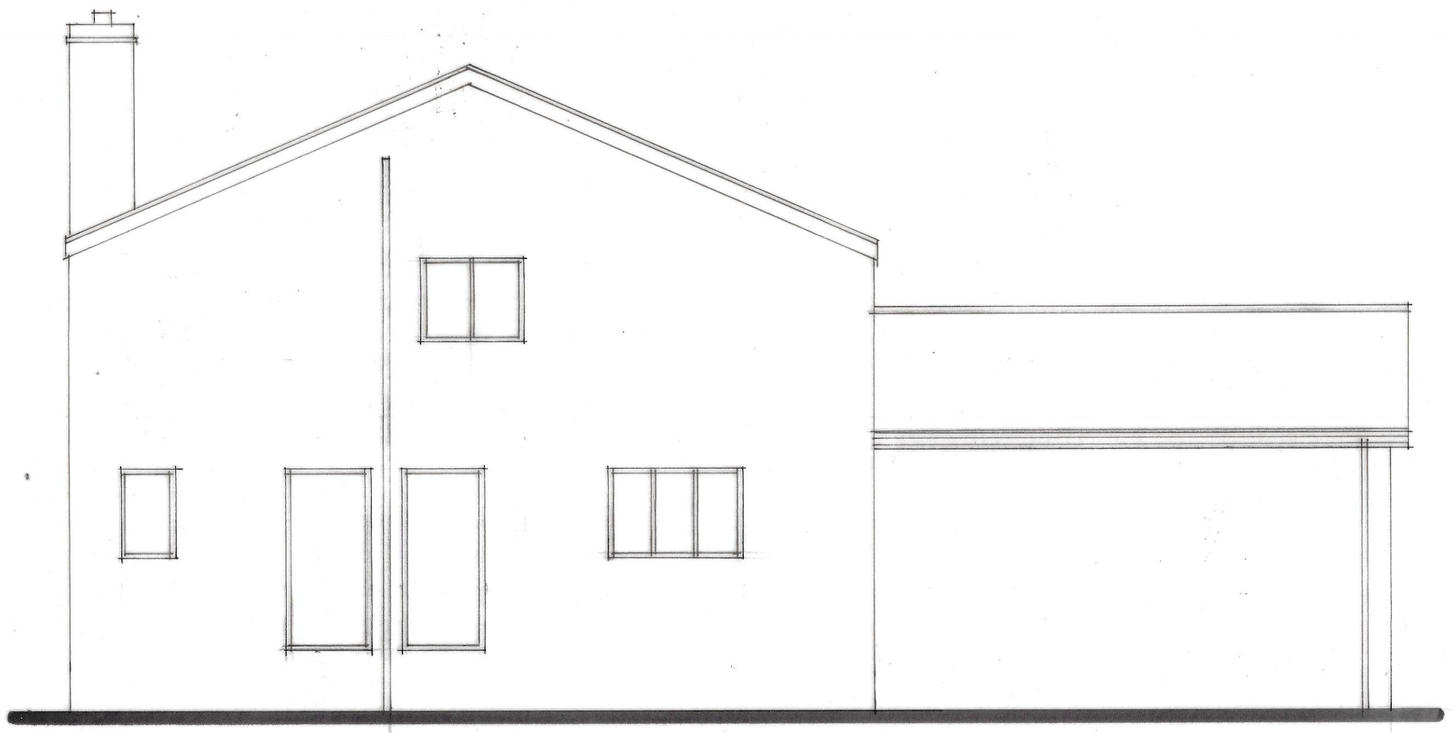

SIDE



REAR

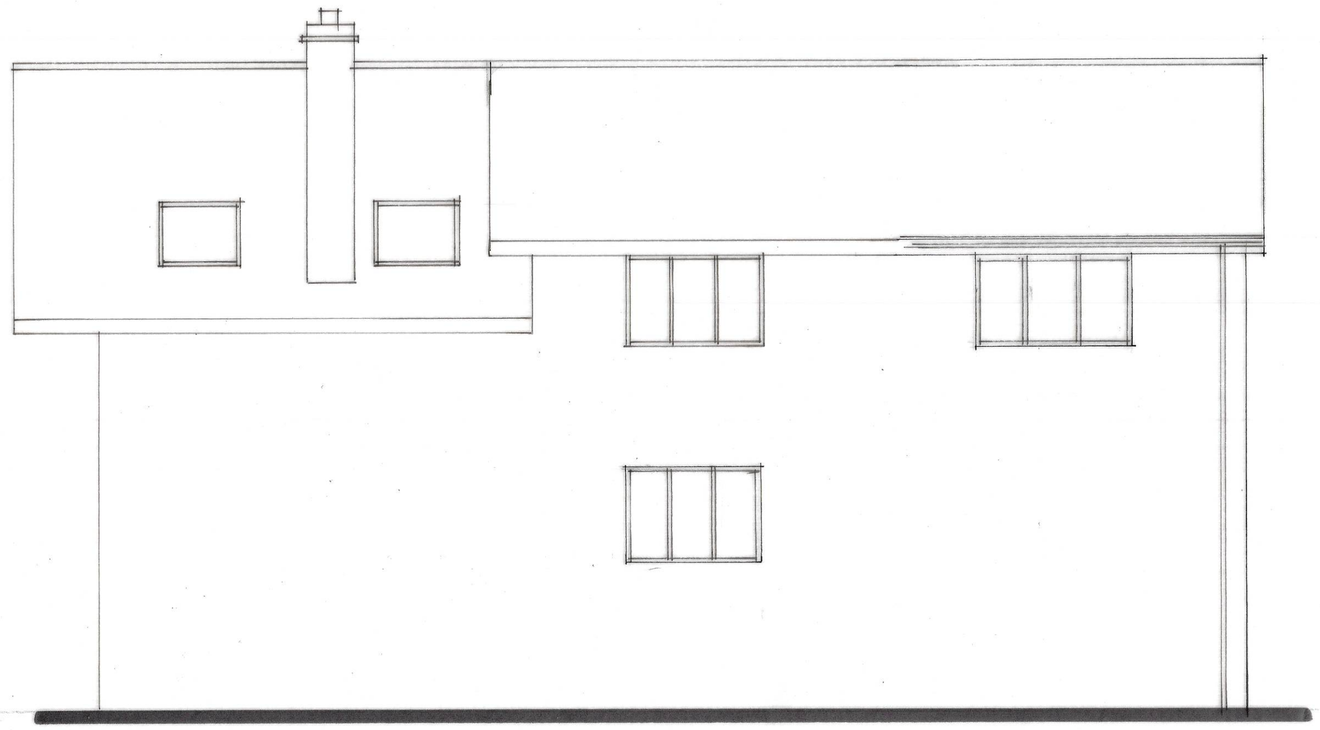

SIDE

Status
DESIGN
CONSULTANTS IN ARCHITECTURE & PLANNING

PROPOSED EXTENSIONS AT
7 STATION ROAD, TYDD GOTE
FOR

MR. M. MELTON.

PROPOSED ELEVATIONS

| | |
|---|---|
| 1:50 | SD22-011/2 |
| MAY-22 | B.GILHAM. |

2 Edinburgh Walk, Holbeach,
Spalding, Lincs. PE12 7AP
Tel: 01406 424343 Fax: 01406 498702