


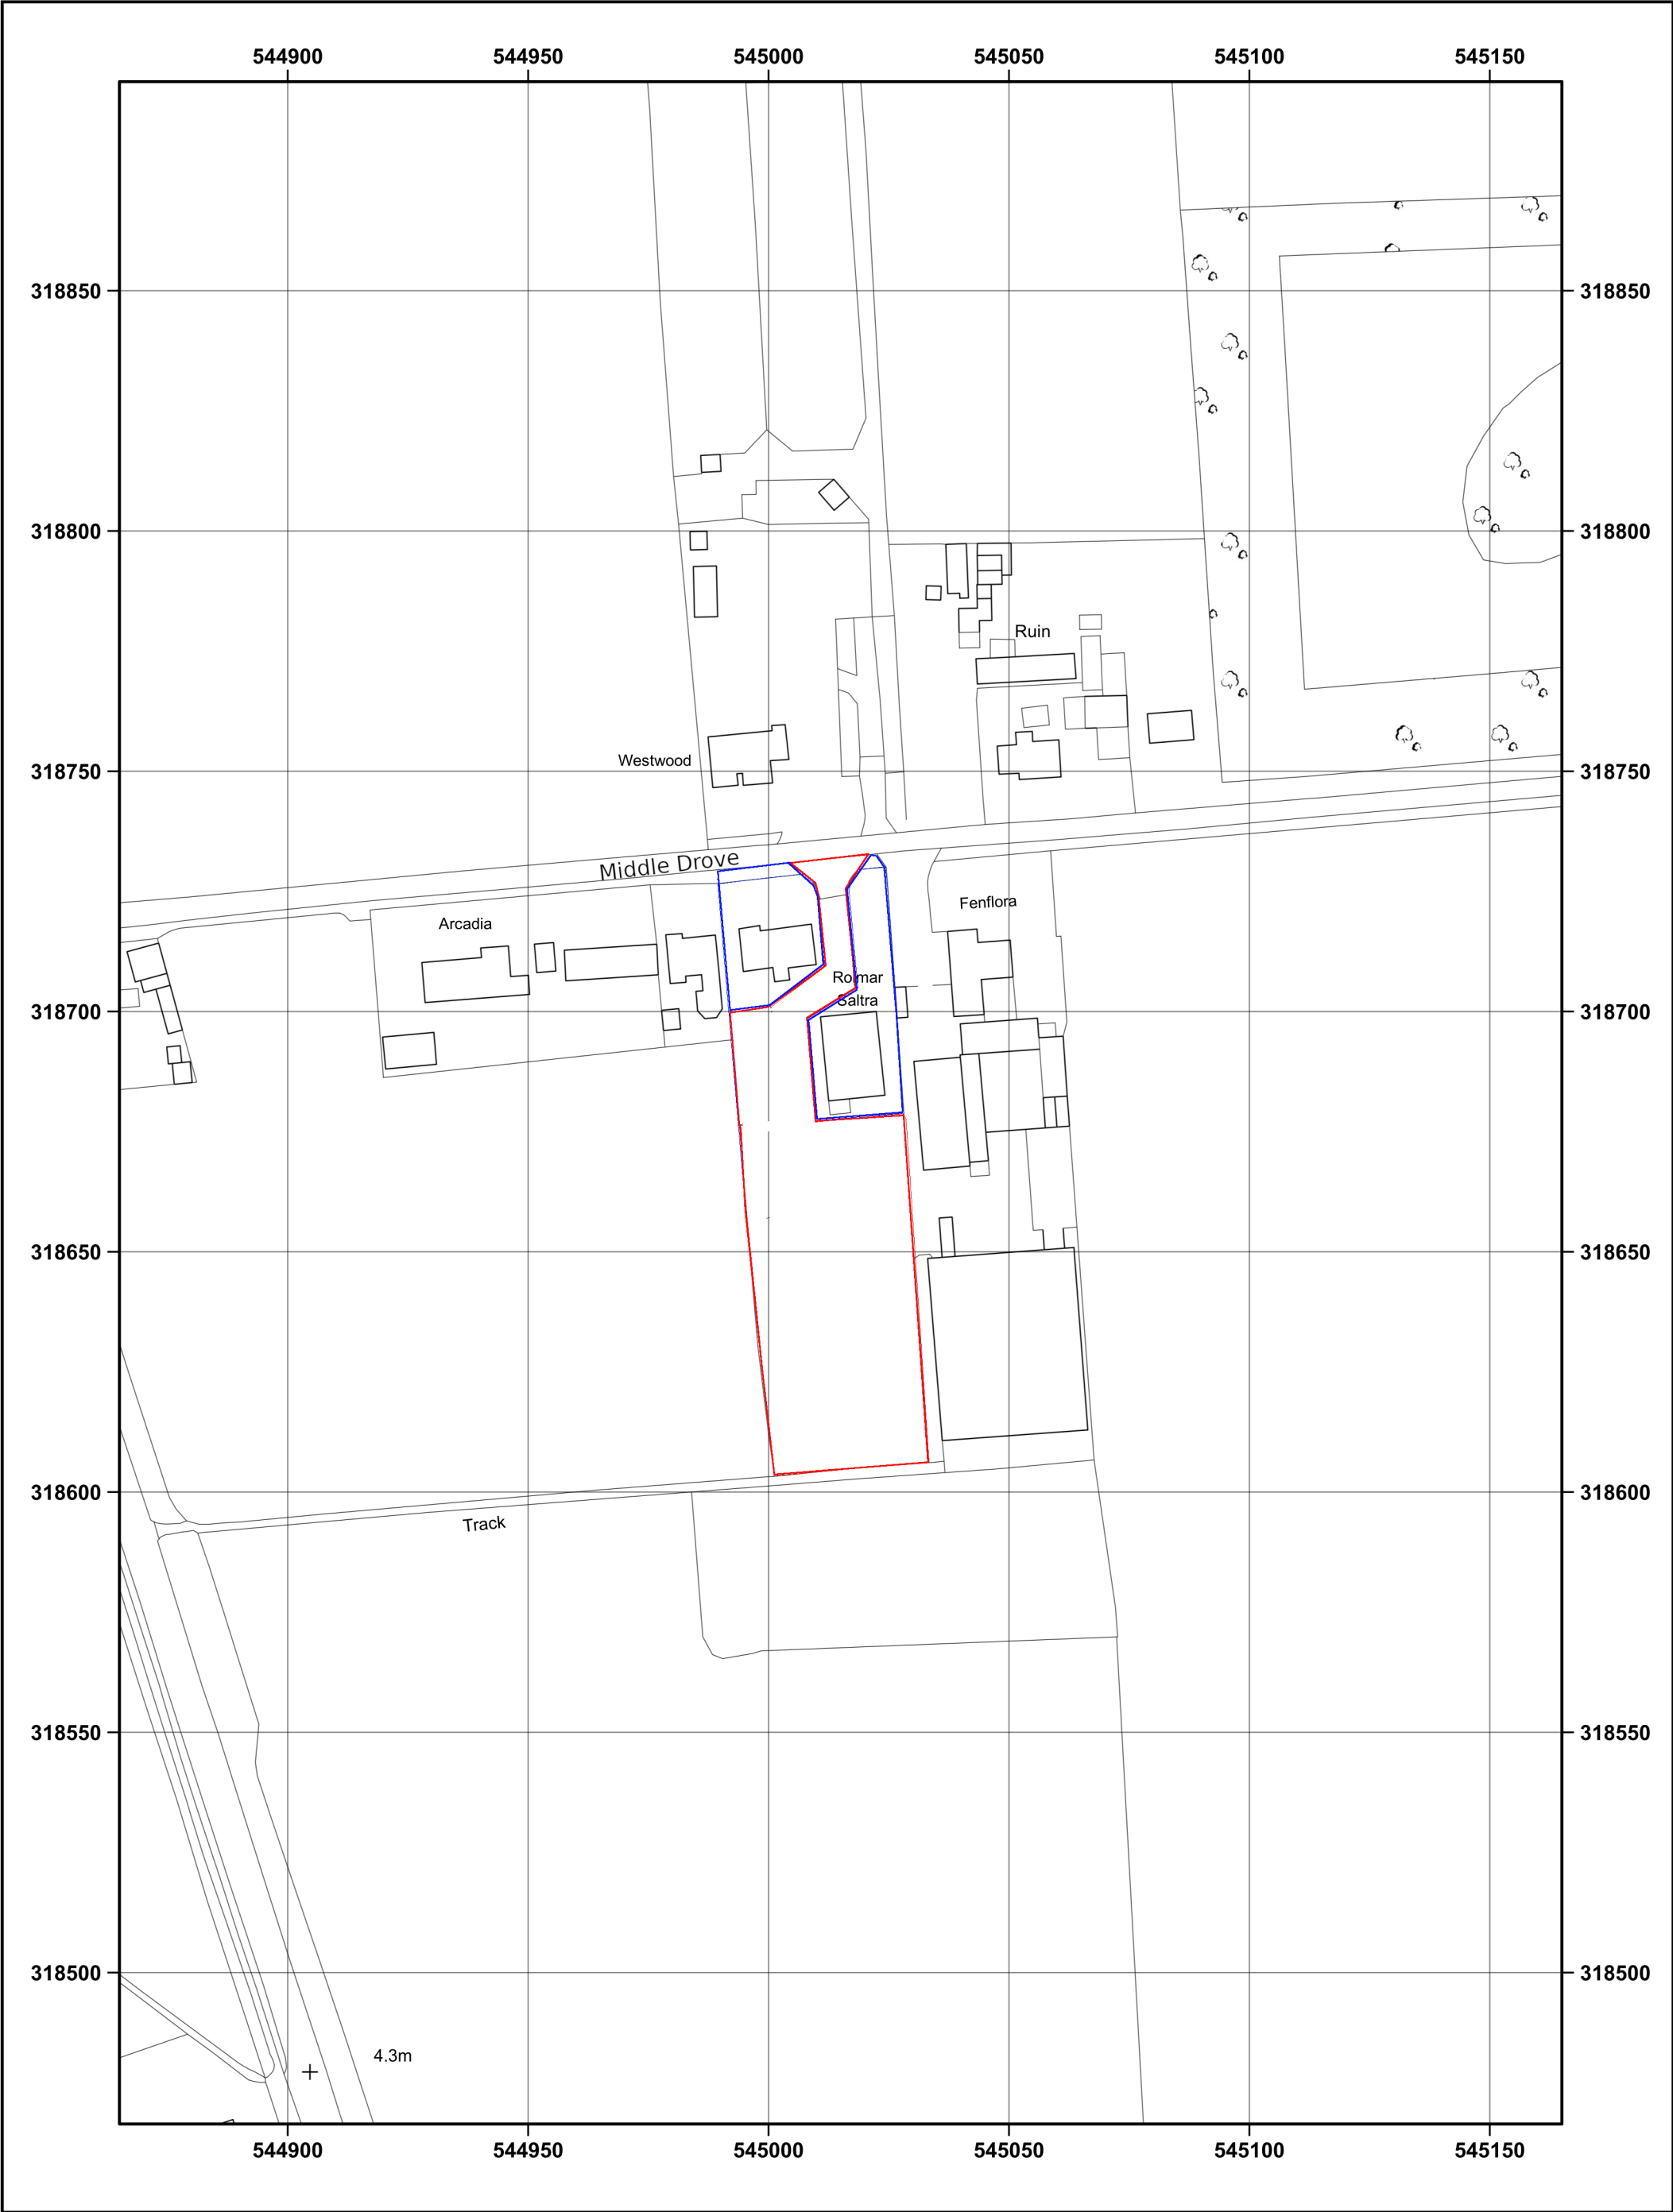

© Crown copyright and database rights 2025 OS AC0000848283. Public rights of way shown on this map have been taken from Local Authority definitive maps. The representation on this map of any other road, track or path is no evidence of the existence of a right of way.

LAND AT MIDDLE ROAD TYDD ST MARY SPALDING LINCOLNSHIRE PE13 5QZ
Supplied by: www.ukmapcentre.com Product Info: www.ukmapcentre.com/location-plans-1250-scale
Production Date: 28/07/2025 Serial No: 314762
Centre Coordinates: 545015, 318681

LOCATION PLAN