
SITEPLAN

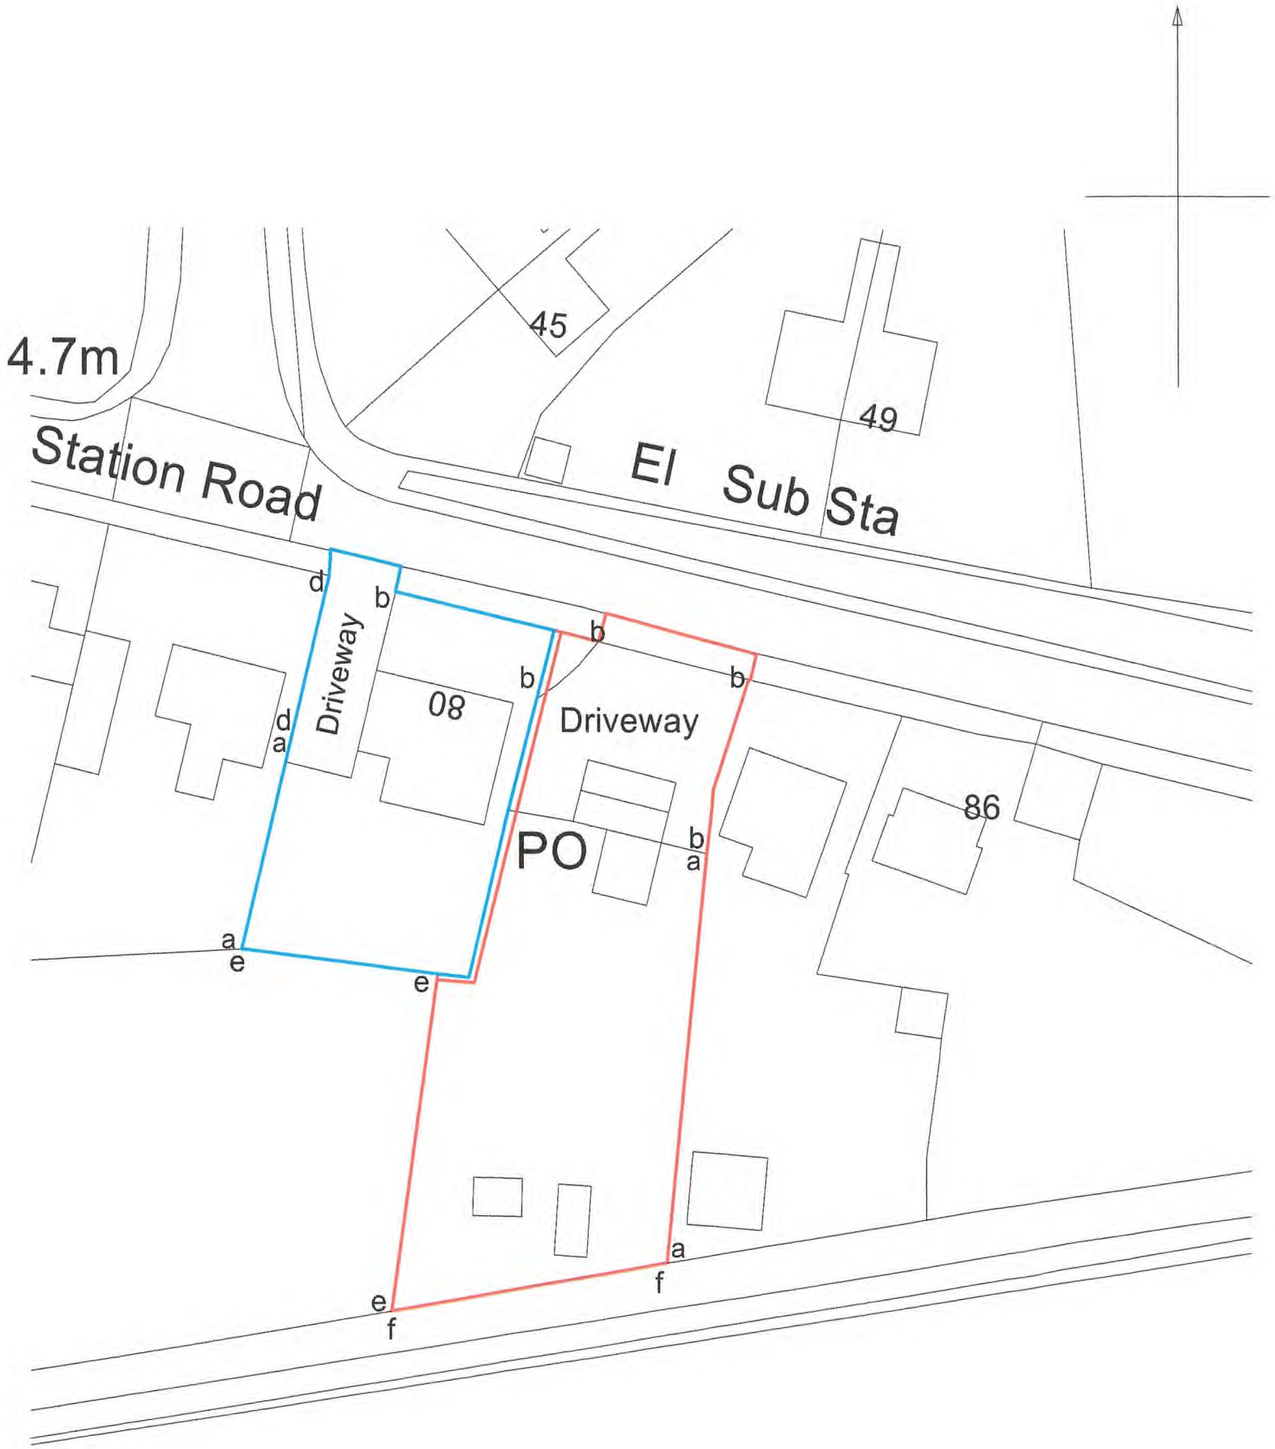

0 10 20 30

a = 1.8 wooden fence
b = 0.8 private hedge
c = 0pen
d =1.5m private hedge
e = 1m wire fence
f = 2m hedge

N

Change of use from Post Office to self contained annexe for

Mr & Mrs Wright, 80 Station Road, Tydd Gote, Wisbech, PE135RD

Scale 1:500

Plans by Anfoss Ltd.,
87 Leverington Common,
Leverington,
Wisbech, PE13 5BH
01945 466266
07836 246446
building55@live.co.uk

Ref Wright/2024/ste/1