




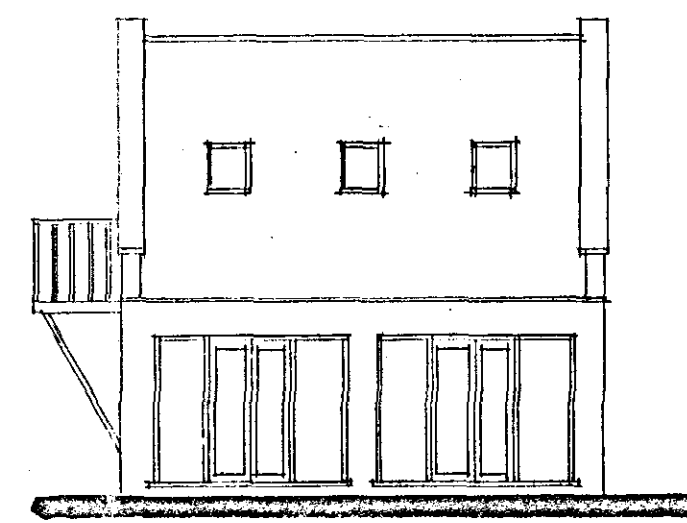

FRONT

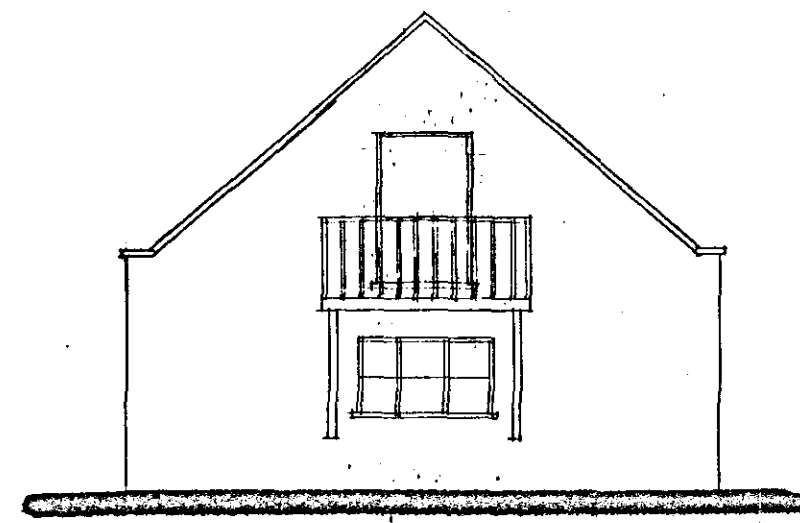


SIDE

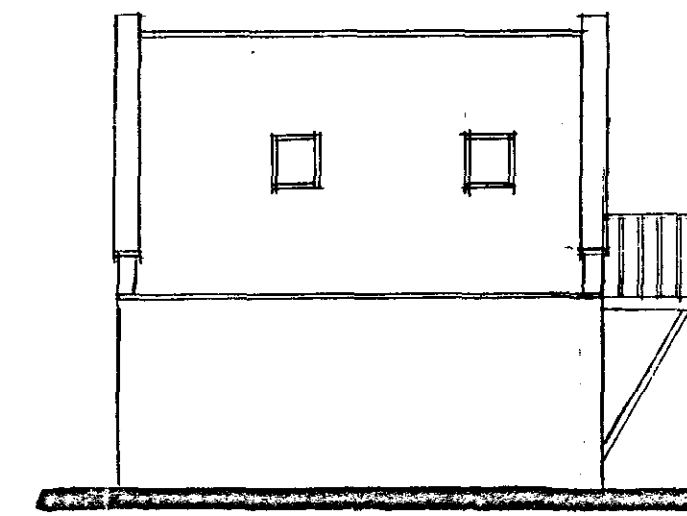


REAR




SIDE

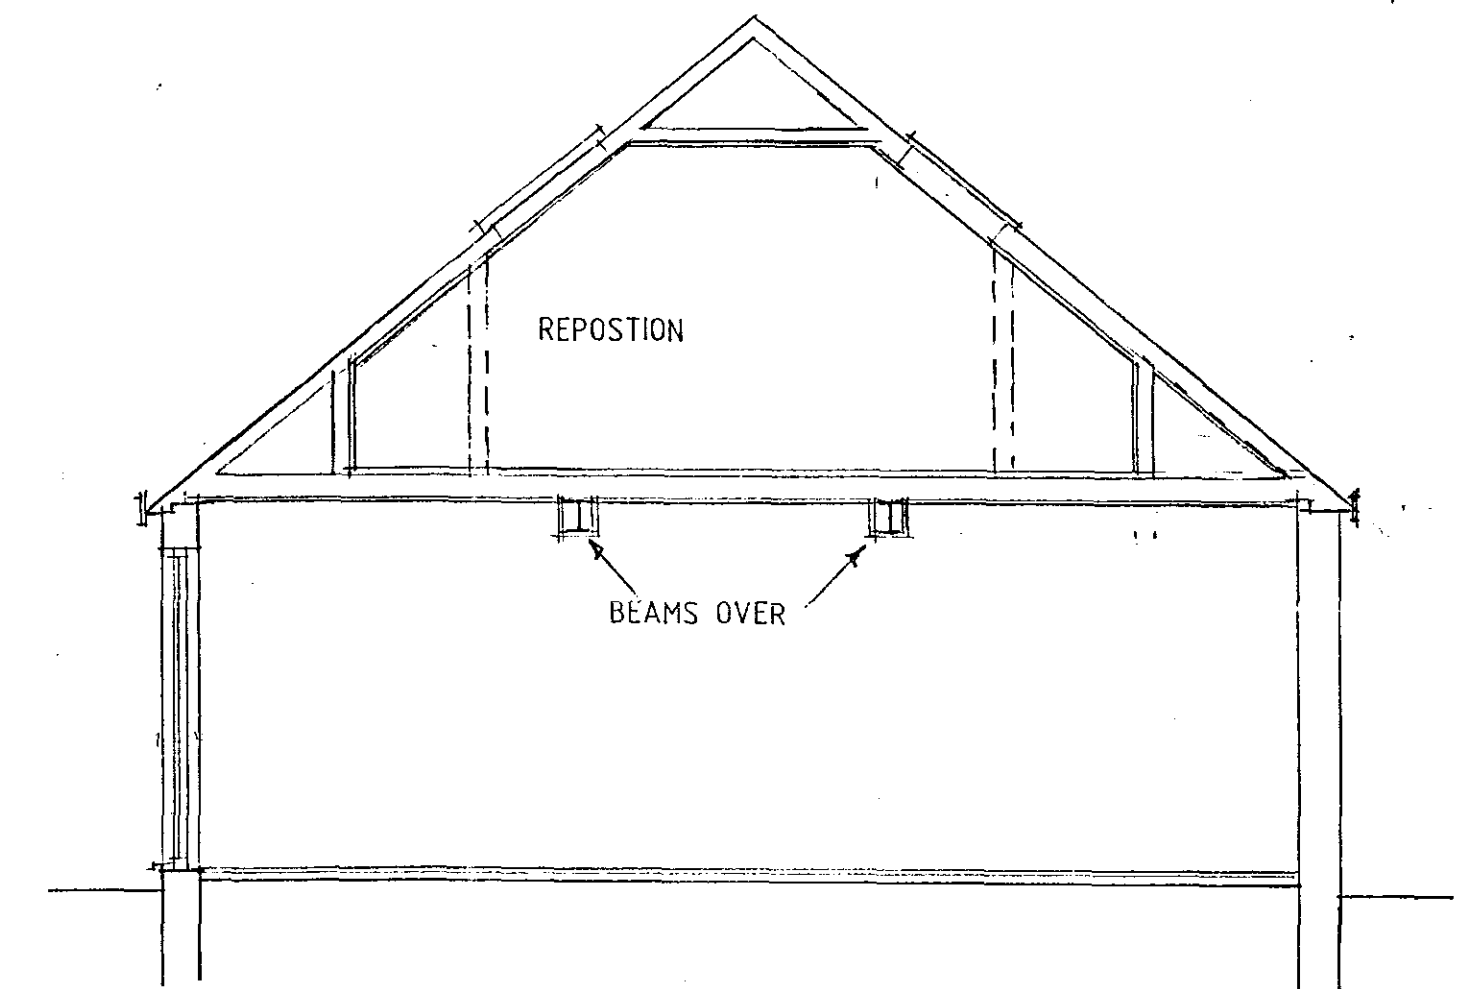

SECTION

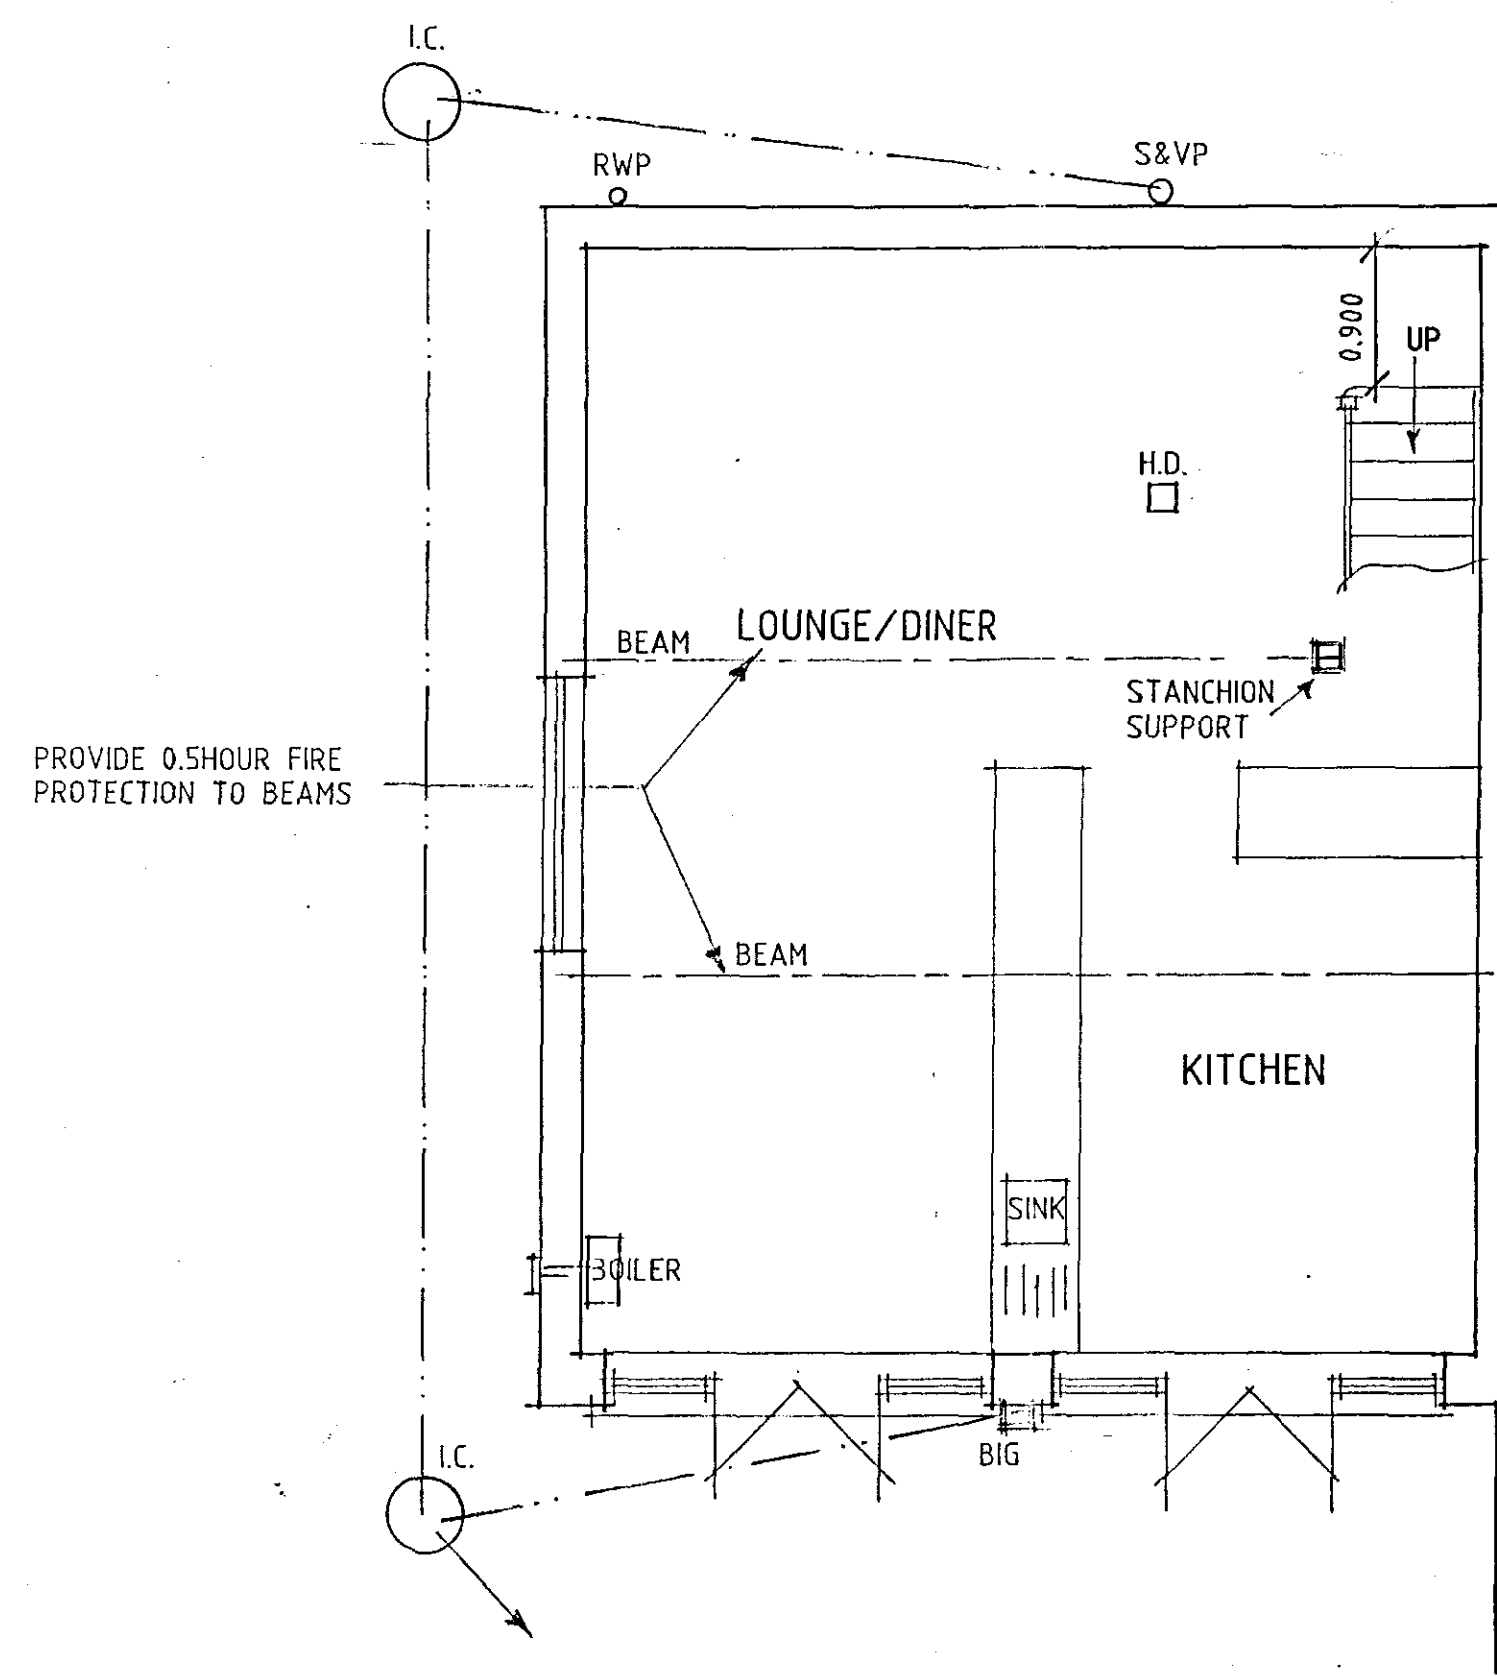

GROUND FLOOR PLAN

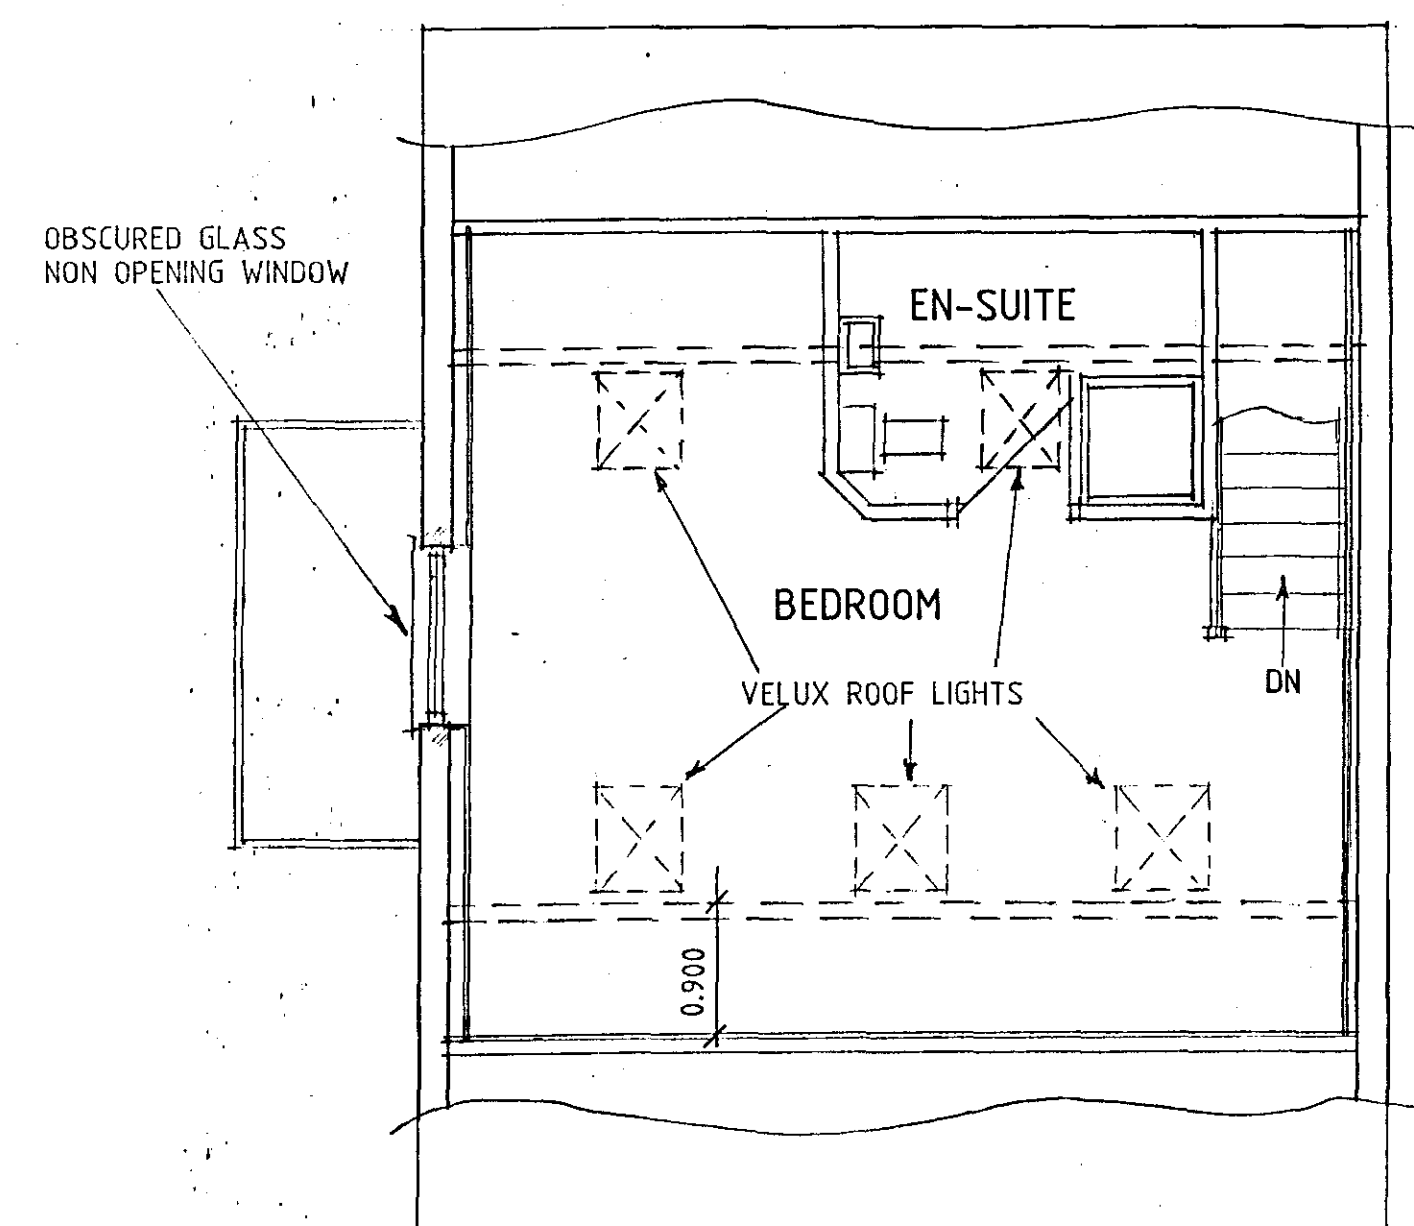

FIRST FLOOR PLAN

**DETERMINED
PLAN**

SHDC
Planning & Development
- 2 MAY 2008
Ref: 0546/08

E - ALTS - 6.12.07
D - B.R. ALTS - 30.10.07
C - DESIGN ALTS - 23.8.07.
B - IMF ADDED - 14.8.07
A - DESIGN ALTS - 2.8.07

Status
CONSULTANTS IN ARCHITECTURE & PLANNING

PROPOSED CHANGE OF USE
OF GARAGE TO GRANNY
ANNEXE AT FIELD VIEW,
LOWGATE, TYDD ST. MARY
FOR

MR. C. WORTS.

PLAN AS PROPOSED

1:50 1:100 SD07-038/6

APRIL-08 B.GILHAM.