


EAST (FRONT) ELEVATION

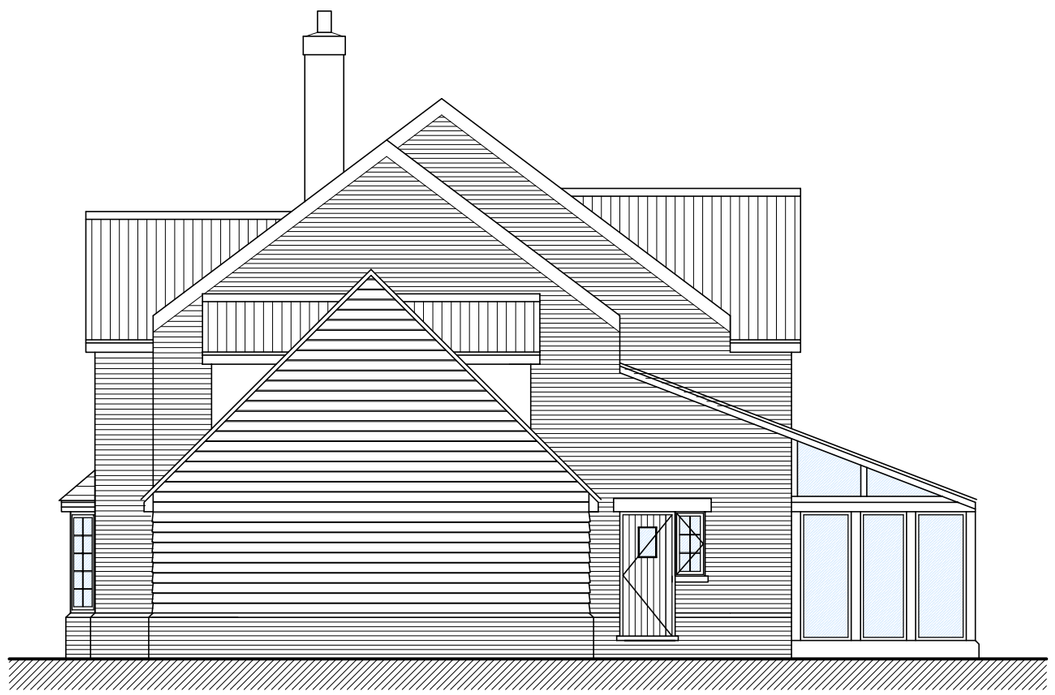

SOUTH (SIDE) ELEVATION



NORTH (SIDE) ELEVATION



WEST (REAR) ELEVATION

PROPOSED ELEVATIONS 1:100

Peter Humphrey Associates
ARCHITECTURAL DESIGN AND BUILDING

PROJECT

Tretton Manor
Cat's Lane
Tydd st Giles
PE13 5LZ

CLIENT

Mr & Mrs Daley

DRAWING TITLE

Replacement Dwelling

DATE JUL 16 SCALE AS SHOWN JOB No. PL02B

DO NOT SCALE FROM THIS DRAWING

COPYRIGHT: THIS DRAWING MUST NOT BE ISSUED, LOANED OR COPIED WITHOUT THE CONSENT OF PETER HUMPHREY ASSOCIATES

Peter Humphrey Associates
ARCHITECTURAL DESIGN AND BUILDING
TELEPHONE 01945 466 966
FAX 01945 466 433
E-MAIL: info@peterhumphrey.co.uk
30 OLD MARKET WISBECH CAMBS PE13 1NB

Fenland District Council
Building Design Awards
Building Excellence in Fenland
Category Winner 2008