



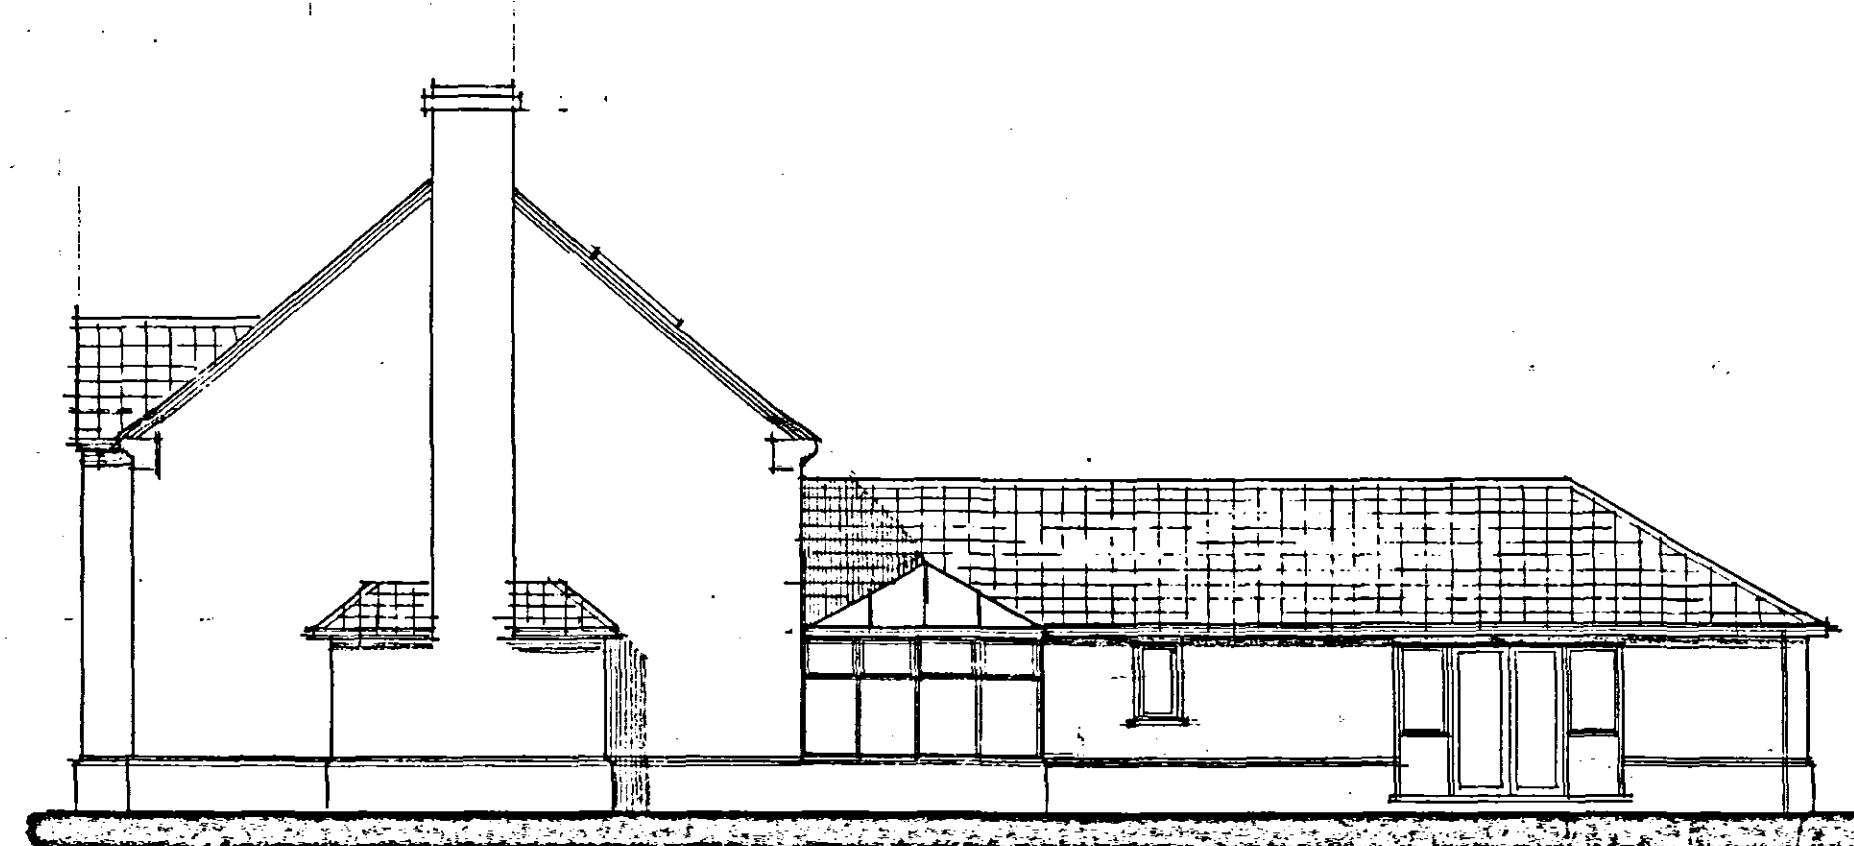

west

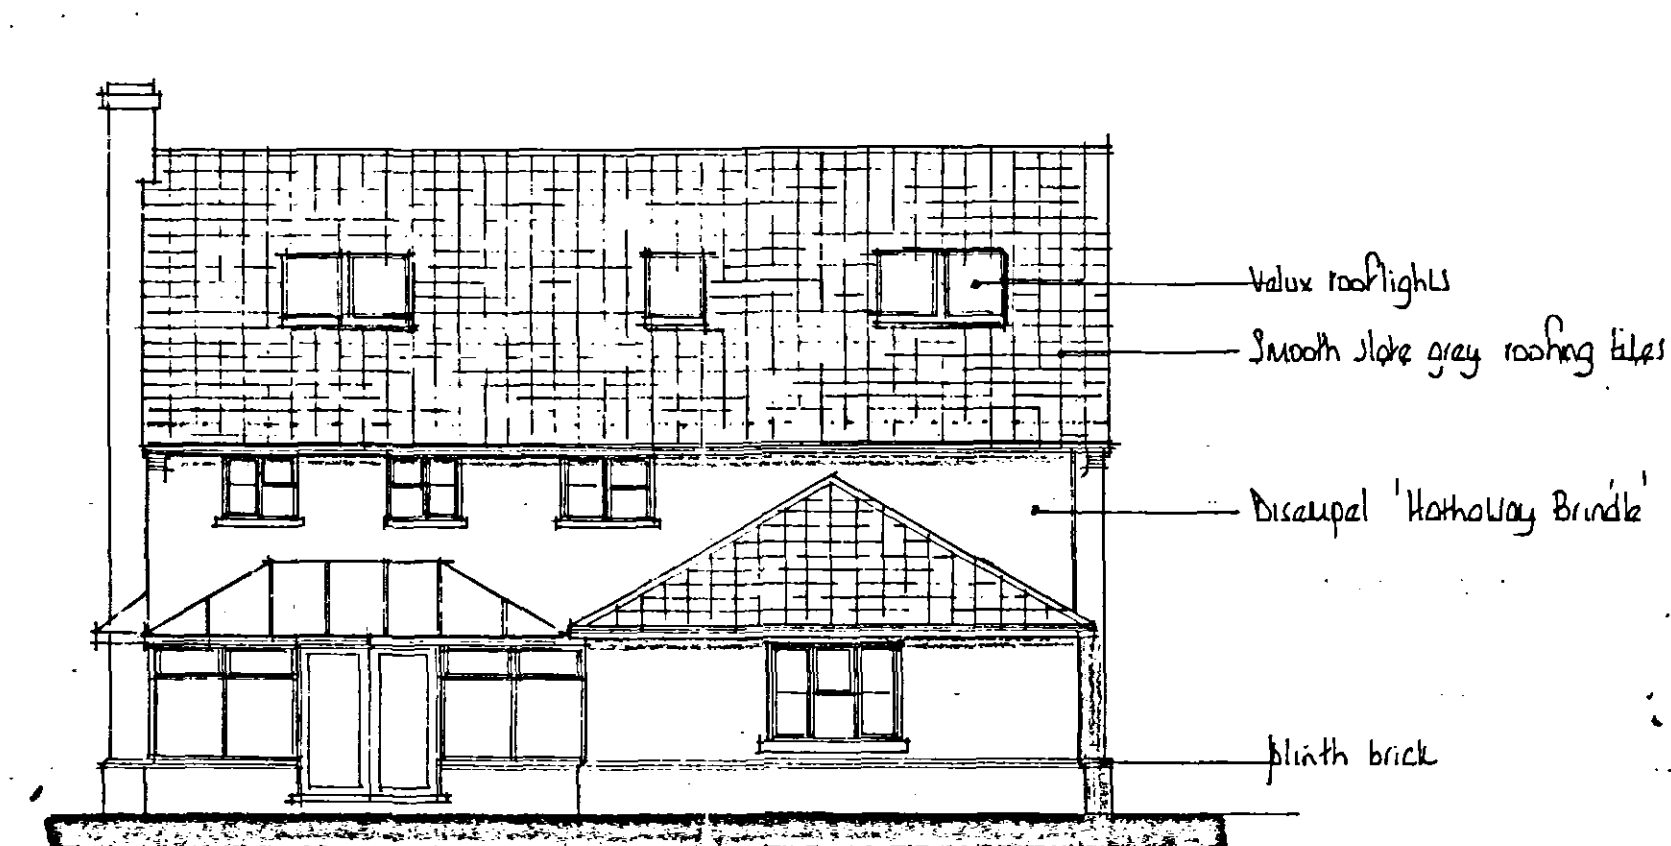


south




east




north

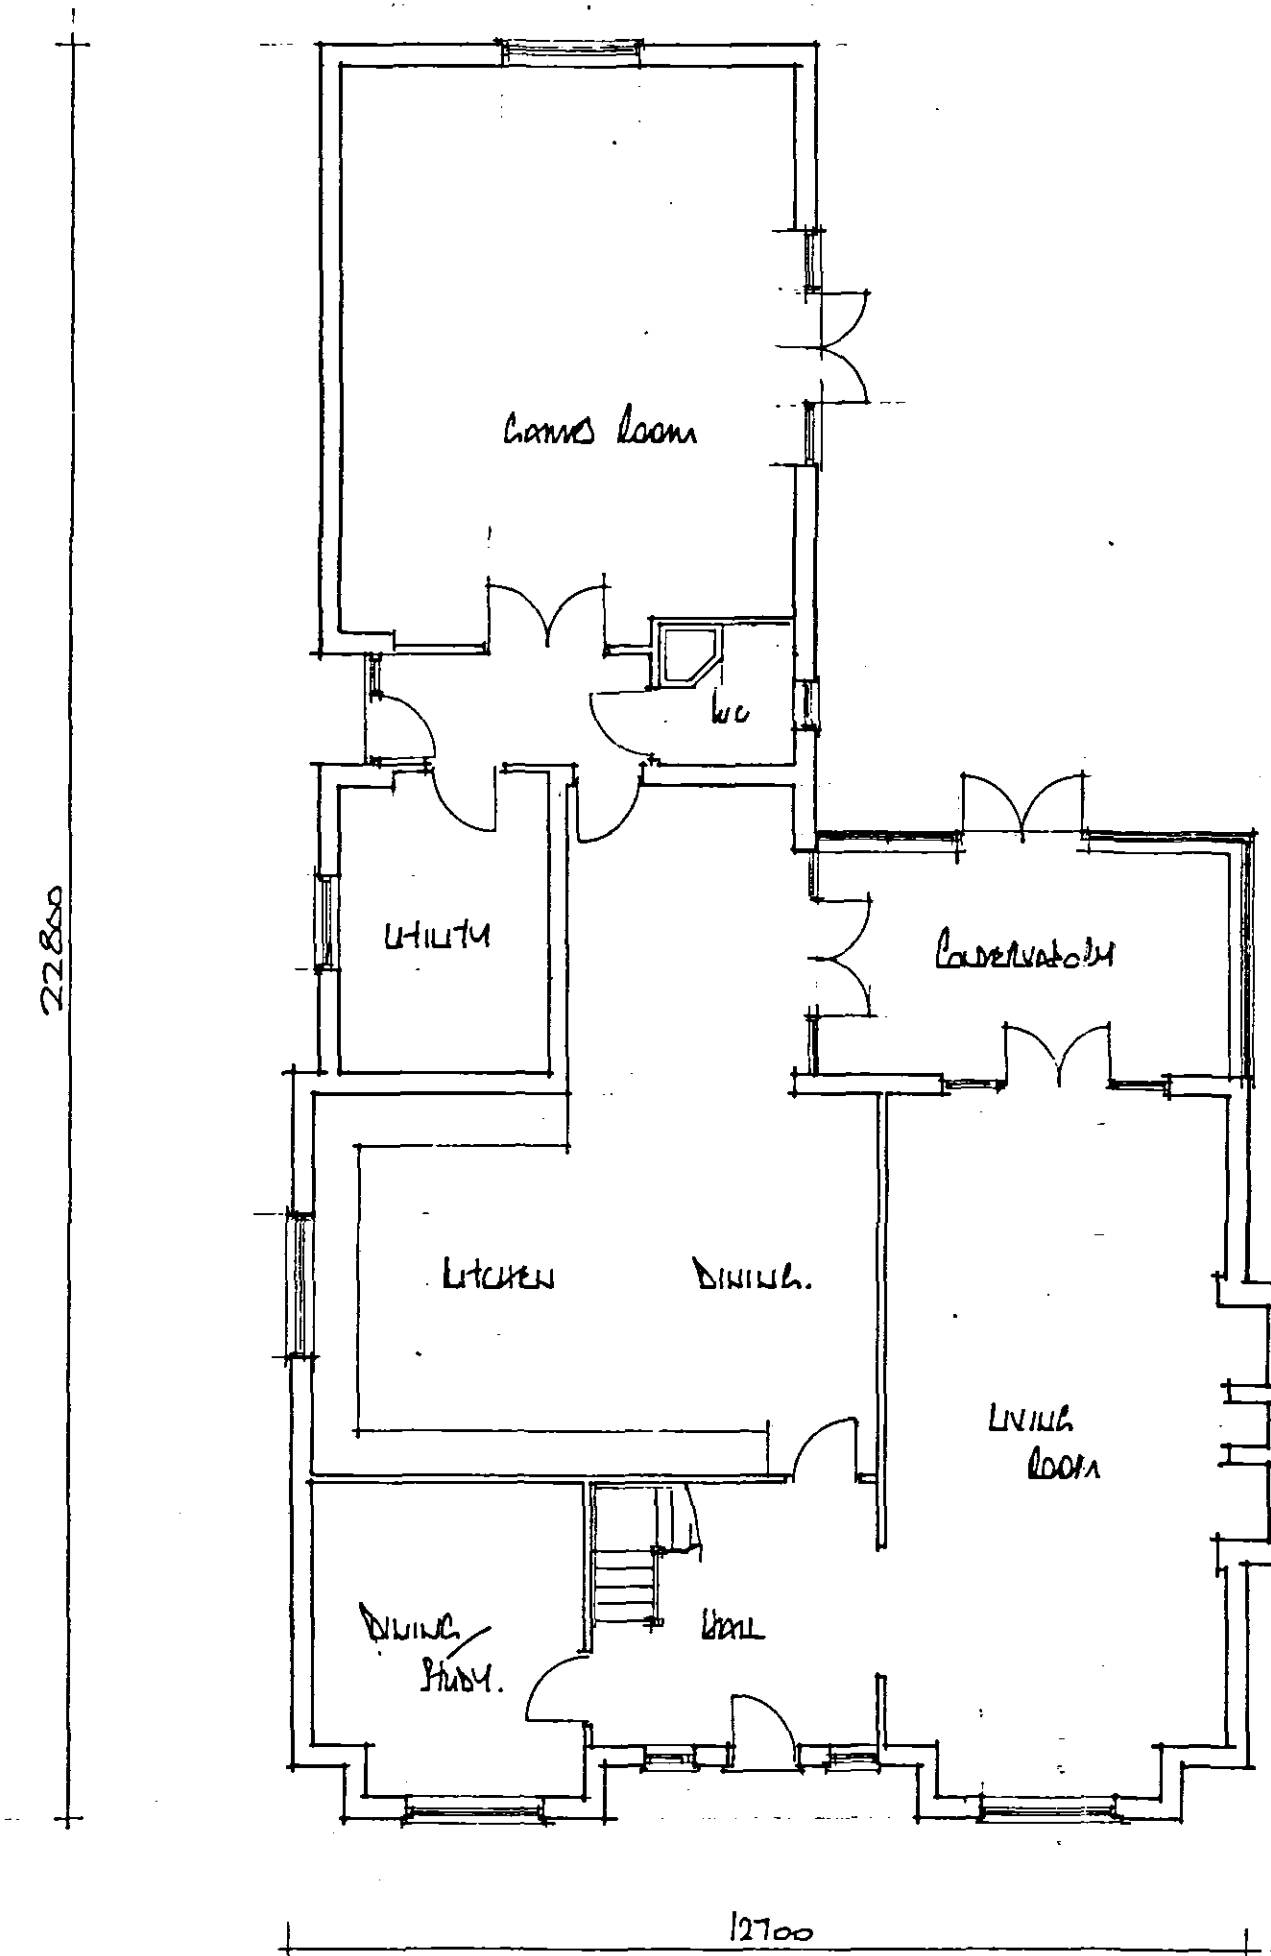

ground floor

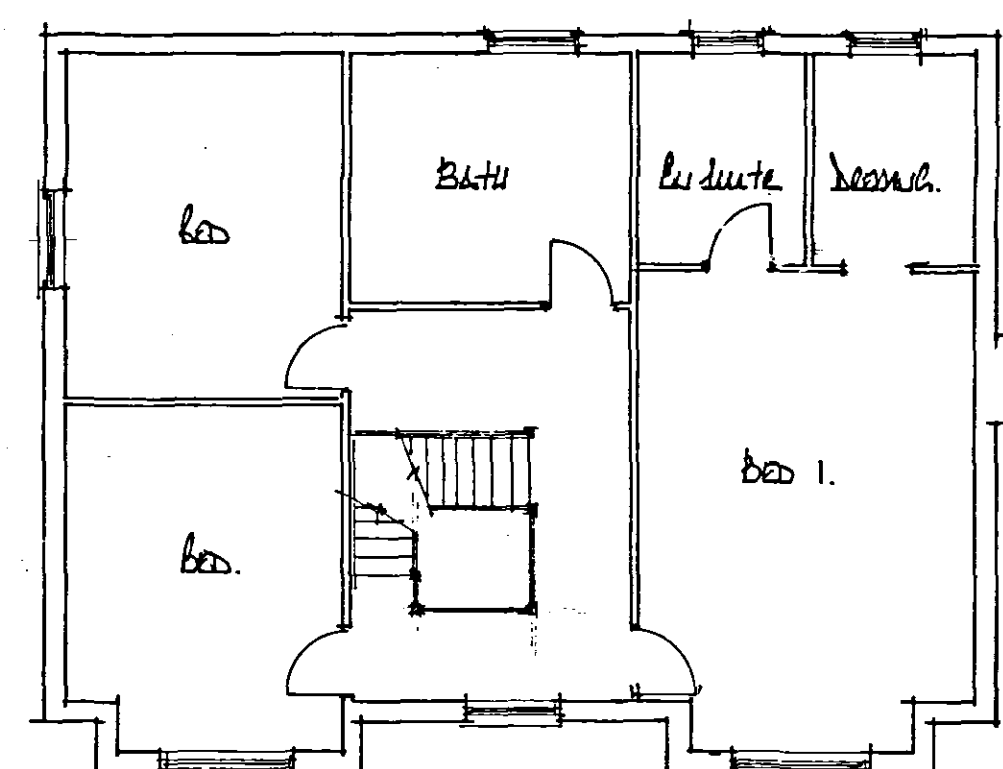

first floor

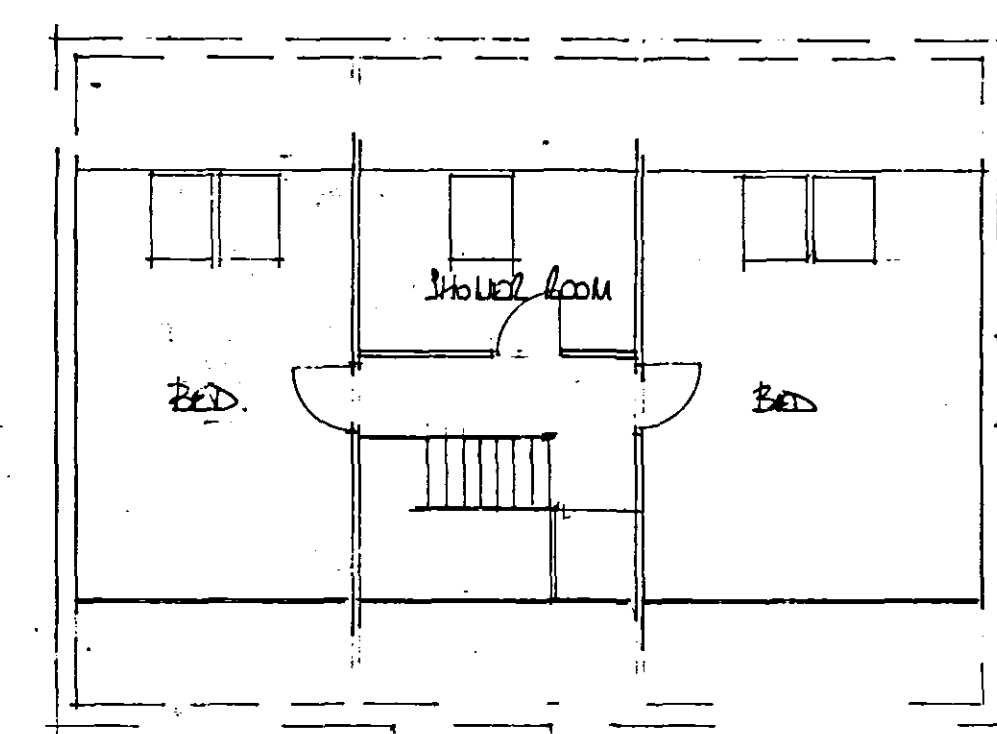

second floor

EAST MIDLANDS DESIGN ASSOC.

Architectural Consultants


Willow Lodge
Horseshoe Road
Spalding
Lincs
PE11 3JA

Tel/fax :- 01775 767968
E-mail :- willowlodge@zoom.co.uk
Mobile phone :- 07710 815044

Client
MR & MRS R. HOBBS

Project
PROPOSED DISMANTLING & CONVERSION
AT LODEGATE
TWO ST MARK
CHURCH

Drawing
Plans & ELEVATIONS OF BUILDING

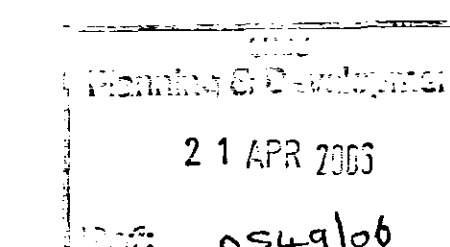

Scale 1:100

Date March 06 Drawn AL

Dwg No. Rev.

DETERMINED
PLAN

06/06/01