



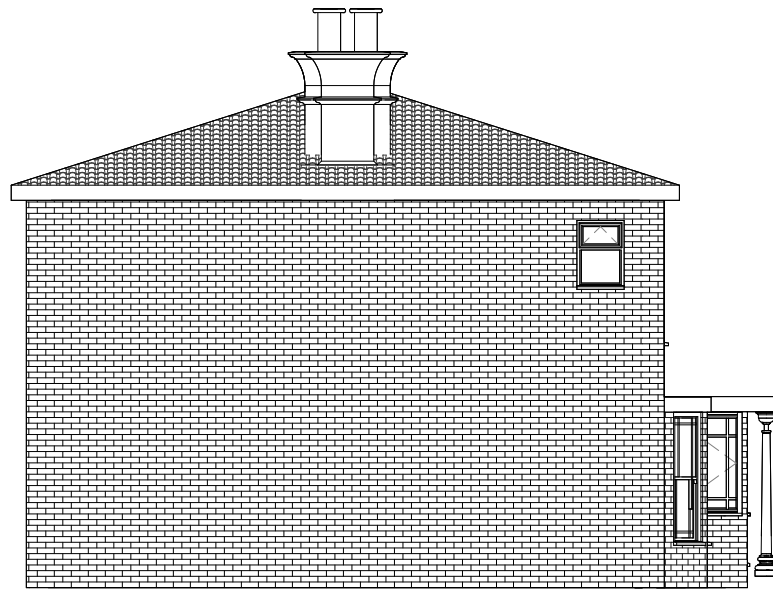

2 LH Existing
1 : 100




1 Front Existing
1 : 100

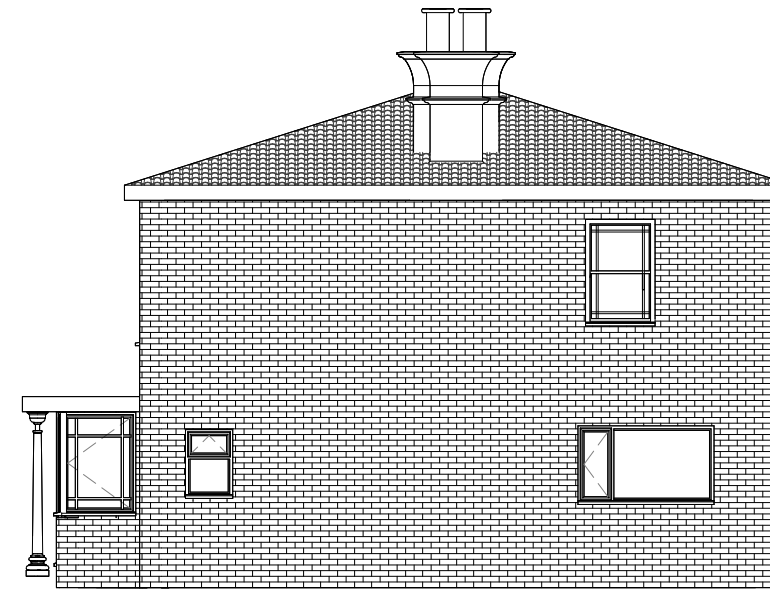


3 RH Existing
1 : 100


Window Style Schedule							
Window Number	Window Type	Window Width (mm)	Window Height (mm)	Window Colour	Window Material	Window Glazing	Sealed Unit Depth
1	Sash Window	1020	1520	White Grain	PVCu	Top = STD Clear Double / Bottom = TUF Clear Double	4-20-4
2	Sash Window	1020	1520	White Grain	PVCu	Top = STD Clear Double / Bottom = TUF Clear Double	4-20-4
3	Sash Window	575	1760	White Grain	PVCu	Top = STD Clear Double / Bottom = TUF Clear Double	4-20-4
4	Sash Window	985	1760	White Grain	PVCu	Top = STD Clear Double / Bottom = TUF Clear Double	4-20-4
5	Sash Window	575	1760	White Grain	PVCu	Top = STD Clear Double / Bottom = TUF Clear Double	4-20-4
6	Sash Window	865	1520	White Grain	PVCu	Top = STD Clear Double / Bottom = TUF Clear Double	4-20-4
7	Sash Window	1020	1520	White Grain	PVCu	Top = STD Clear Double / Bottom = TUF Clear Double	4-20-4
8	Sash Window	910	1210	White Grain	PVCu	Top = STD Clear Double / Bottom = TUF Clear Double	4-20-4
9	Type A	625	910	White Grain	PVCu	STD Clear Double	4-20-4
10	Type A	625	910	White Grain	PVCu	STD Clear Double	4-20-4
11	Type A	980	1370	White Grain	PVCu	TUF Obscure Double - Minster	4-20-4
12	Type A	300	1370	White Grain	PVCu	TUF Obscure Double - Minster	4-20-4
13	Type A	315	1370	White Grain	PVCu	TUF Obscure Double - Minster	4-20-4
14	Type A	980	1370	White Grain	PVCu	TUF Obscure Double - Minster	4-20-4
15	Composite Door	935	2040	White Grain	PVCu	TUF Obscure Double - Minster	4-20-4

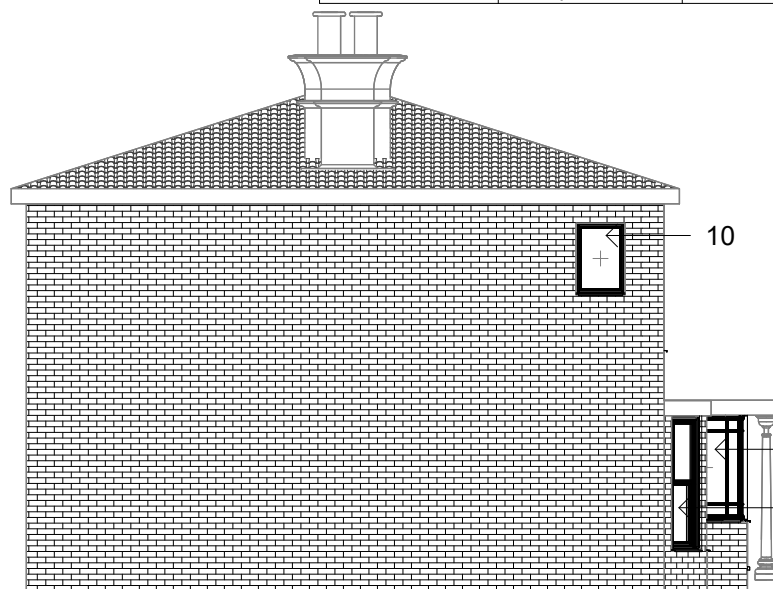

5 LH Proposed
1 : 100

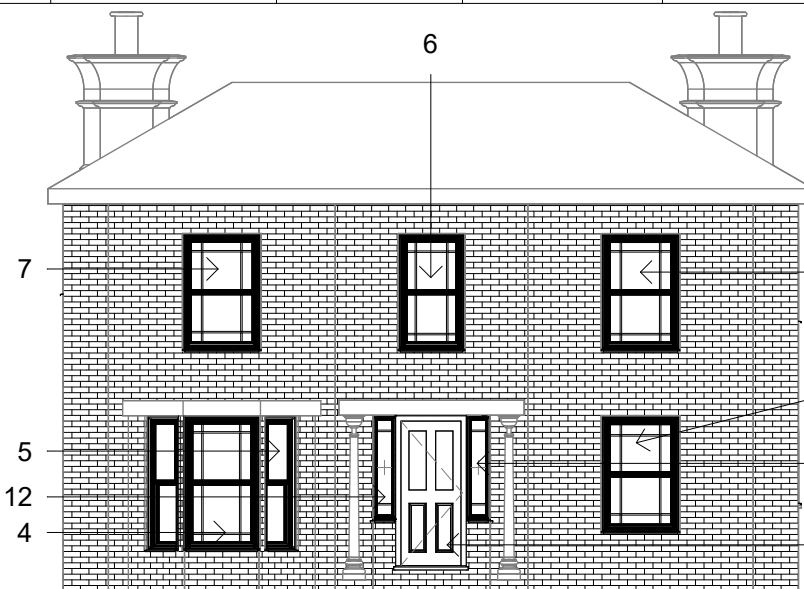

4 Front Proposed
1 : 100

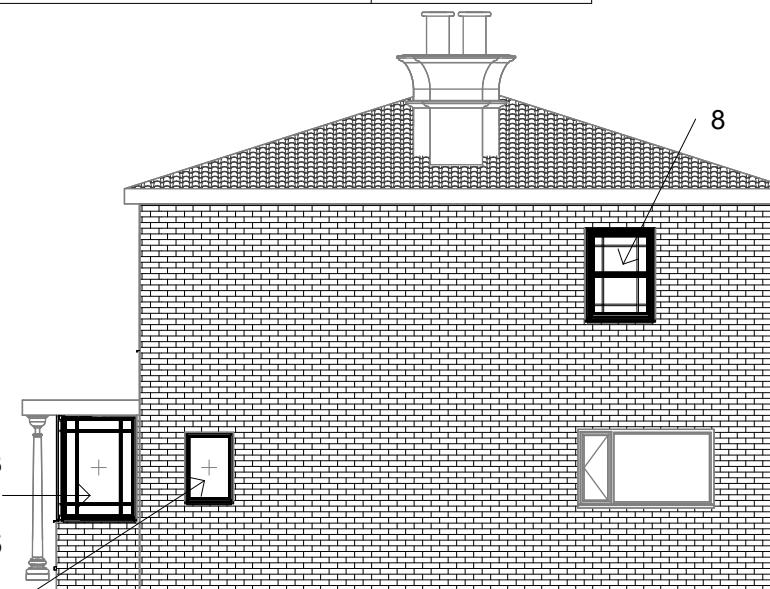

6 RH Proposed
1 : 100

Contract No.
FHI 115417

Site Address -
Threeways, Common Way
Tydd St Mary,
Lincolnshire
PE13 5QH

Drawing No.
1 of 4

Elevations

All Dimensions in mm

Scale: 1 : 100

Signed Off on - 19/06/2024

Review on -



First Home Improvements
Station Road Industrial
Estate Lenwade Norfolk
NR9 5LY

© Drawings, associated documentation and intellectual property is protected under copyright law.
All documentation by First Home Improvements prohibits unauthorised actions such as (but not limited to) the re-issuing and re-production thereof without prior consent.

