

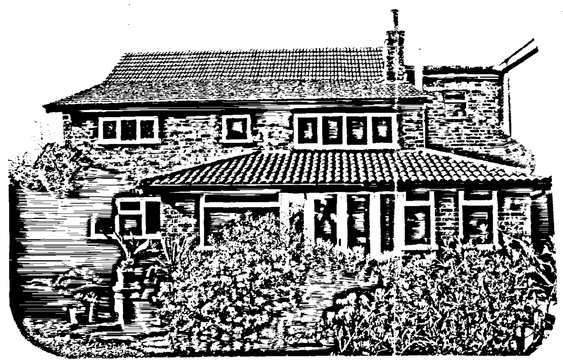



REAR VIEW - EXISTING

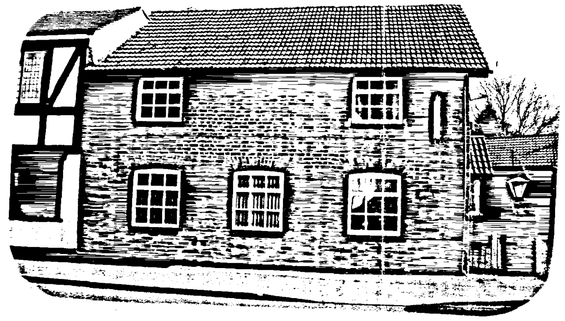

FRONT VIEW No. 11 CHURCH WAY

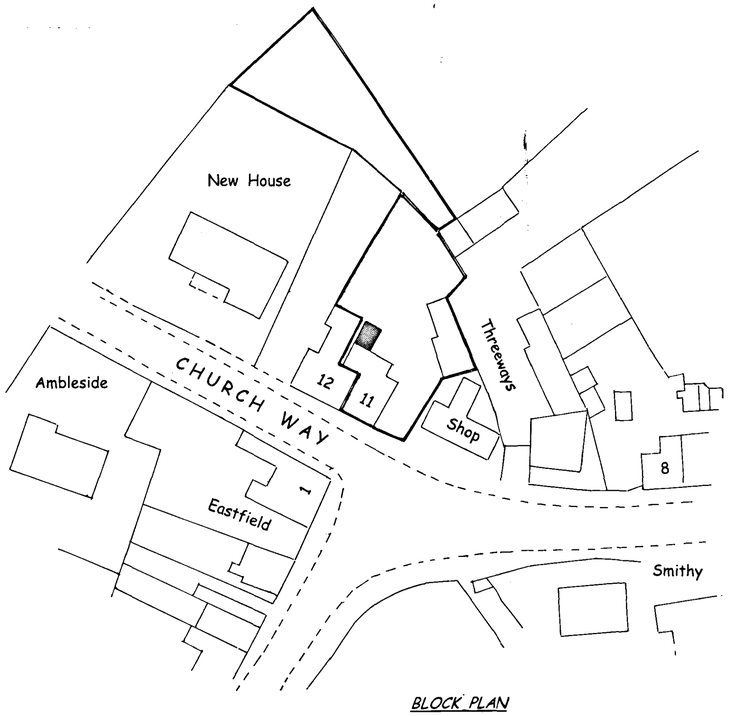

BLOCK PLAN
SCALE 1:500

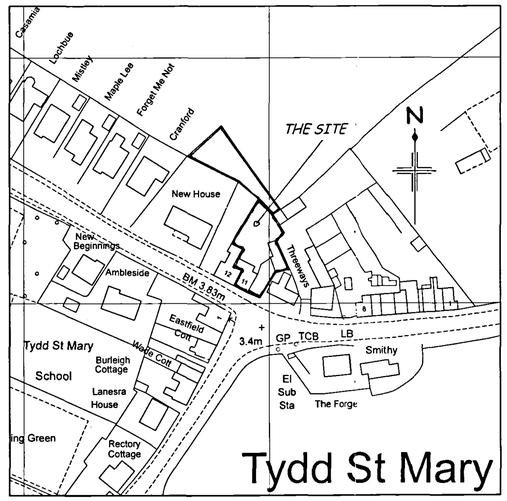

LOCATION PLAN
SCALE 1:1250

DETERMINED PLAN

SHDC
Planning & Development
- 6 MAY 2008
Ref: 0555/08

NOTES:
All dimensions must be checked on site and not scaled from this drawing.

THIS DRAWING TO READ IN CONJUNCTION WITH DRG. NO. EO560

A		
	Date	Revisions

© copyright

HAROLD SELLORS Dipl-Ing
Architectural Services & Project Management
"Leighcote"
5 Elmfield Drive
Elm
Cambs. PE14 0DL
01945 588859

Client
MR. R. CHADWICK

Job Title
PROPOSED EXTENSION AT
11 CHURCH WAY
TYDD ST MARY
LINCS PE13 5QY

Drawing Title
GENERAL DETAILS

Scale
as noted

Date Apr-08 | Drawn by HTS

Drg No. EO561 | Re

PRINTED FOR THE UNO RANGE-ARCHITECT CAT. No 73

594 x 841mm A1