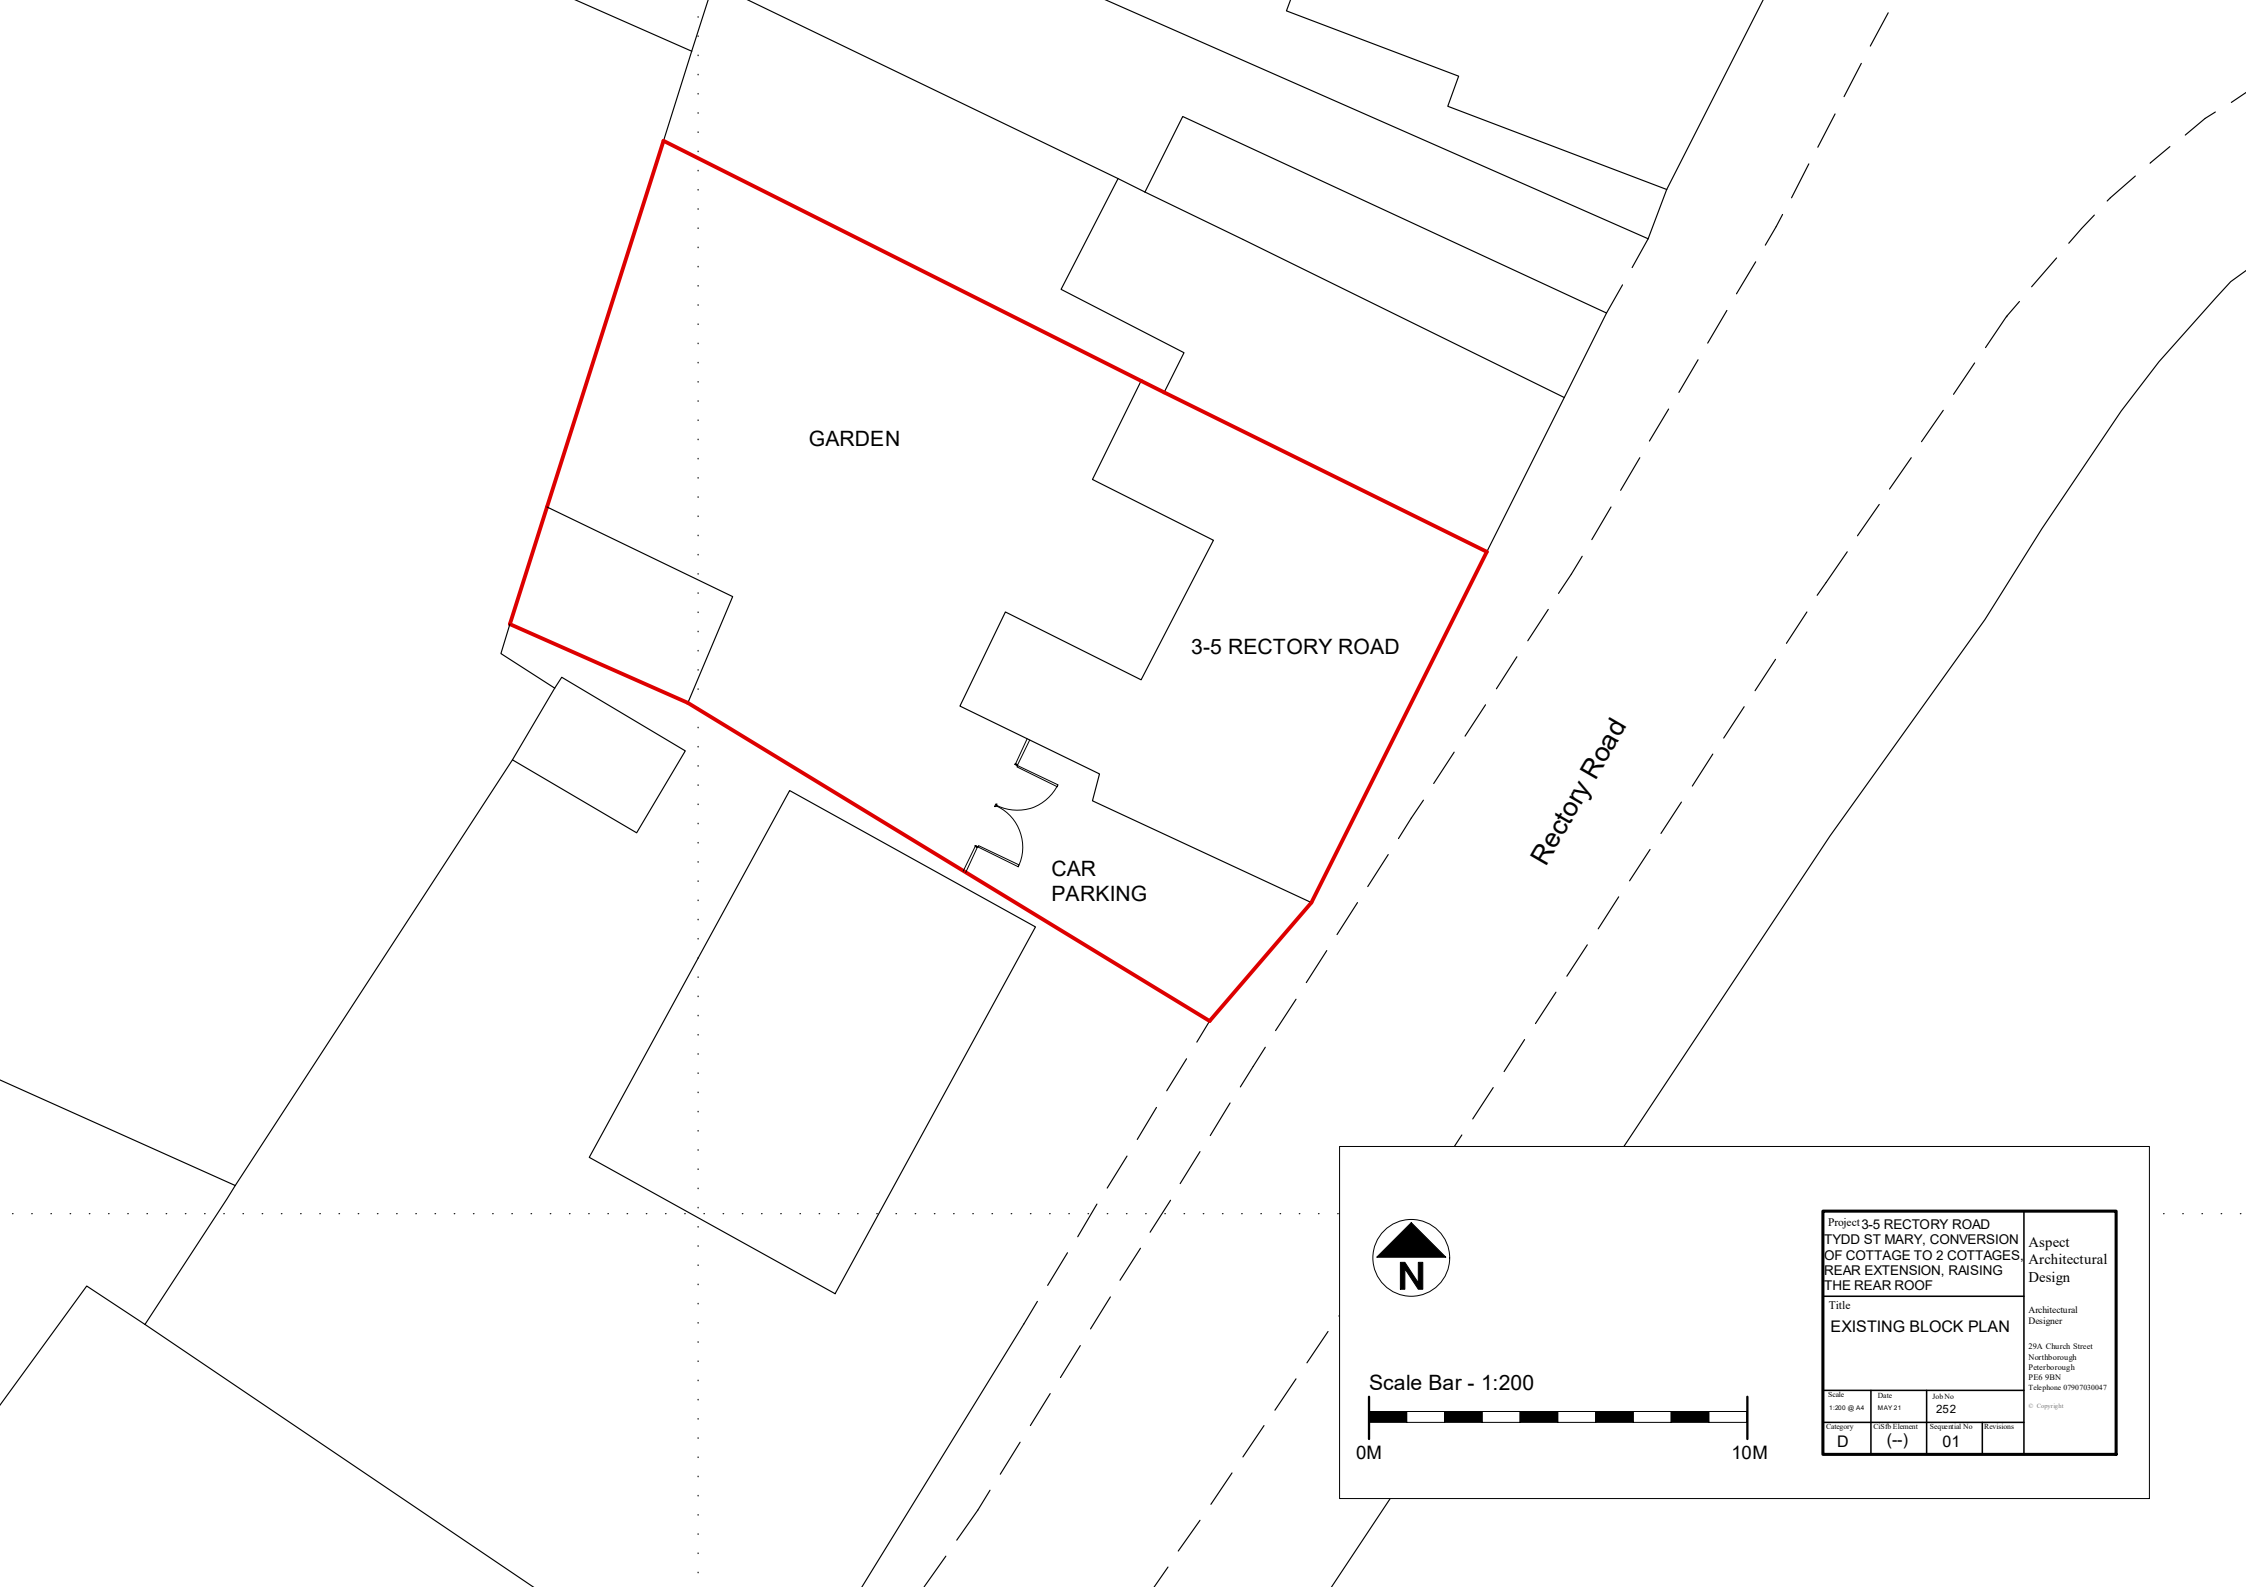


Project 3-5 RECTORY ROAD TYDD ST MARY, CONVERSION OF COTTAGE TO 2 COTTAGES, REAR EXTENSION, RAISING THE REAR ROOF

Title
EXISTING BLOCK PLAN

Scale	Date	Job No	
1:200 @ A4	MAY 21	252	
Category	CIS/B Element	Sequential No	Revisions
D	(--)	01	

Aspect Architectural Design

Architectural Designer

29A Church Street
Northborough
Peterborough
PE6 9BN
Telephone 07907030047

© Copyright