


01582D5004-01

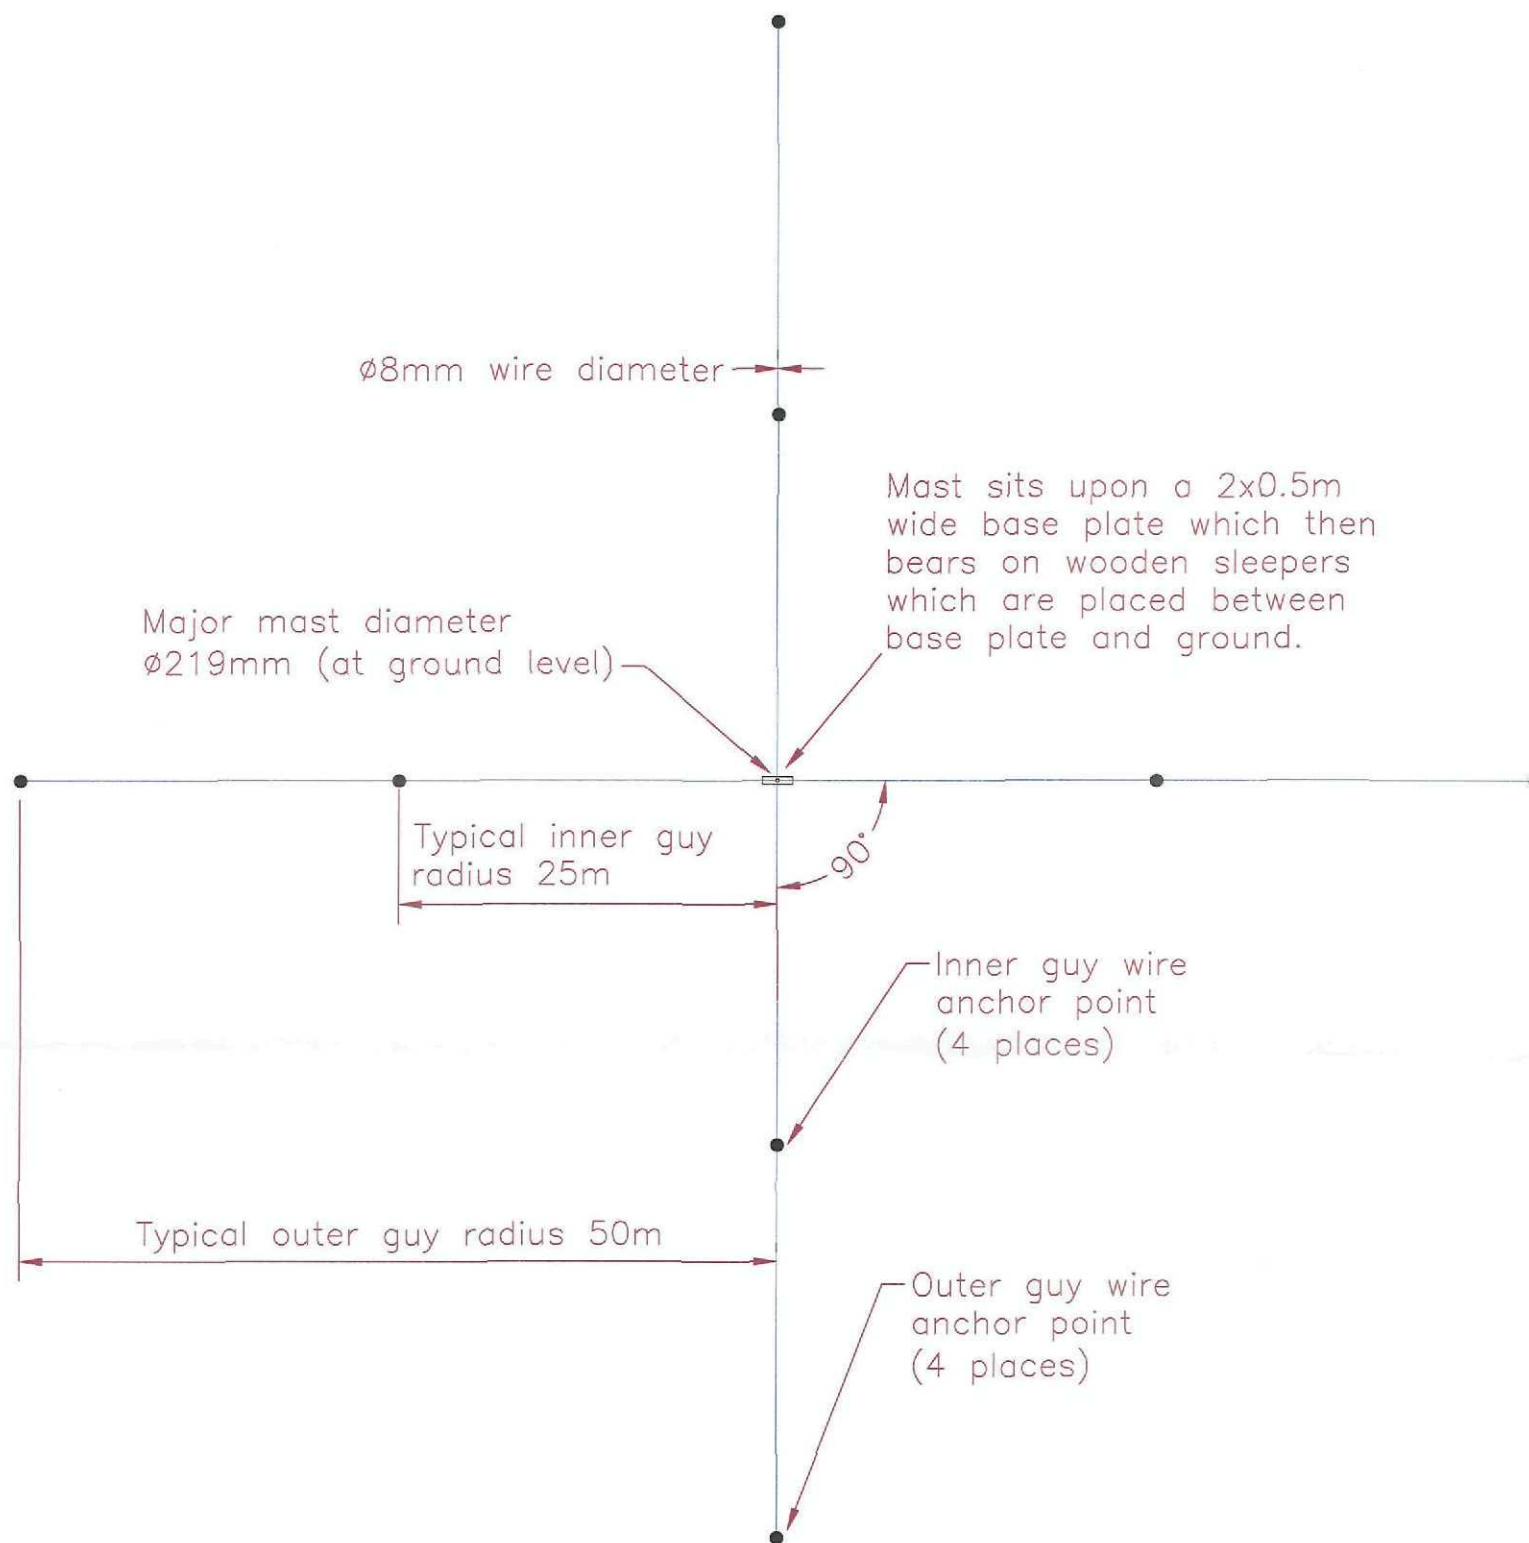

SHDC
Planning & Development

08 AUG 2011

Ref: 0606-11

ISSUE	DRAWN	DATE	APPD	DATE	REVISION NOTES
01	SP	100311	DN	210311	FIRST ISSUE

THIS DRAWING IS THE PROPERTY OF RENEWABLE ENERGY
SYSTEMS LIMITED AND NO REPRODUCTION MAY BE MADE
IN WHOLE OR IN PART WITHOUT PERMISSION

DRAWING NUMBER

01582D5004-01

PROJECT TITLE

THE GRANGE
WIND FARM

DRAWING TITLE

PLAN VIEW OF 80M TUBULAR
TILT-UP SITE ASSESSMENT MET MAST

PURPOSE PLANNING

COORDS N/A

SCALE 1 : 500

ORIGINAL PLOT SIZE A3

LAYOUT
DWG N/A

T-LAYOUT
NO. N/A



res
RENEWABLE ENERGY SYSTEMS
1000 LANGLEY, HEATH HILL, BIRMINGHAM
TEL: +44 (0) 121 250 2000
FAX: +44 (0) 121 250 2000