
Lawful Development Certificate
Tomkins,Lowgate, Tydd St Mary, Wisbech, Cambridgeshire PE13 5QP

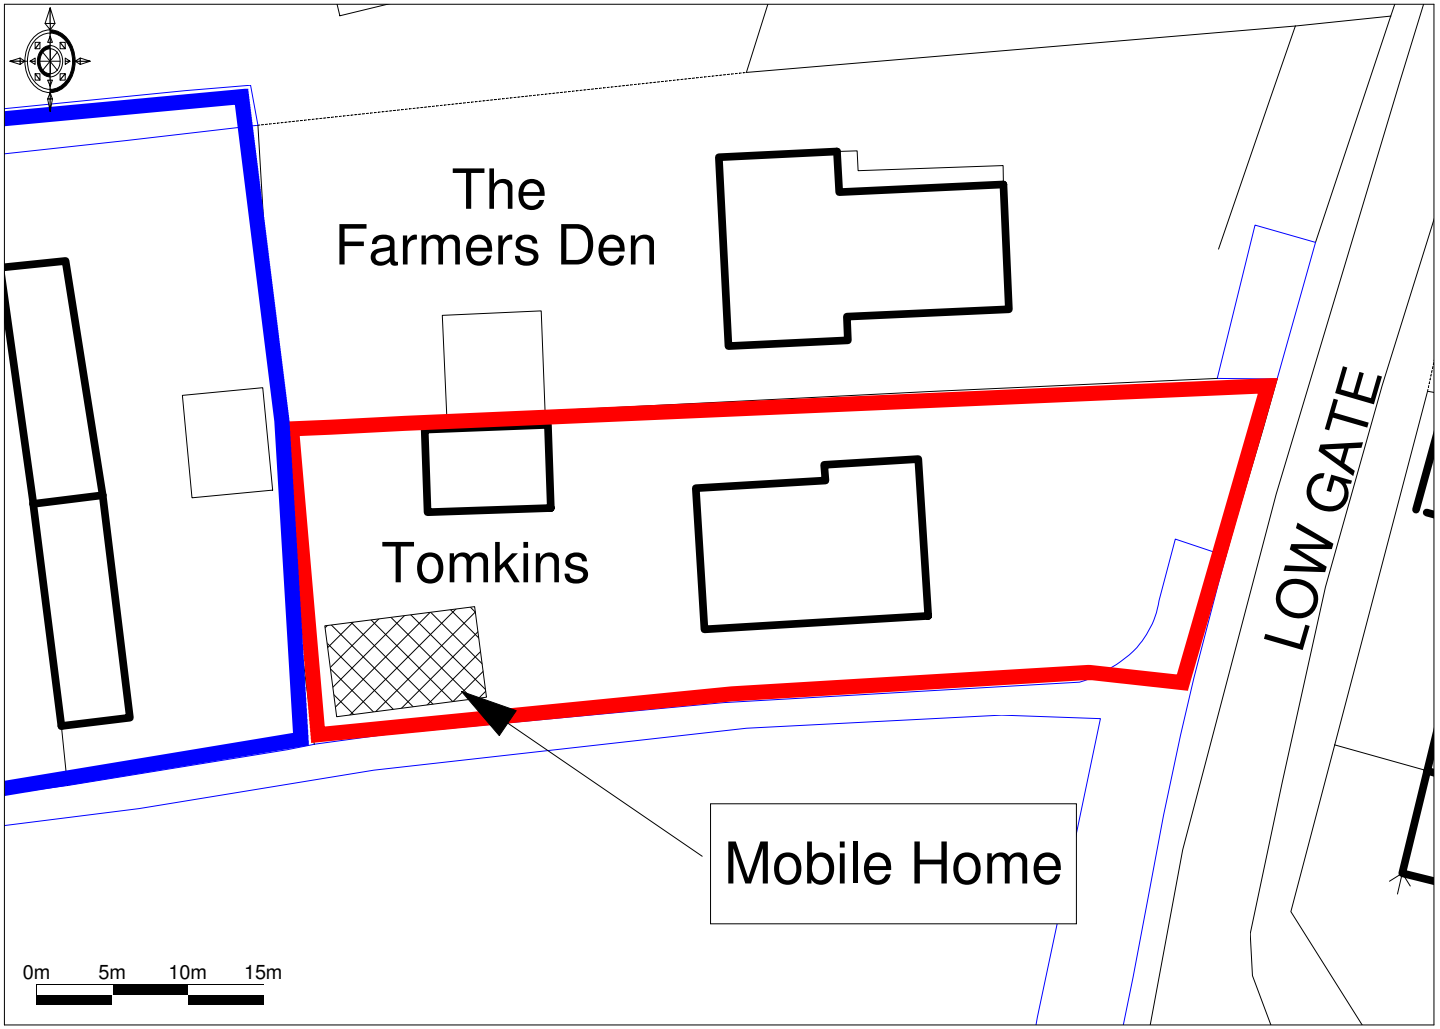

Ordnance Survey © Crown Copyright 2017. All rights reserved. Licence number 100022432. Plotted Scale - **1:500**

Promap®
LANDMARK INFORMATION GROUP®

RL/129/1 Block Plan
27/06/2017
1:500 @ A4