
Lawful Development Certificate
Tomkins,Lowgate, Tydd St Mary, Wisbech, Cambridgeshire PE13 5QP

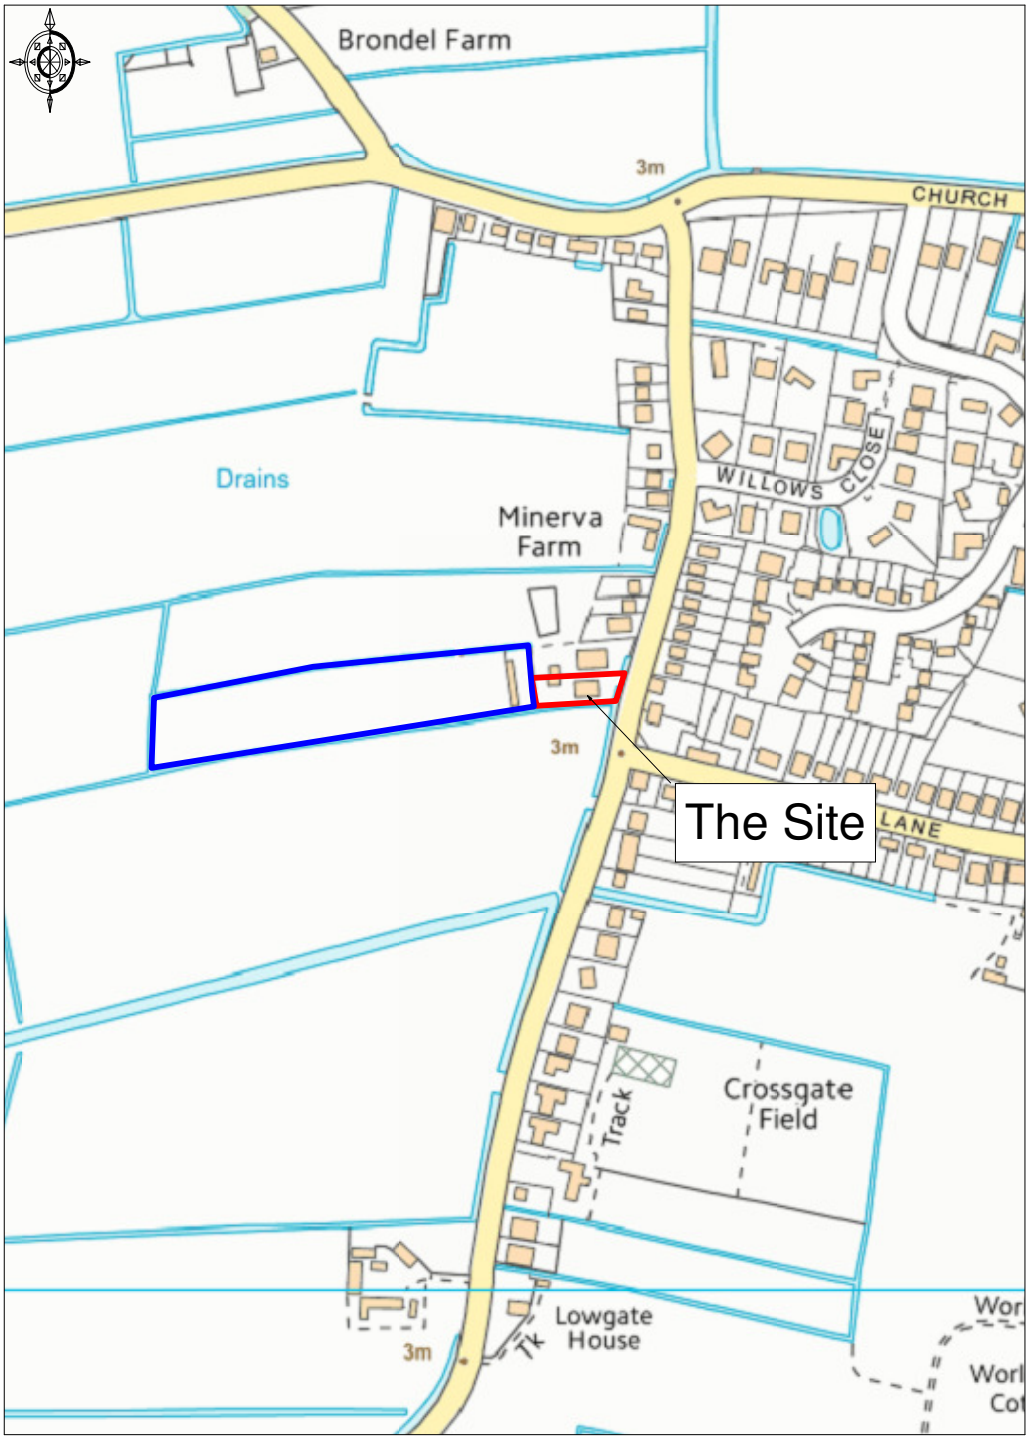

Promap®
LANDMARK INFORMATION GROUP

Ordnance Survey © Crown Copyright 2017. All rights reserved.
Licence number 100022432. Plotted Scale - **1:5000**

RL/129/2 Location Plan
27/06/2017
1:5000 @ A4