

Council Offices
Priory Road
Spalding
Lincolnshire
PE11 2XE

contacts:
admin: 01775 764723
dc officers: 01775 764703
s/board: 01775 761161
facsimile: 01775 762937
planningadvice@sholland.gov.uk
www.sholland.gov.uk

J Howlett
Chapel Cottage
Church Way
Tydd St Mary
Cambridgeshire
PE13 5QY

FILE COPY

26th August 2015

Works to Trees in a Conservation Area

Dear Sir/madam,

REFERENCE: H21-0673-15

DESCRIPTION: Works to ash trees in Tydd St Mary Conservation Area, which are located in the garden of Chapel Cottage, Church Way.
For identification please see the attached plan:
A. Ash remove lowest upright growing branches and 2 on the west side of the tree to British Standard cuts.
Remove branch that hangs low over the rear hedge and two minor ones beneath with dead wood present, retaining main branch. Remove one half of divided branch growing to north east over rear boundary. Remove low branch growing over summer house in current position,(as on 23.7.2015).
B. Ash Remove lowest branch growing from main branch.
C. Ash Remove lowest 3 branches, one supports the washing line .
Remove low branch over neighbours garden.
D. Ash Remove lowest branch from tree.

LOCATION: Chapel Cottage Church Way Tydd St Mary

South Holland District Council has considered the proposal and has no objections, subject to any recommendation set out below;

- 1 That the proposed work is carried out within two years of the date of this letter of 'No Objection'.
- 2 Work is to be carried out in accordance with BSI 3998 : 2010, 'Recommendations for Tree Work'.

Please Note

Notes:

The necessary consent of all other interested parties should be obtained before the works

proceed.

Under the Wildlife and Countryside Act 1981 (as amended) all birds, their nests and eggs are protected by law and it is an offence to damage or destroy the nest of any wild bird while it is in use or being built. In the event of query please contact Natural England at their Lincoln office on 03000 603900.

Bats are protected species under the Wildlife and Countryside Act 1981 (as amended) and in the event that bats are living in any cavities in the tree(s), or if they are discovered while the works are taking place, please inform Natural England at their Lincoln office on 03000 603900 before works proceed.

Yours faithfully,


D.M. Fairchild Fenton

Diane Fairchild Fenton
Tree Preservation Officer
01775 764483
dfairchild@sholland.gov.uk

SUBMITTED WITH FINAL

DECISION

Middle Field

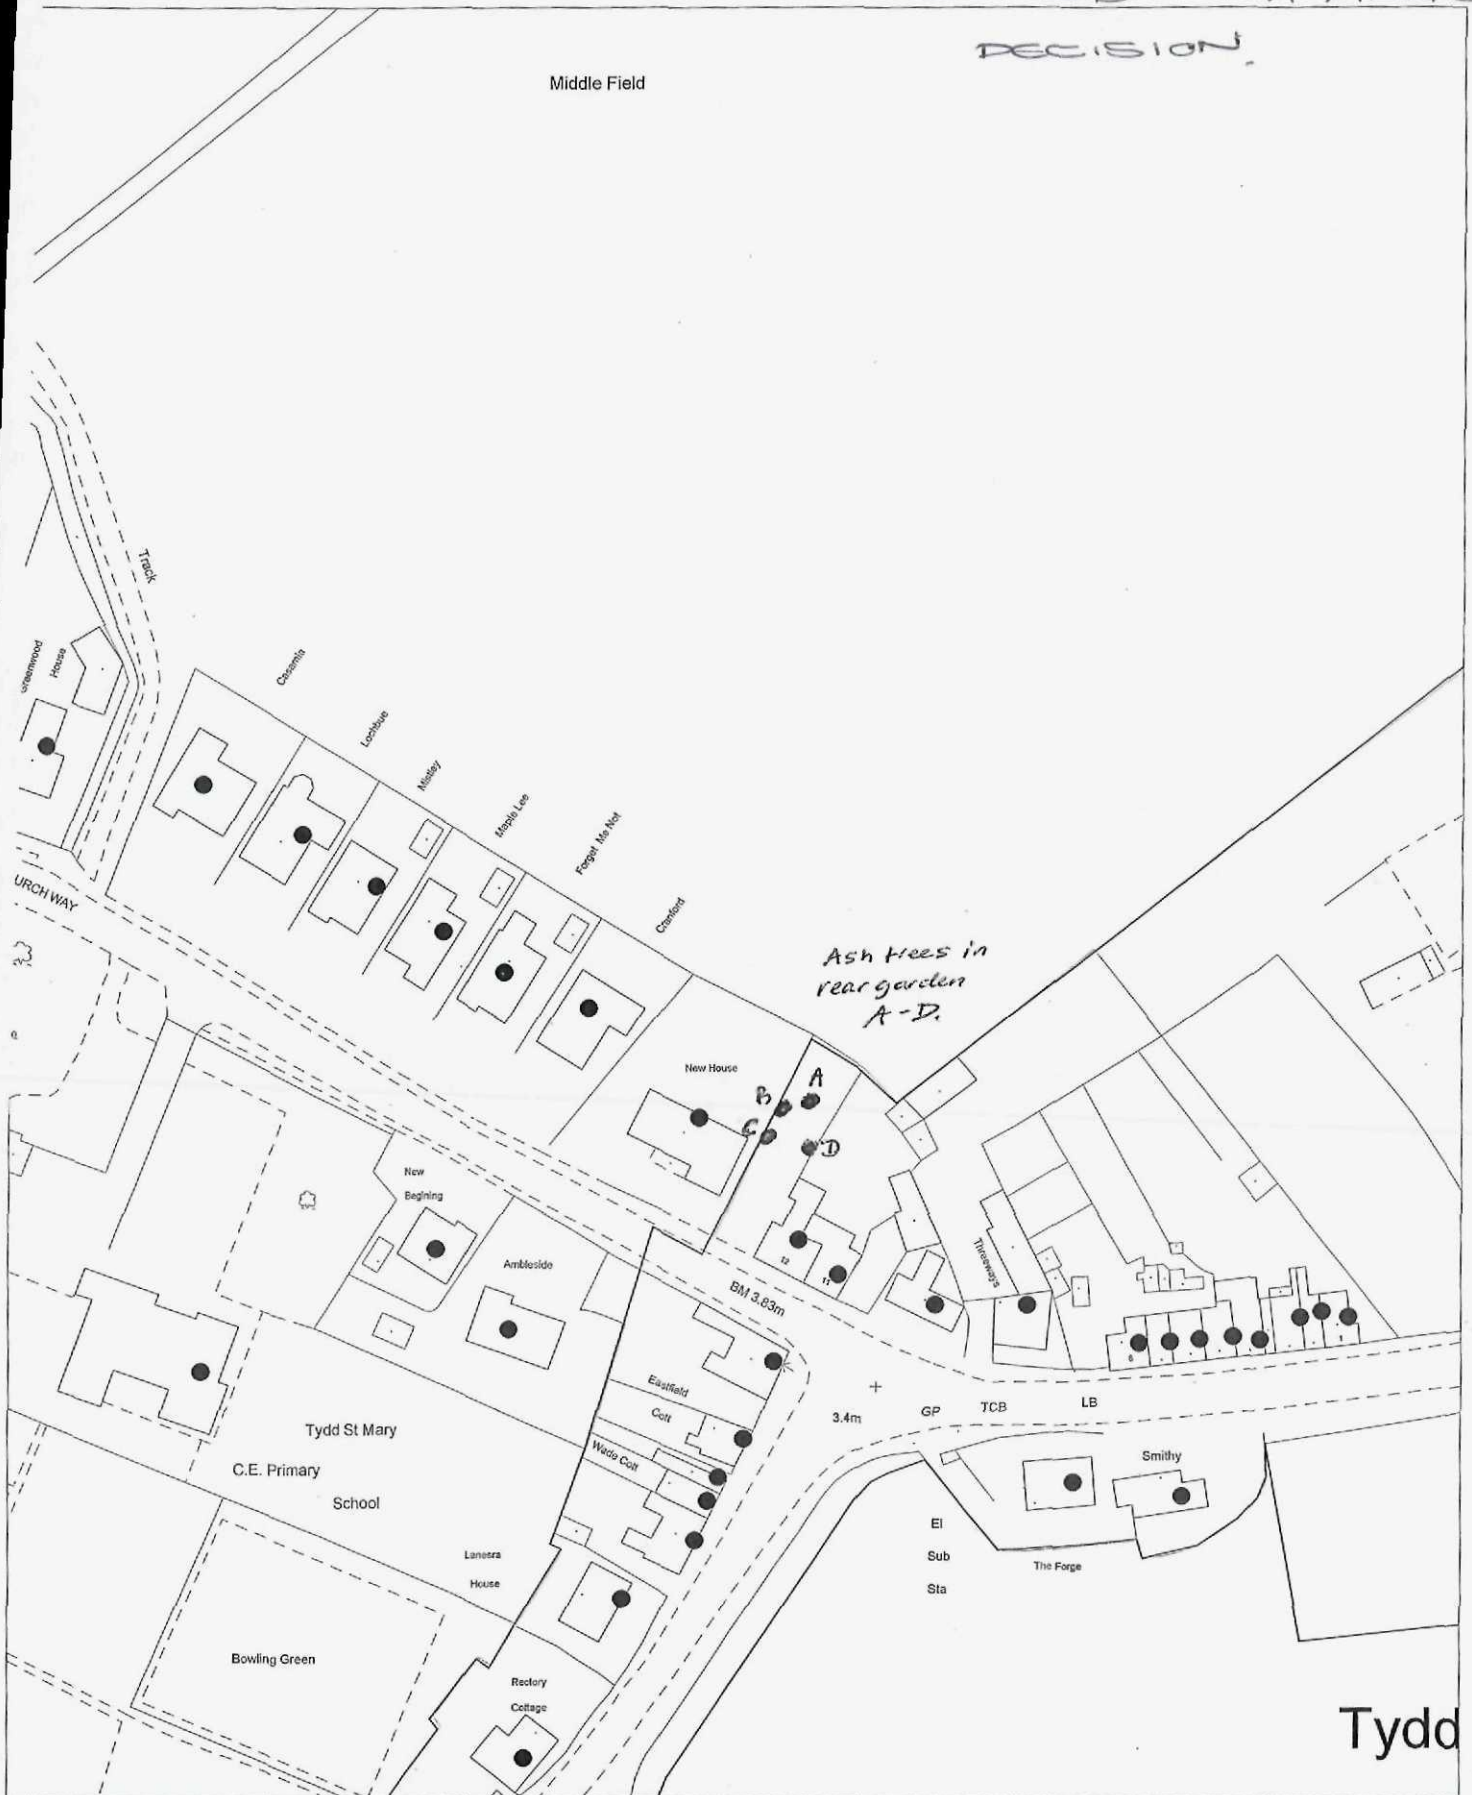

Proposed pruning works to ash trees in the rear garden of Chapel Cottage.

Scale: 1:1250

August 2015



Planning and Development
Council Offices, Priory Road, Spalding, Lincolnshire
PE11 2XE

This map is reproduced from Ordnance Survey material with permission of Ordnance Survey on behalf of Her Majesty's Stationery Office (c) Crown copyright. Unauthorised reproduction infringes Crown copyright and may lead to prosecution or civil proceedings. South Holland District Council 100018215 2015