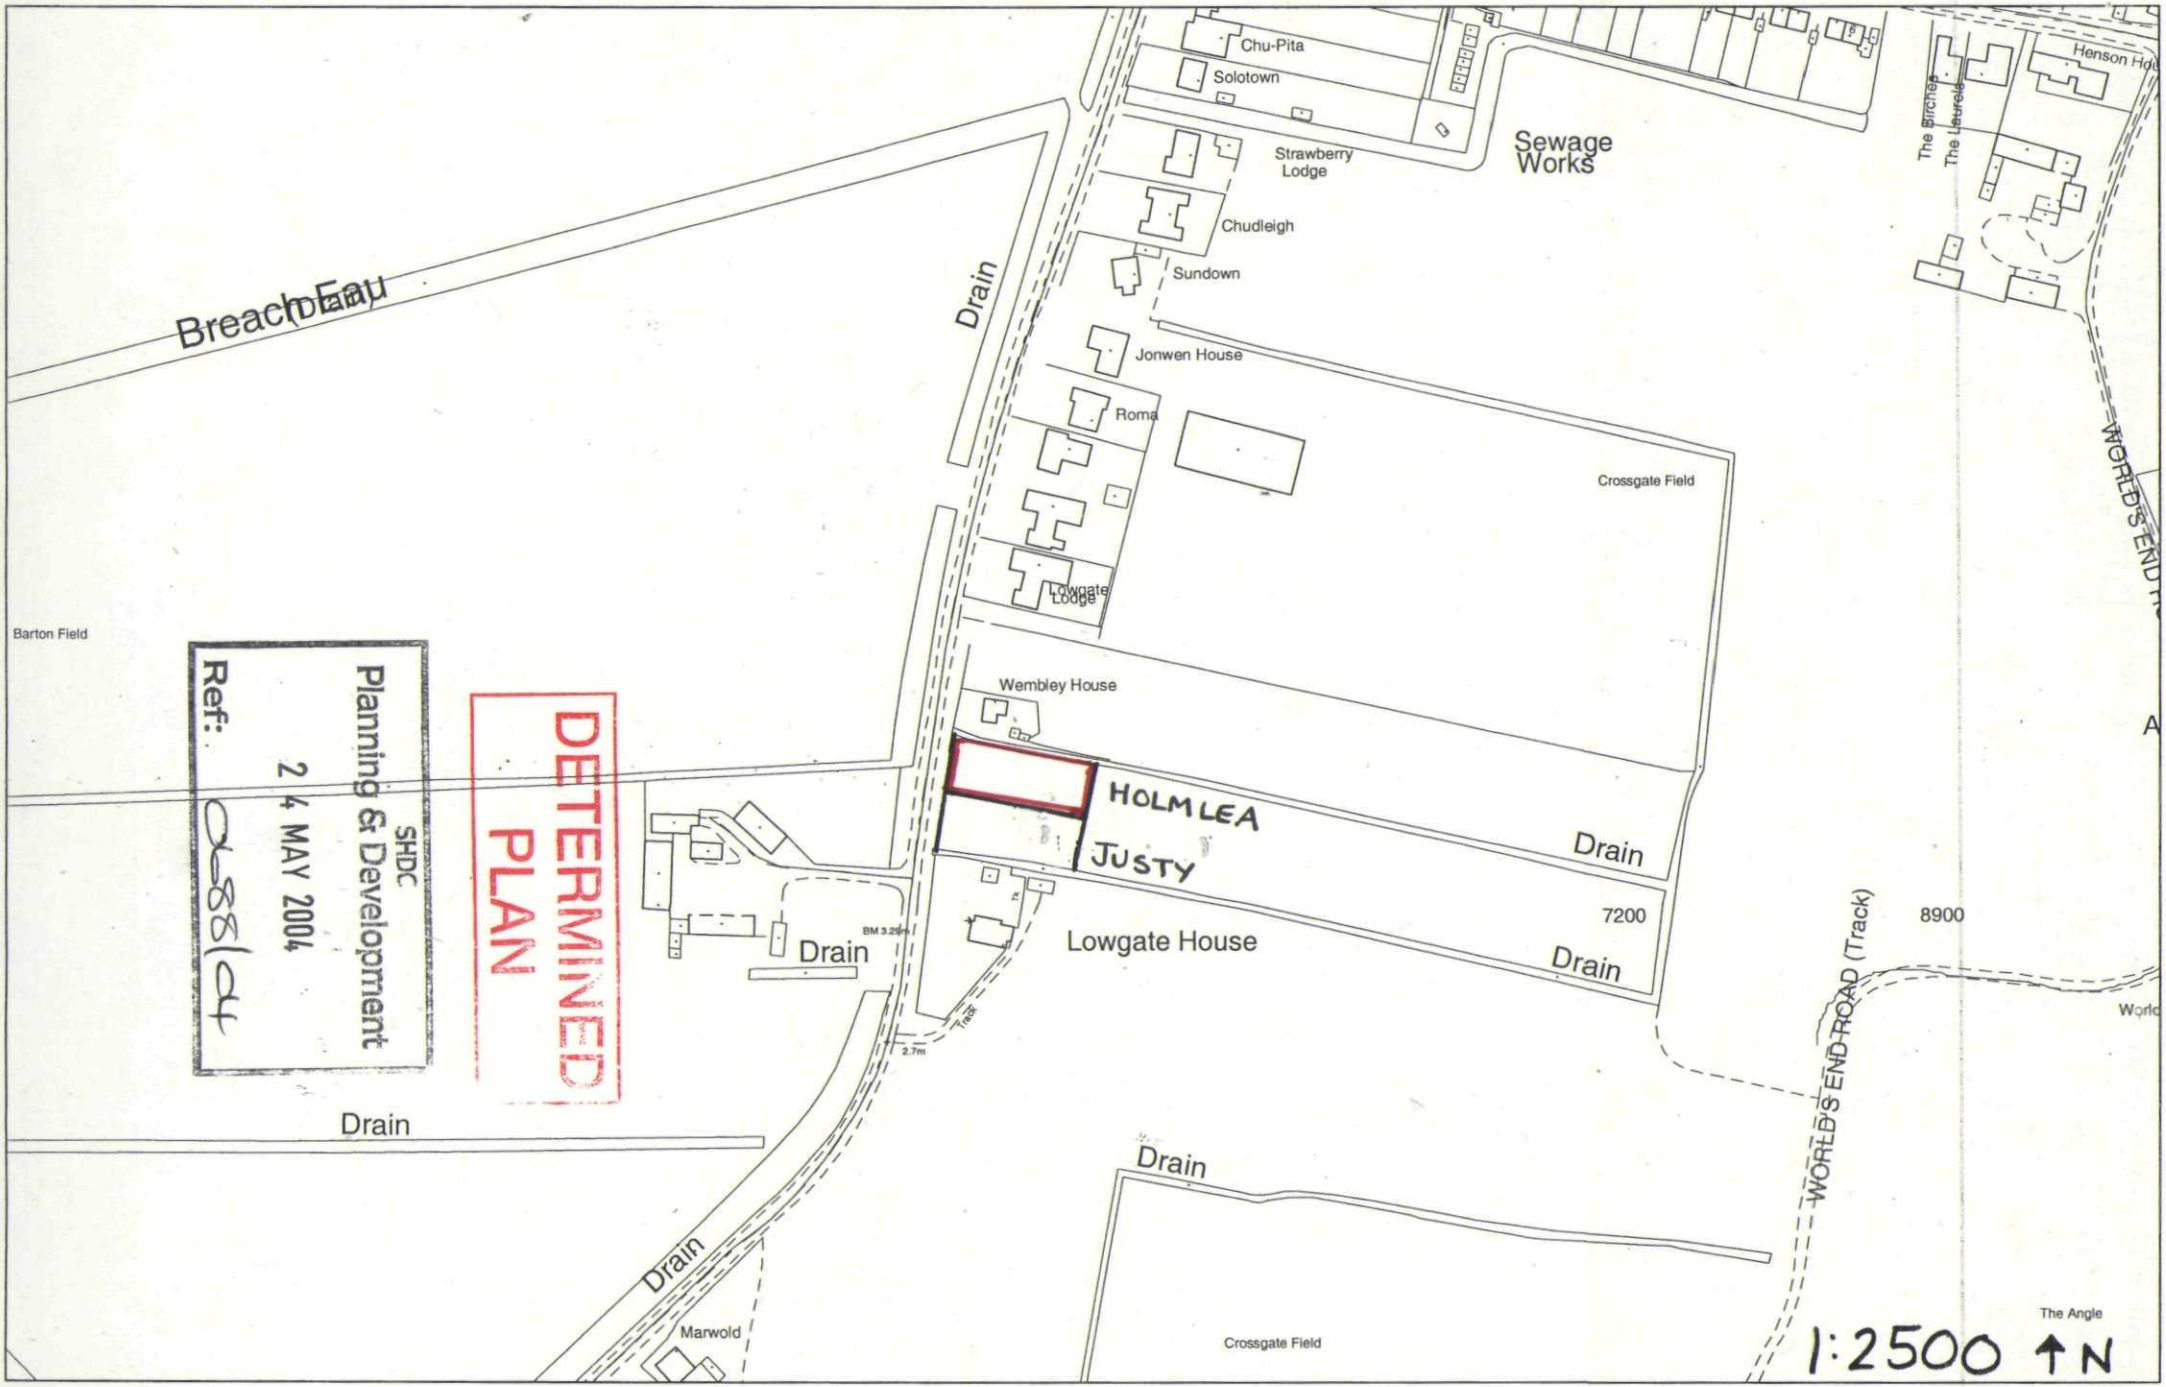

Chu-Pita
Solotown
Strawberry Lodge
Sewage Works
Chudleigh
Sundown
Jonwen House
Roma
Crossgate Field
Lowgate Lodge
Barton Field
Wembley House
HOLMLEA
JUSTY
Drain
Lowgate House
7200
8900
Drain
Drain
Drain
Drain
Drain
Marwold
Crossgate Field
WORLD'S END ROAD (Track)
The Angle
1:2500
N
SHDC
Planning & Development
24 MAY 2004
Ref: 0688/04
DETERMINED PLAN