
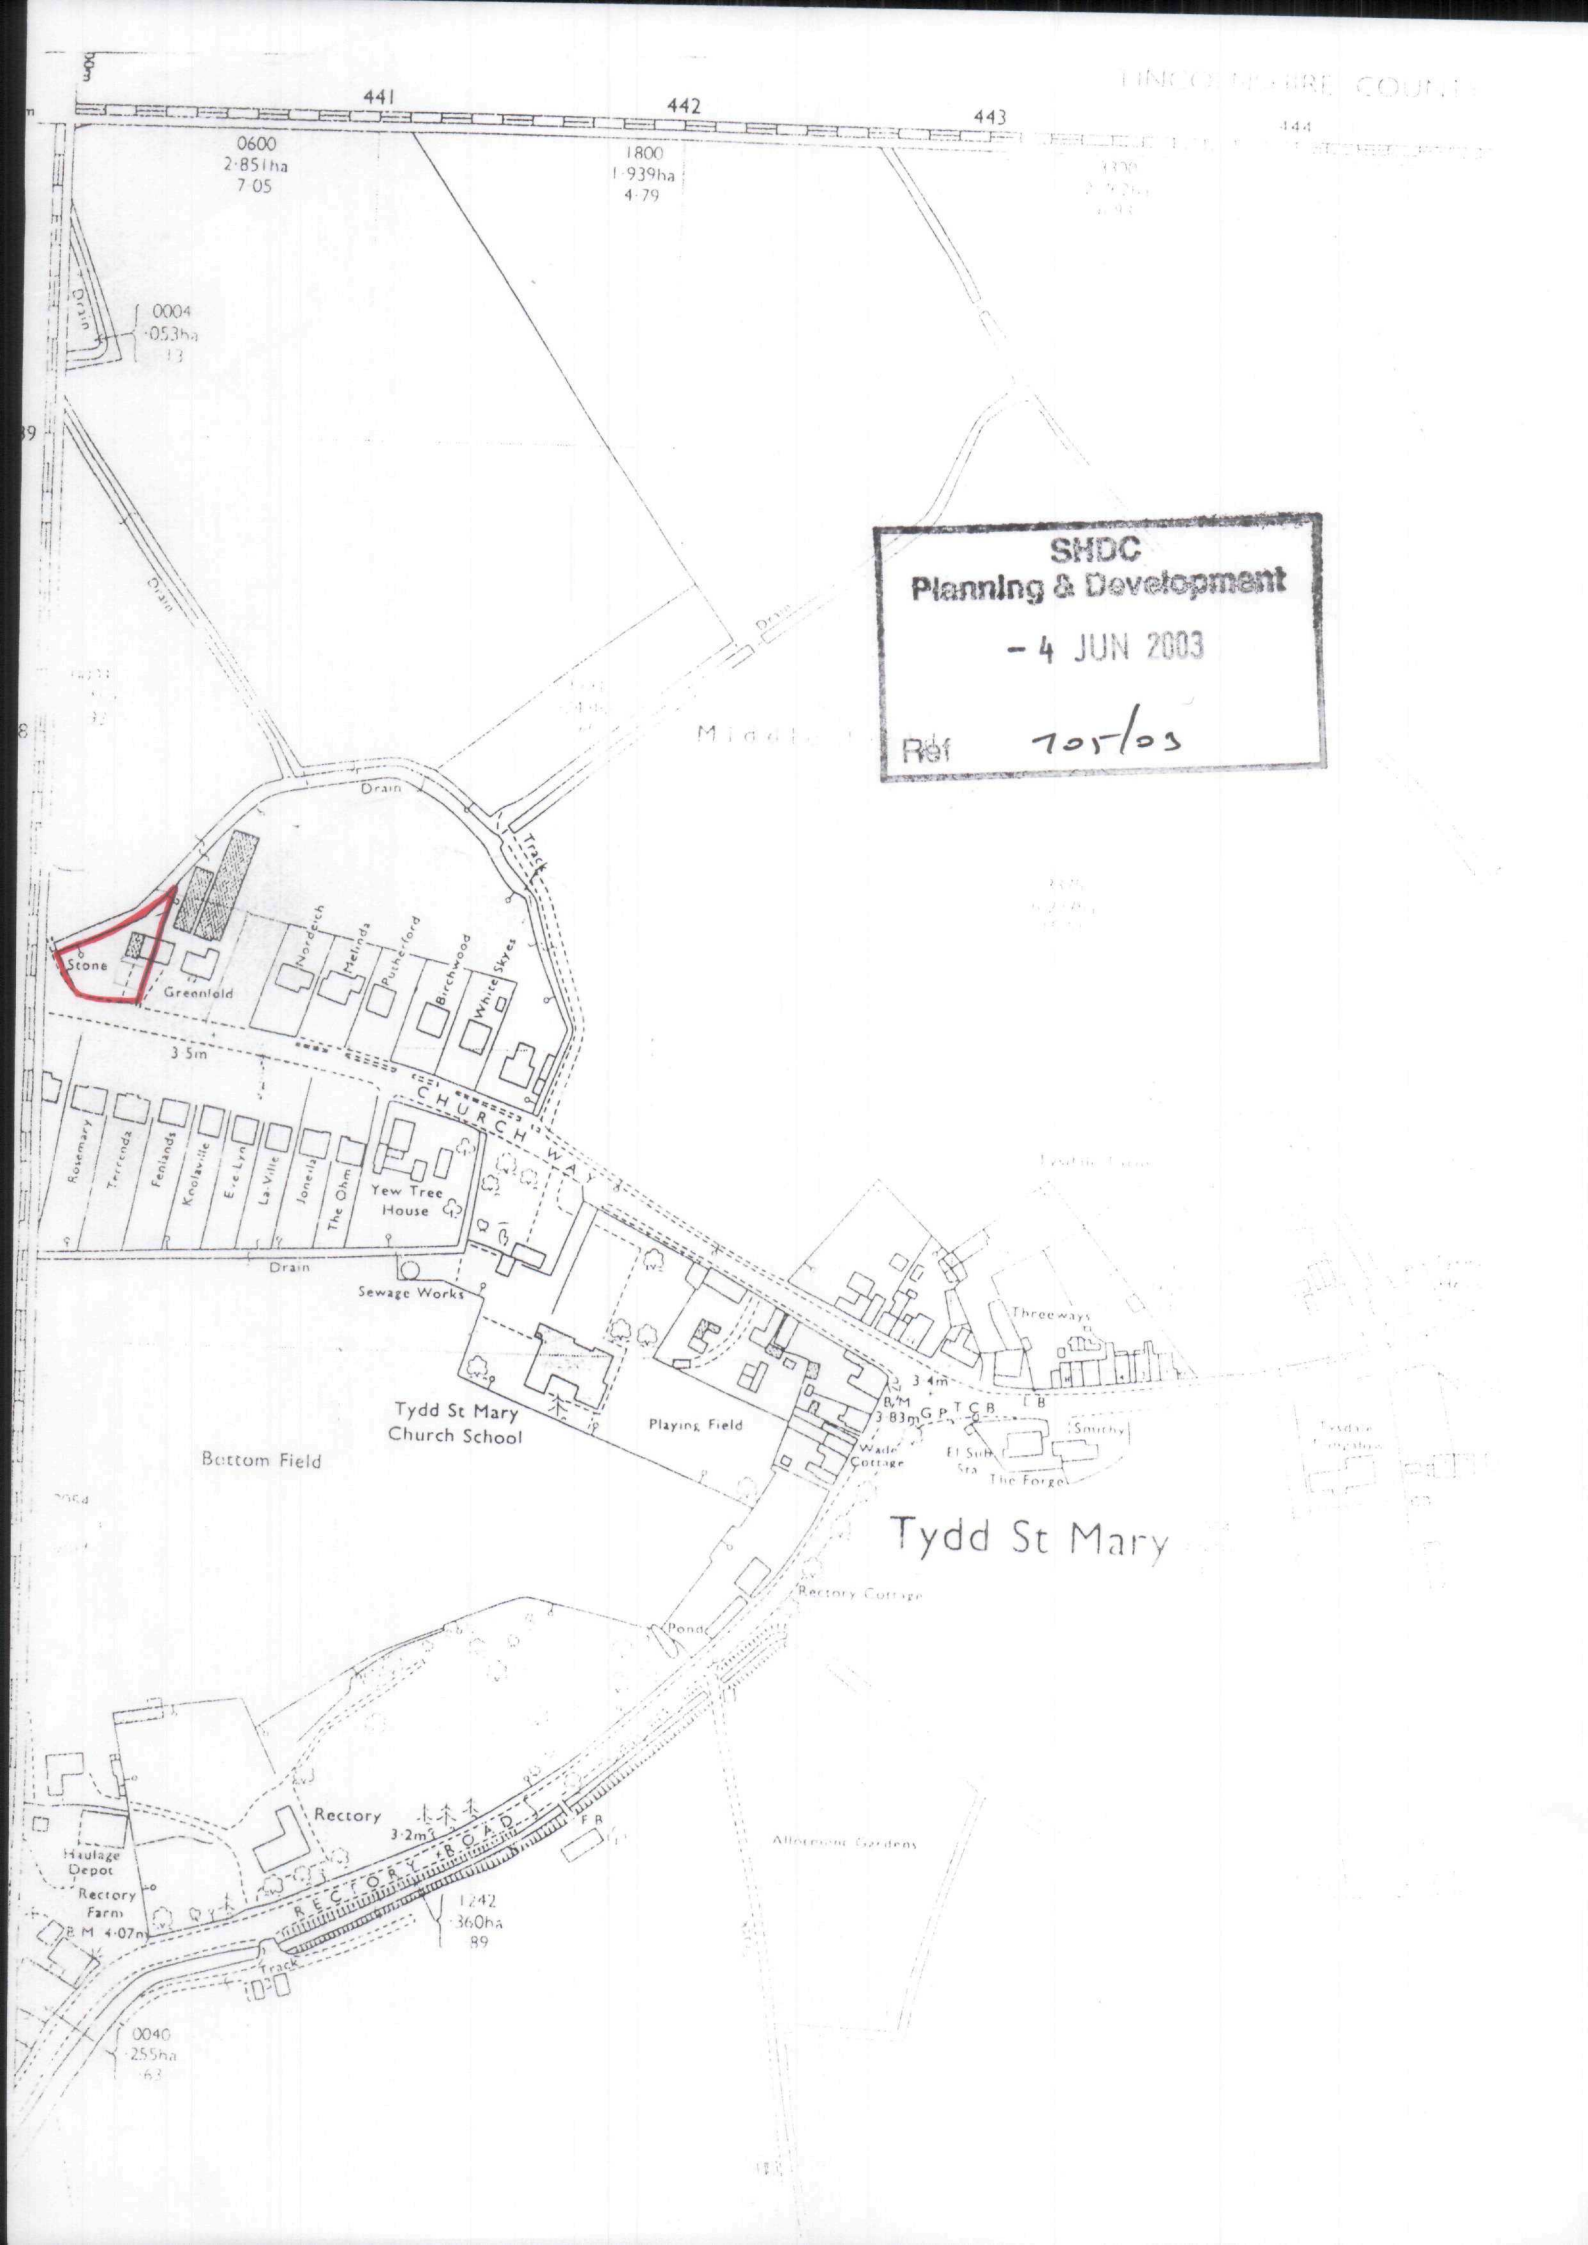


SHDC
Planning & Development
- 4 JUN 2003
Ref 705/03

TREES
1 WILLOW HEIGHT 5m conopy 6m
2 FIELD MAPLE HEIGHT 5M canopy 5m
3 POPLAR HEIGHT 12M canopy 4m
4 MULTIPLE ASH SELF SEEDED HEIGHT 8M canopy multiple 3m
5 -6-7-8- as 4
9 POPLAR HEIGHT 12M canopy 5m
10 ----------

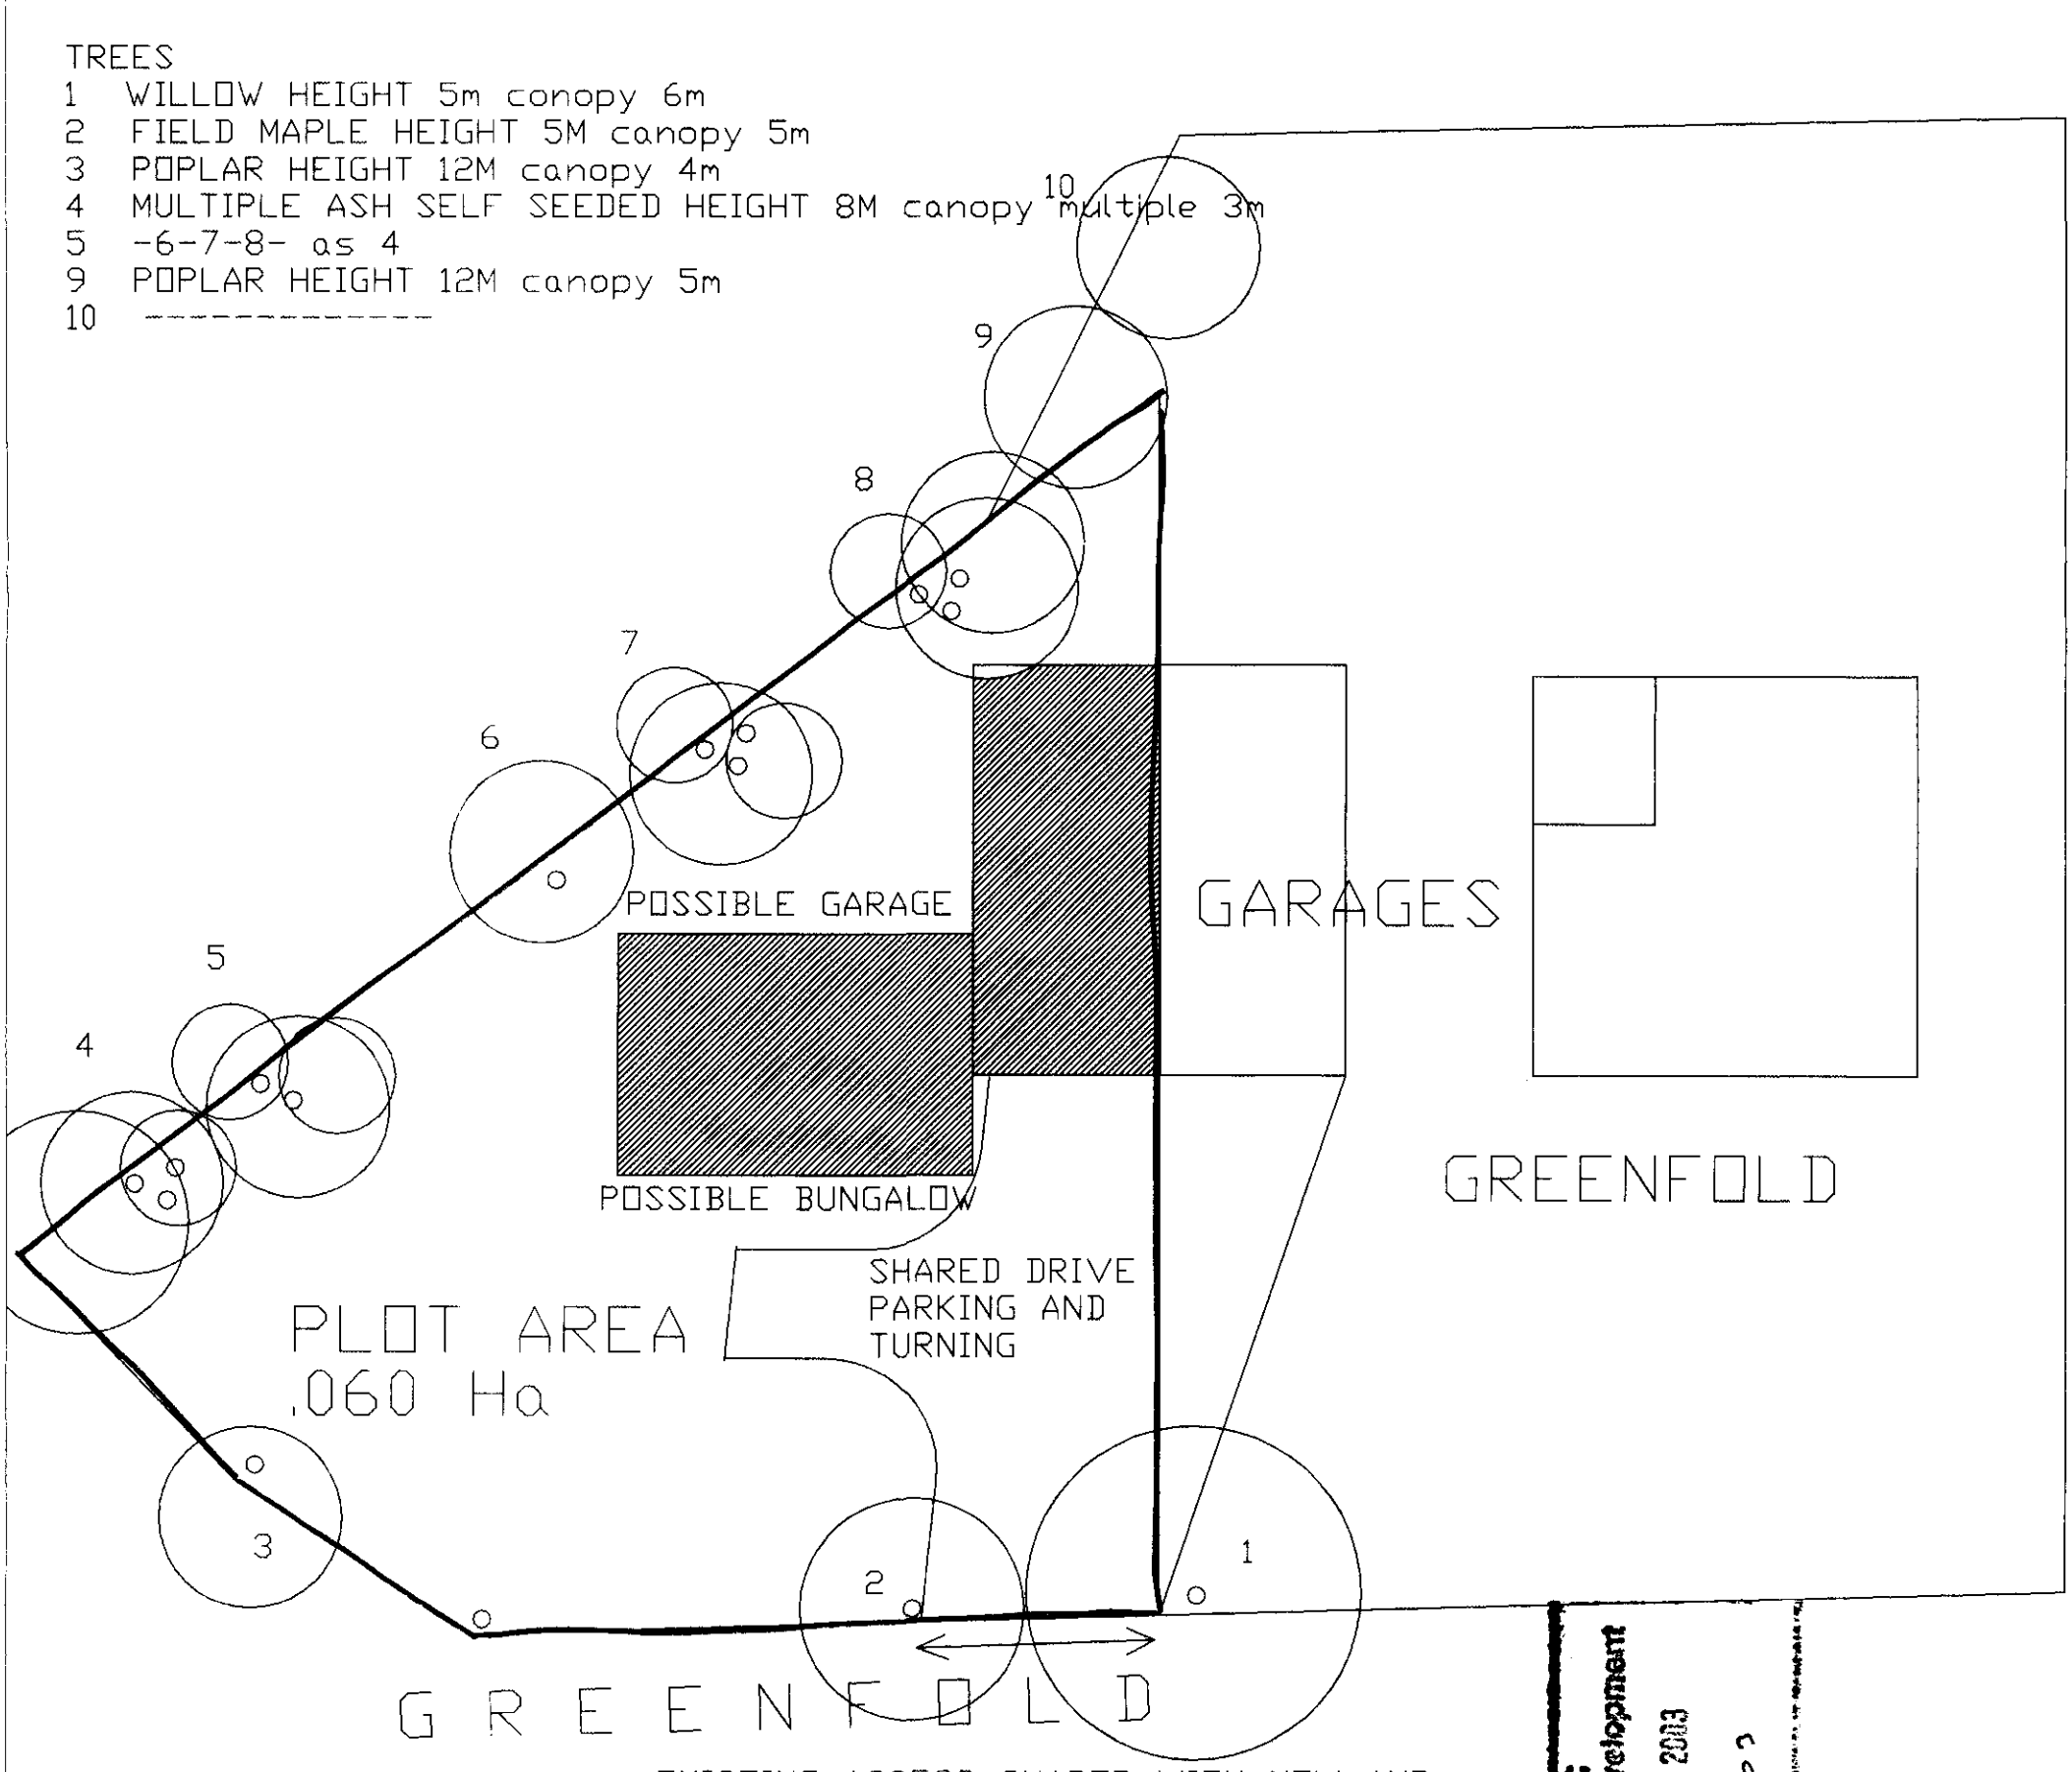

EXISTING ACCESS SHARED WITH NEW AND
EXISTING PLOTS

SHDC
Planning & Development
- 4 JUN 2003
Ref 701/03

PROPOSED BUILDING PLOT
AT GREENFOLD
CHURCH WAY TYDD ST MARY

\Dbroker\d data\WORK\550FR1.dwg Plotted: 2003-06-03 14:22:35