

BLOCK PLAN - SCALE 1:500

NORTH

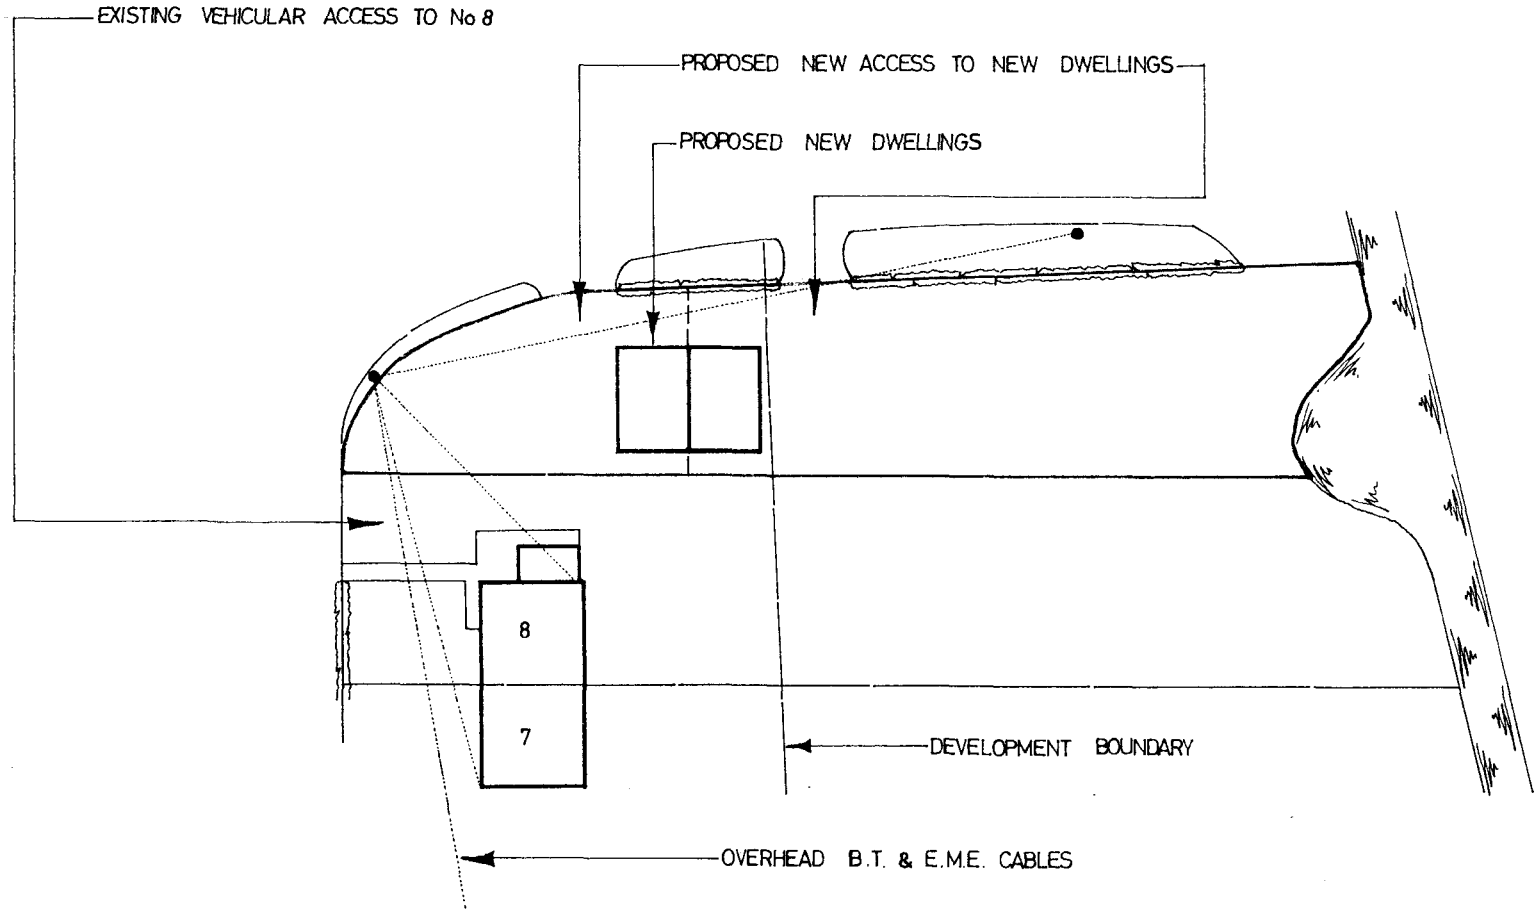

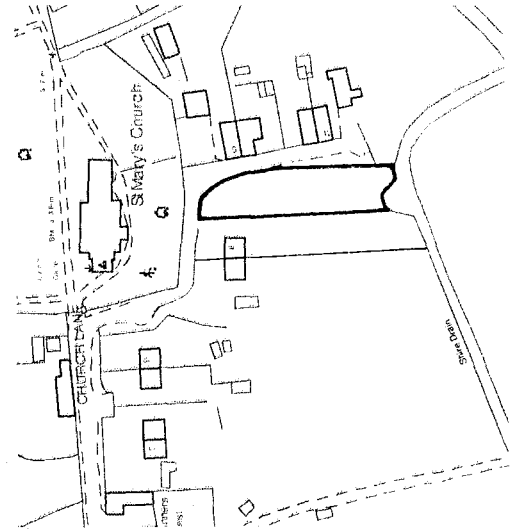

LOCATION PLAN - SCALE 1:2500

LOCATION PLAN REPRODUCED FROM THE ORDNANCE SURVEY SOUTH HOLLAND DISTRICT MAP WITH THE PERMISSION OF THE CONTROLLER OF HER MAJESTY'S STATIONERY OFFICE.
CROWN COPYRIGHT RESERVED.

O.S. SHEET No. T.F. 4418 N.E.
O.S. LICENCE No. L.A. 079413

NOTE - THIS DRAWING IS INDICATIVE OF THE PROPOSED DEVELOPMENT ONLY

SITE AREA = 754·0m^2 or thereabouts

H21/0708/01

SOUTH HOLLAND DISTRICT COUNCIL

HOUSING AND PLANNING SERVICES
MRS SALLY WALTHAM
BA(Hons) F.C.I.H.
Director of Housing and Planning Services
Tel: (01775) 761161

PROJECT
PROPOSED DEVELOPMENT OF LAND ADJACENT TO No 8 CHURCH LANE, TYDD ST MARY

DATE	SCALE	JOB No
30 MAY 2001	1:500 / 1:2 500	
DRAWN	DRAWING No	
R.SCORTHORNE		

AMI SUPPLIES 795