




Peter Humphrey Associates Ltd.
ARCHITECTURAL DESIGN AND BUILDING

PROPOSED EXTENSION

24
LONG ROAD
TYDD GOTE
WISBECH
CAMBRIDGESHIRE

FOR

MR BROWN & MISS CATLING

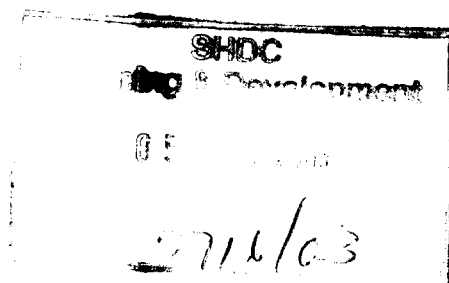

JOB NUMBER 10069 A
A 04/06/03 CLIENTS AMENDMENTS

DATE MAY 2003




British Institute of
Architectural Technologists

ST. ANNE'S BUSINESS CENTRE • ST. ANN'S STREET • KING'S LYNN • NORFOLK • PE30 1LT • TELEPHONE 01553 660902 • FAX 01553 660867
E-MAIL: ph.kings.lynn@care4free.net • WEBSITE: www.peterhumphrey.co.uk

Also office at Wisbech


Registered in England & Wales No. 4480366. Registered Address: Bulley Davey, 9-10 The Crescent, Wisbech, Cambs.

EXISTING
PLANS AND
ELEVATIONS

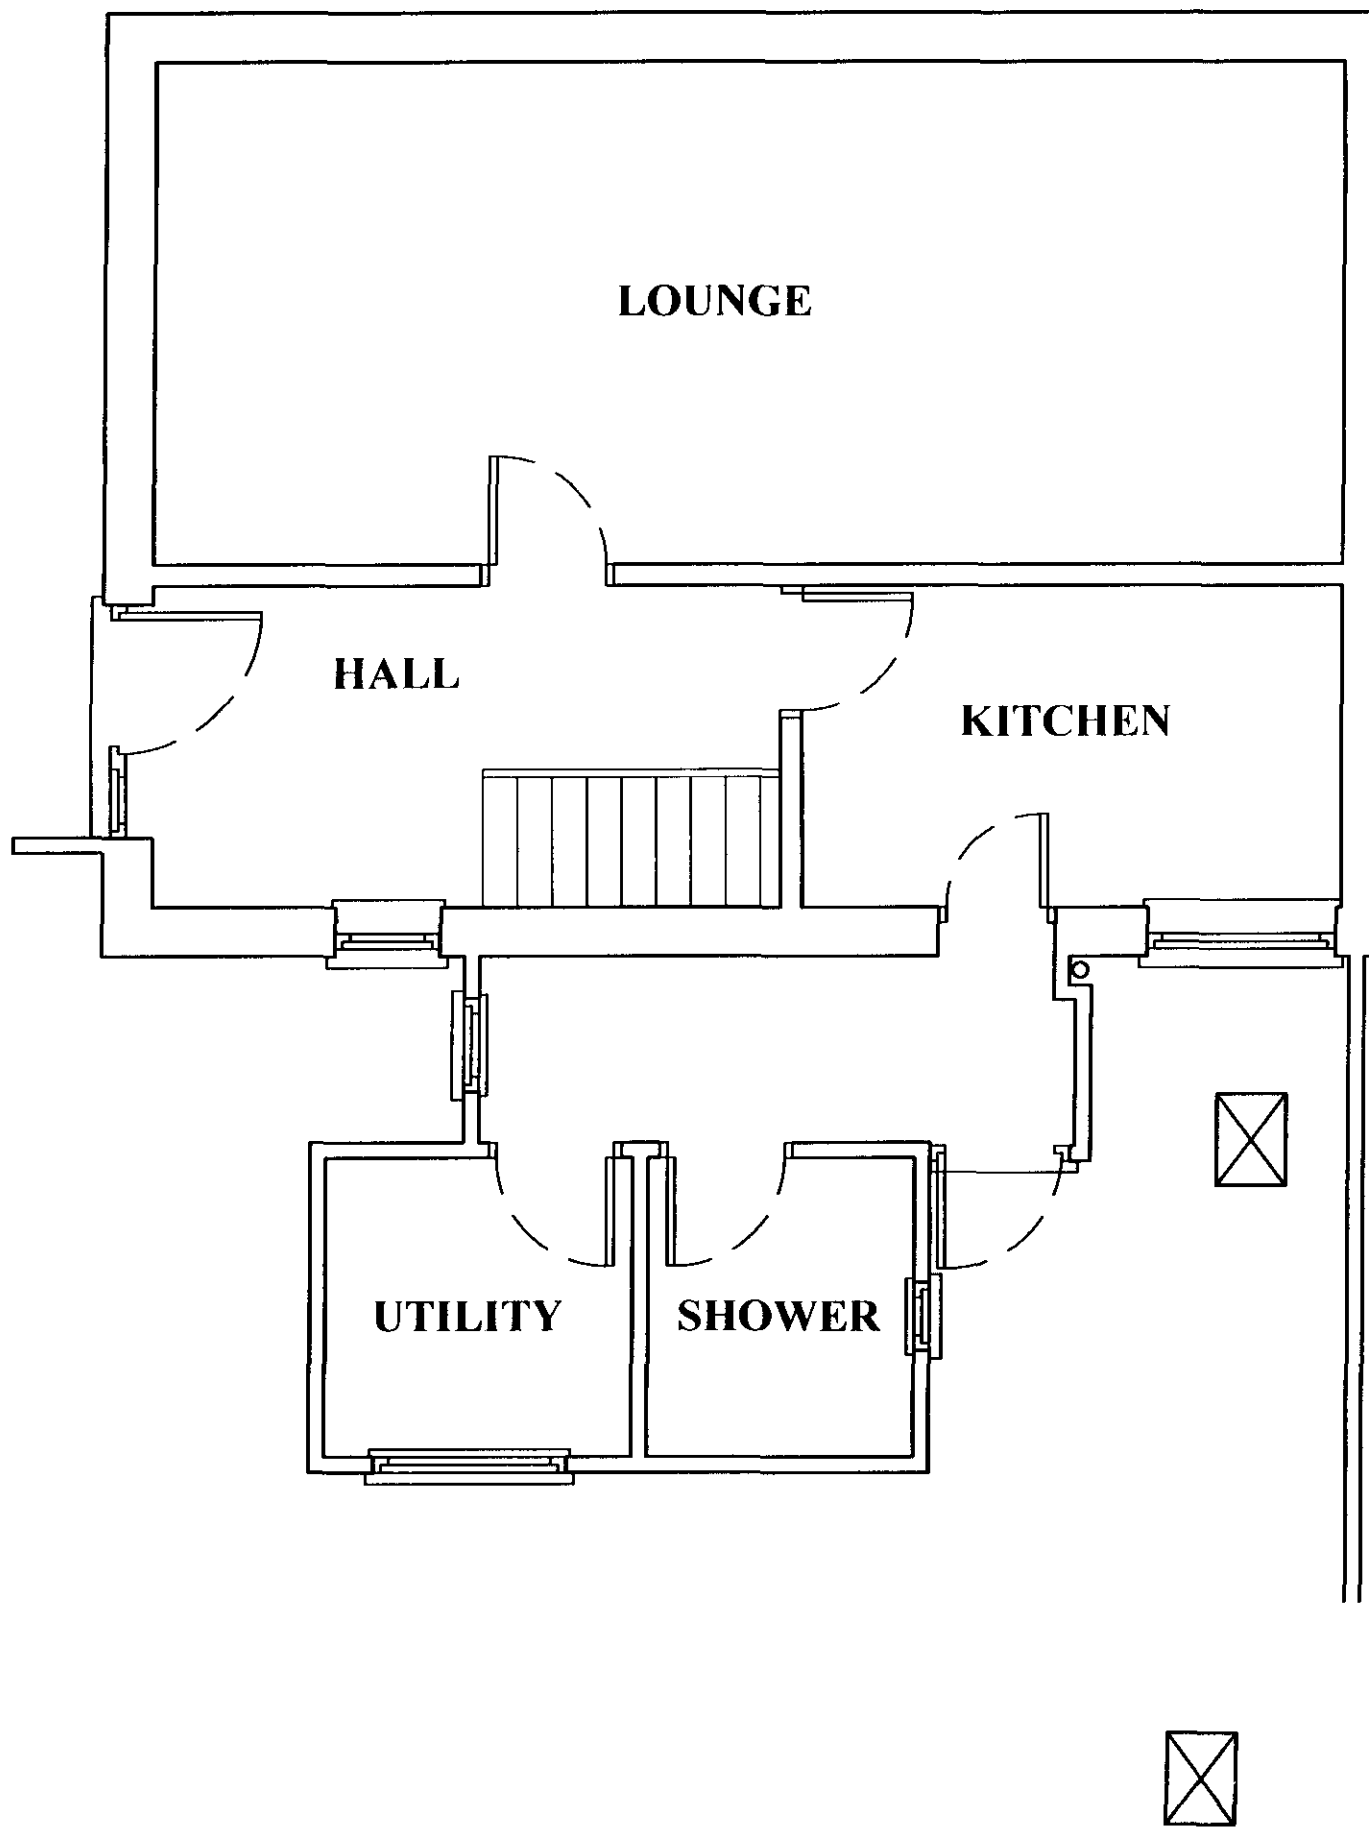


FLOOR PLAN
SCALE 1:50


DEPT. OF
LAW

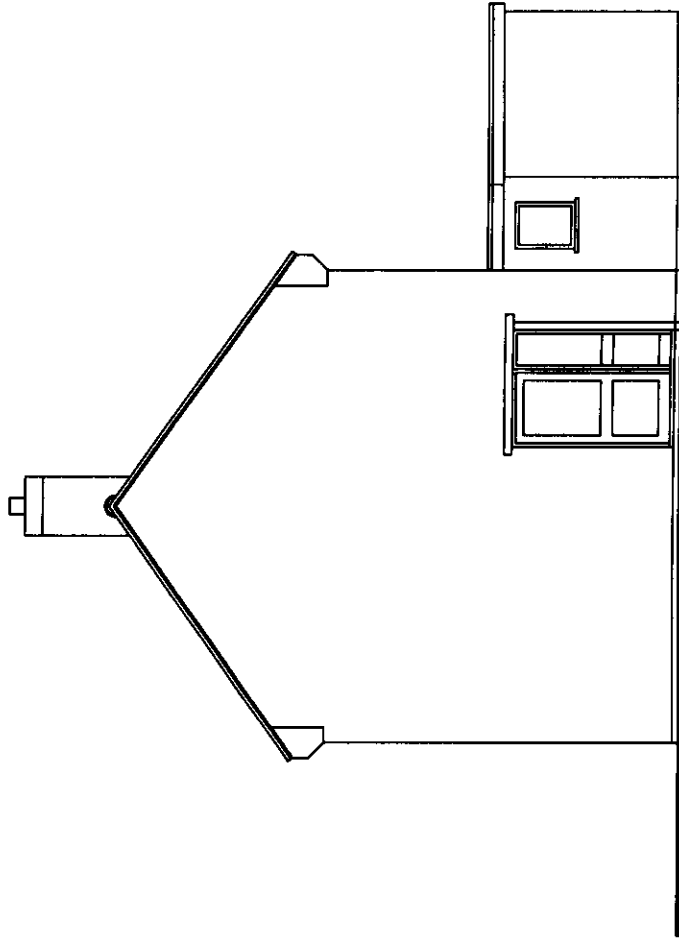

FRONT ELEVATION
SCALE 1:100

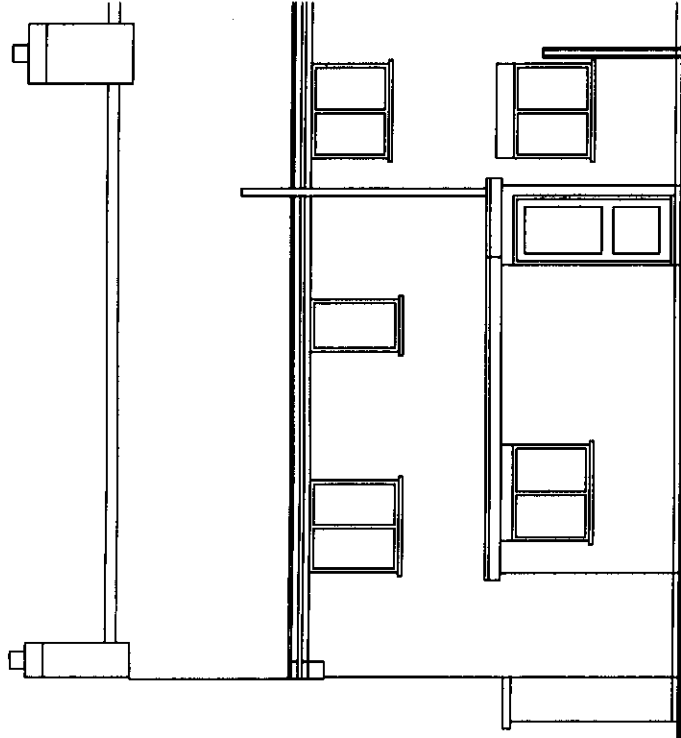


REAR ELEVATION
SCALE 1:100

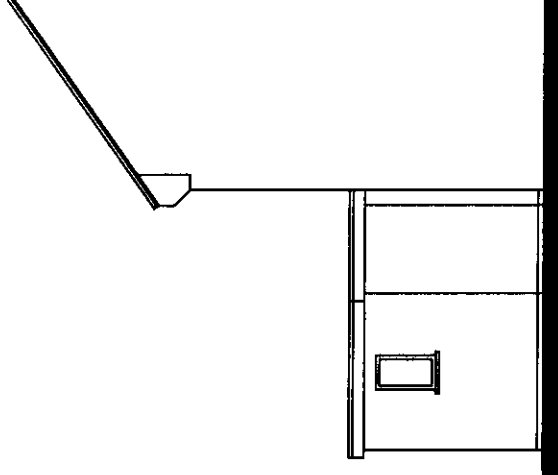


SIDE ELEVATION
SCALE 1:100

NOT
TO SCALE

PROPOSED
PLANS AND
ELEVATIONS

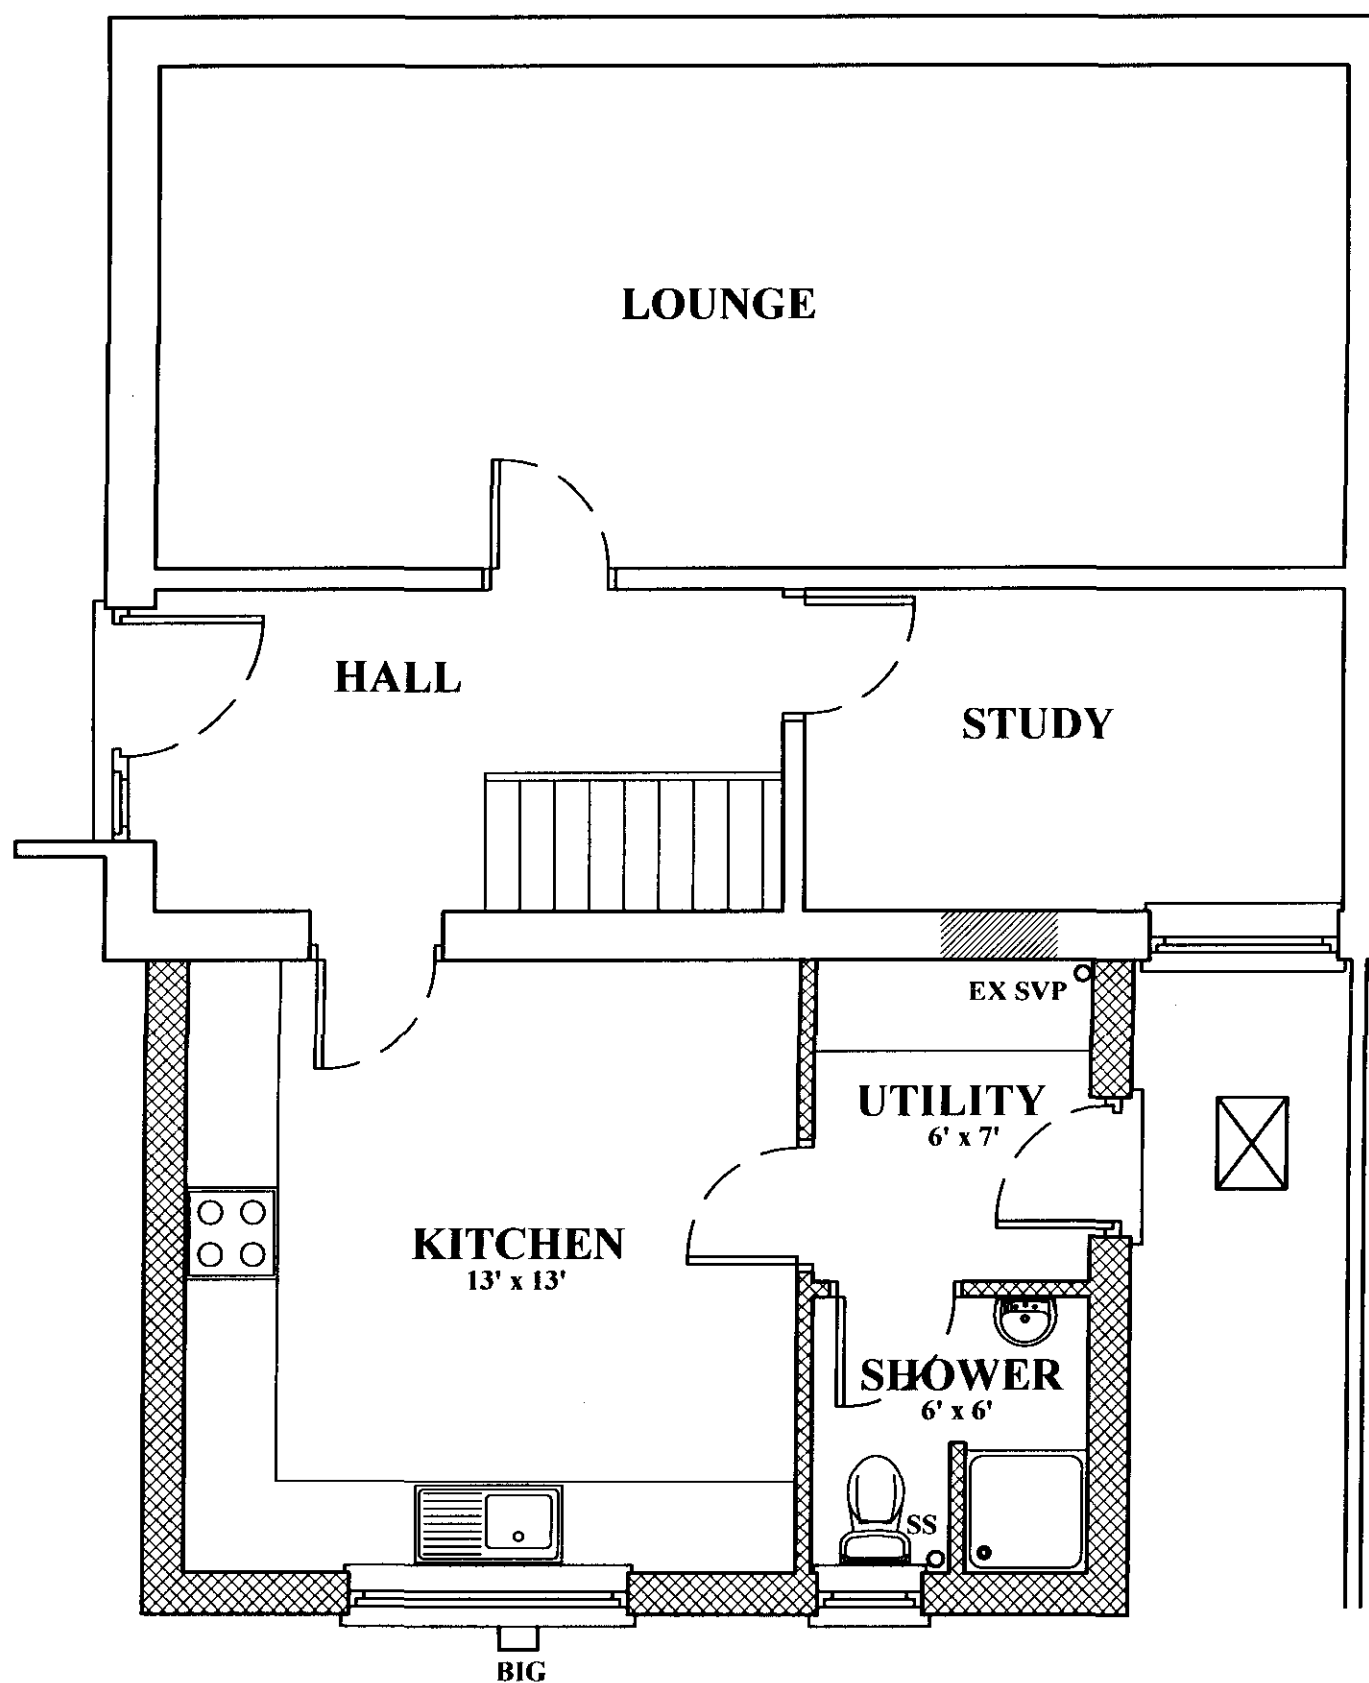

FLOOR PLAN
SCALE 1:50

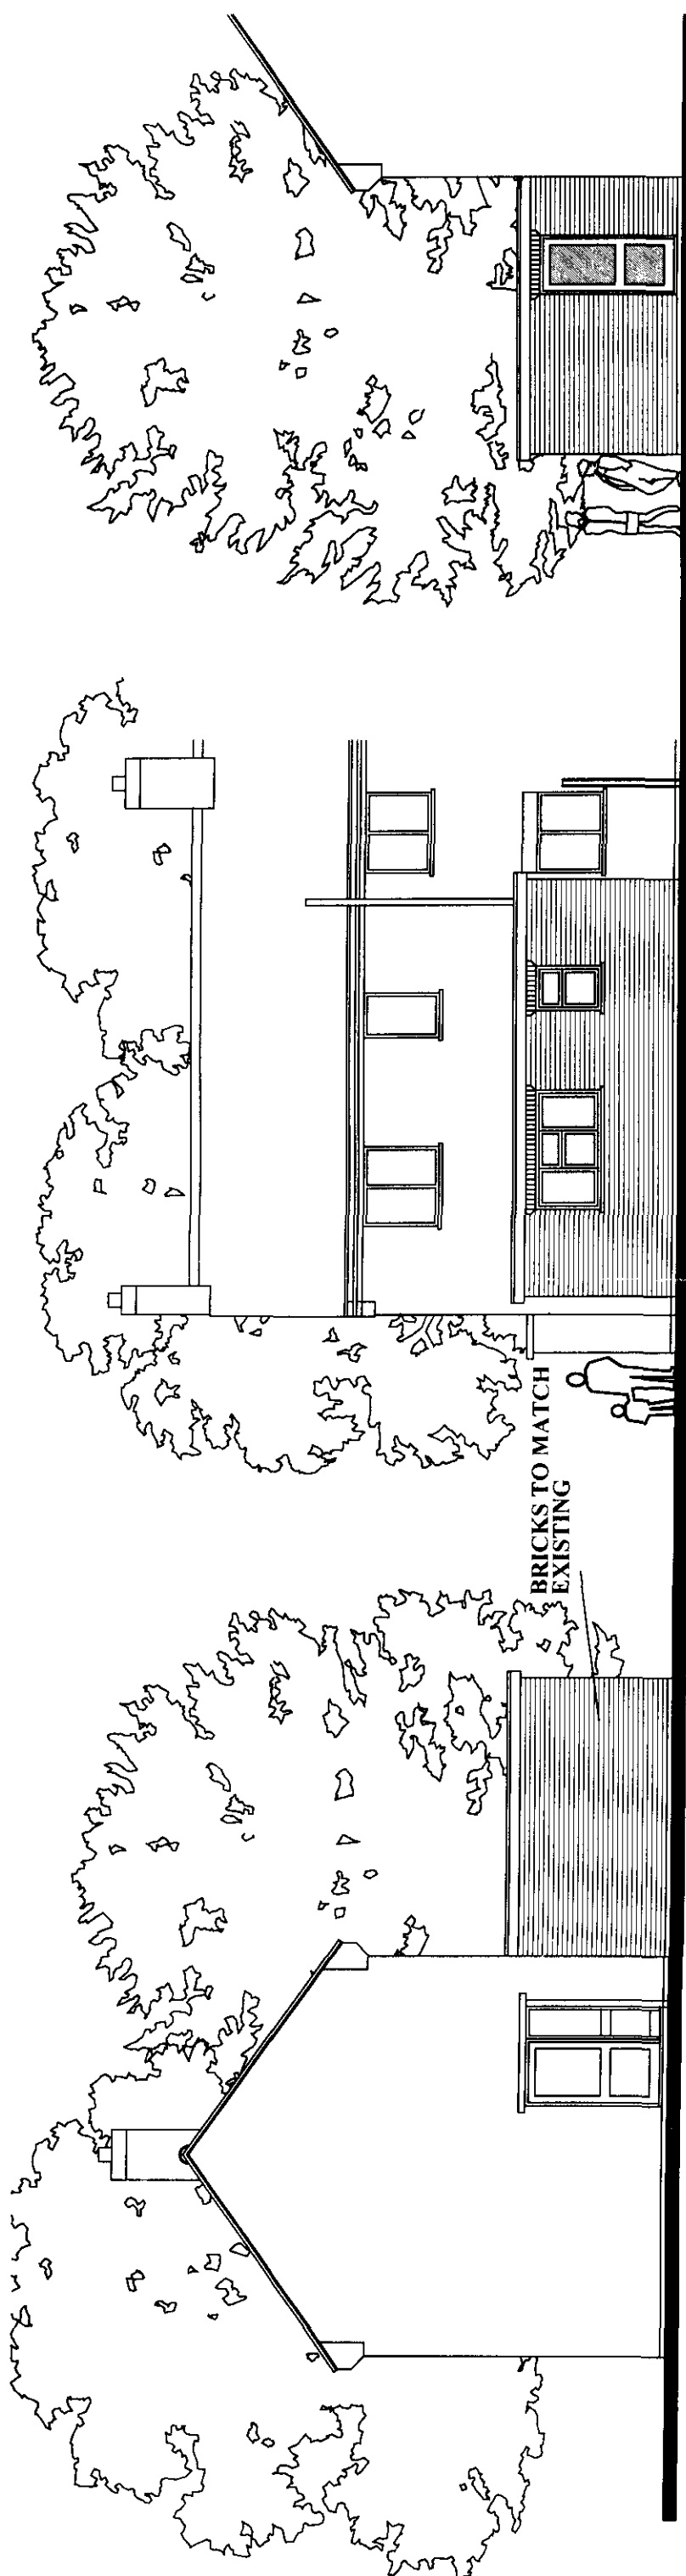


SIDE ELEVATION
SCALE 1:100

REAR ELEVATION
SCALE 1:100

SIDE ELEVATION
SCALE 1:100

12/10/2020
12/10/2020

PREPARED
PLAN

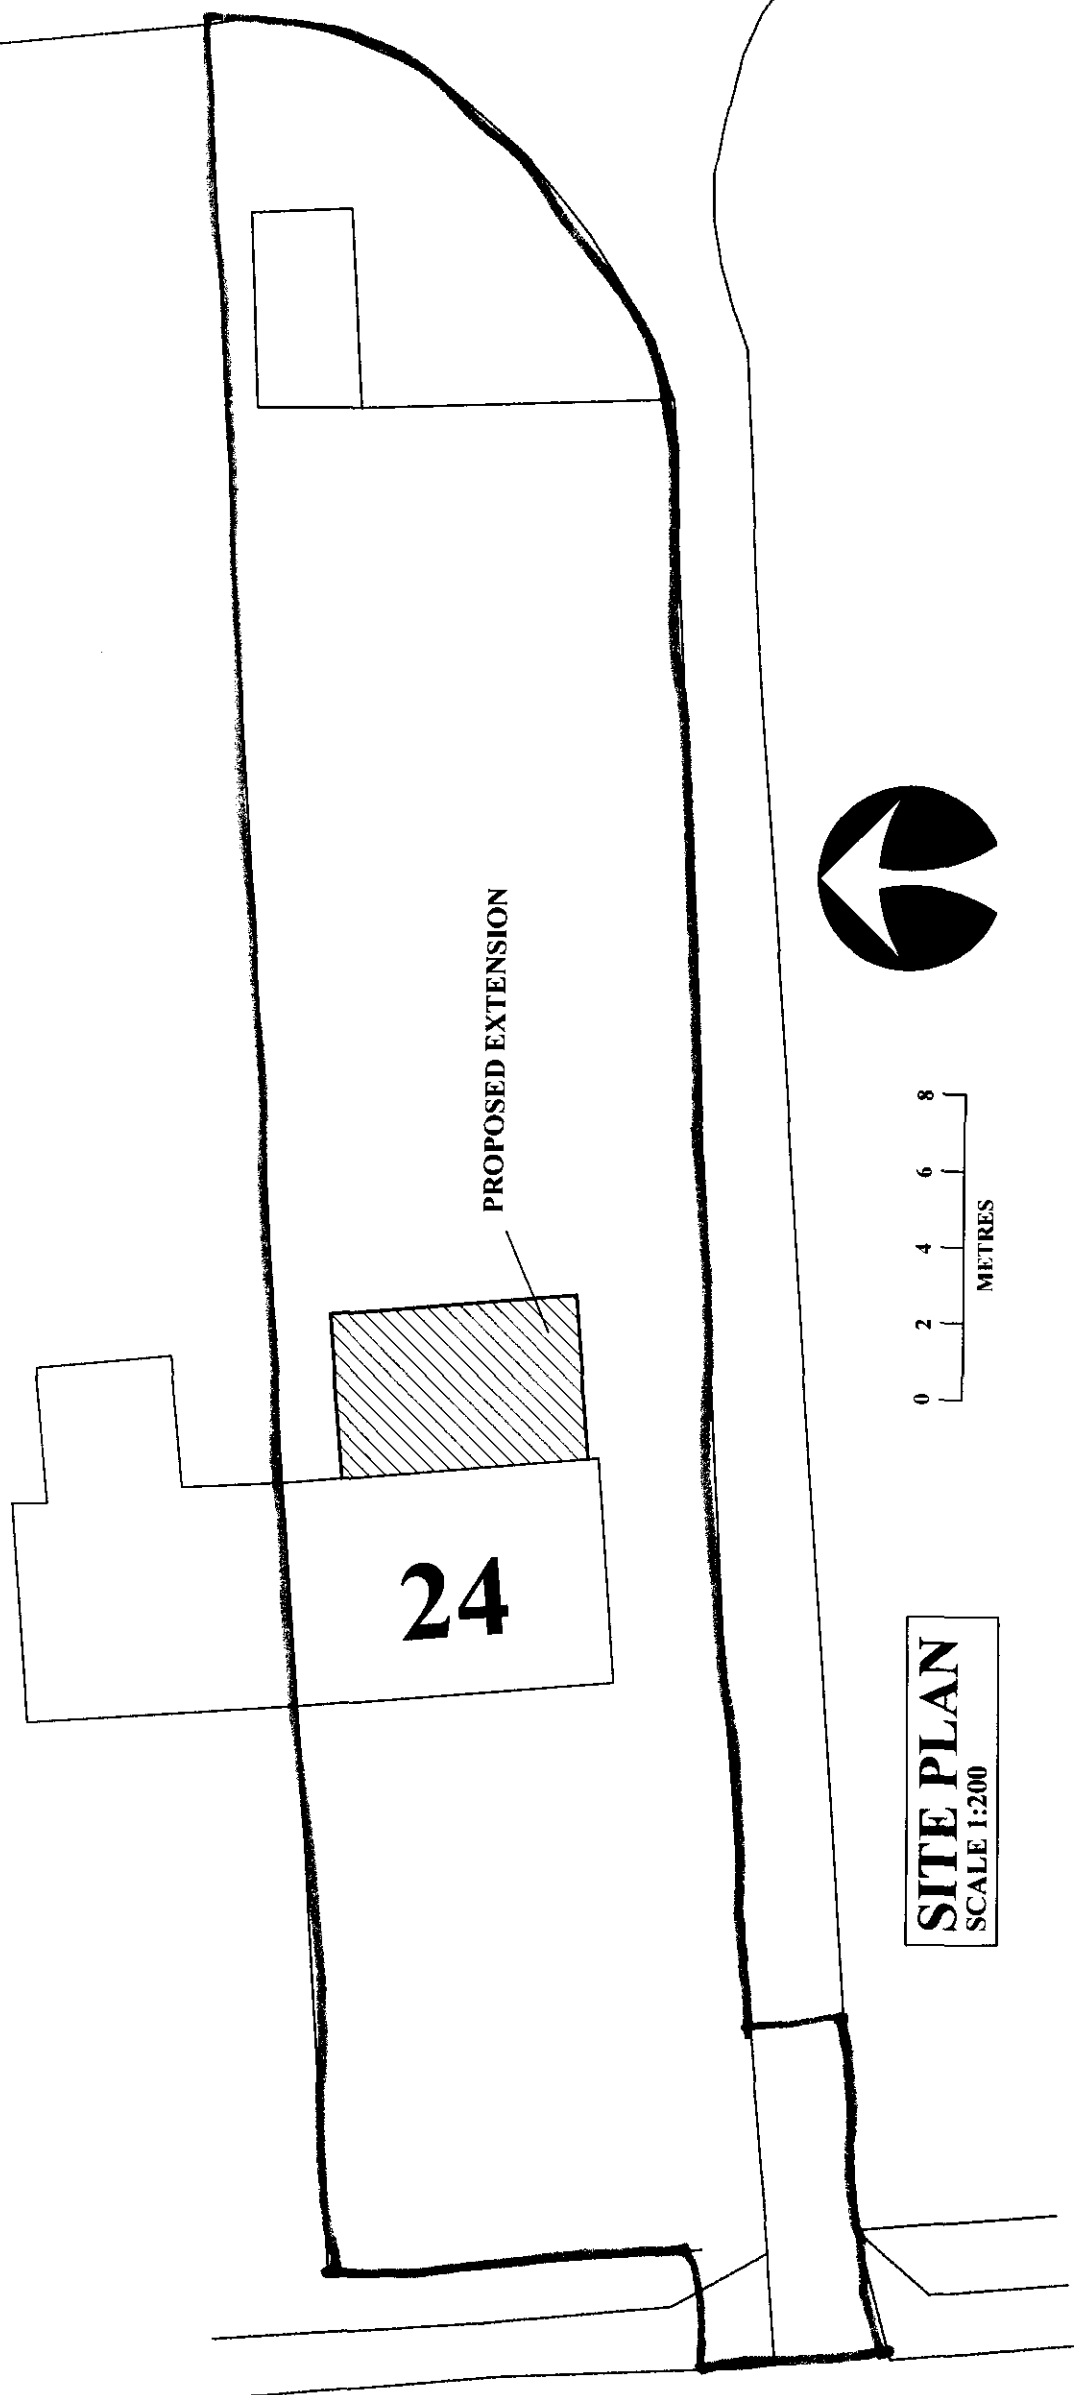

LONG ROAD


SITE PLAN
SCALE 1:200

0 2 4 6 8
METRES



PROPOSED EXTENSION

24

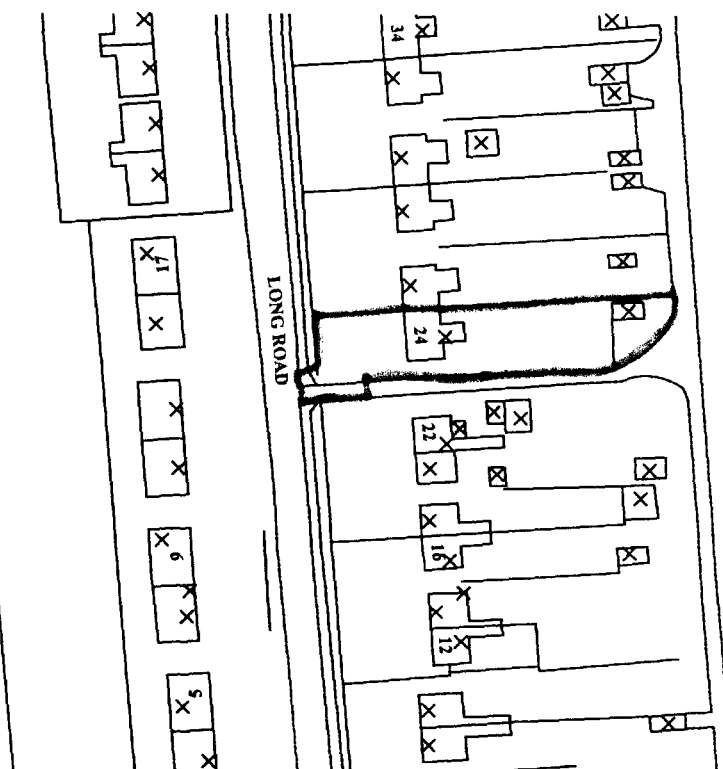

LOCATION PLAN
SCALE 1:1250

