
SHDC
Planning & Development
3 JUN 2004
Ref 743/04

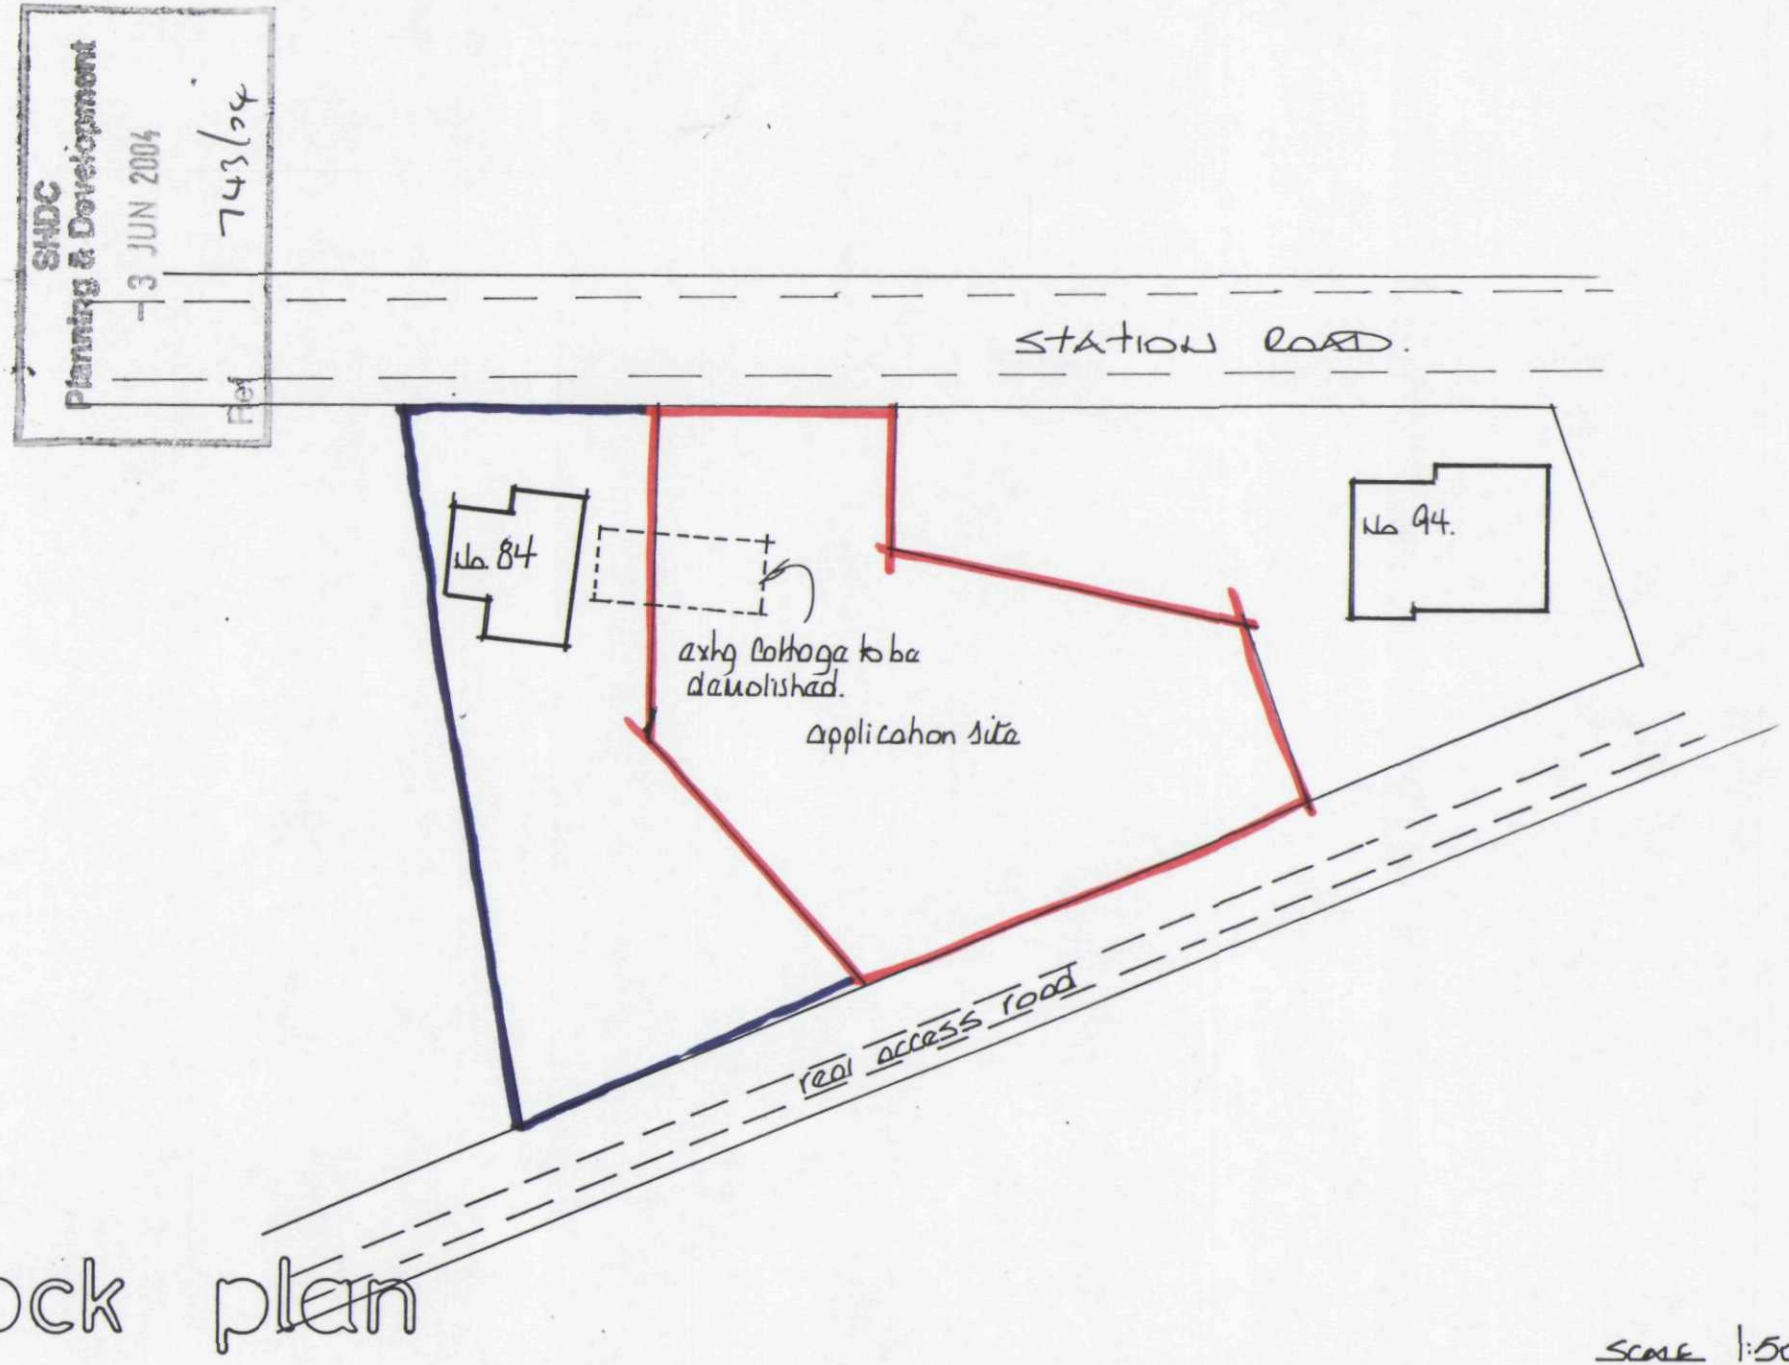

block plan

SCALE 1:500