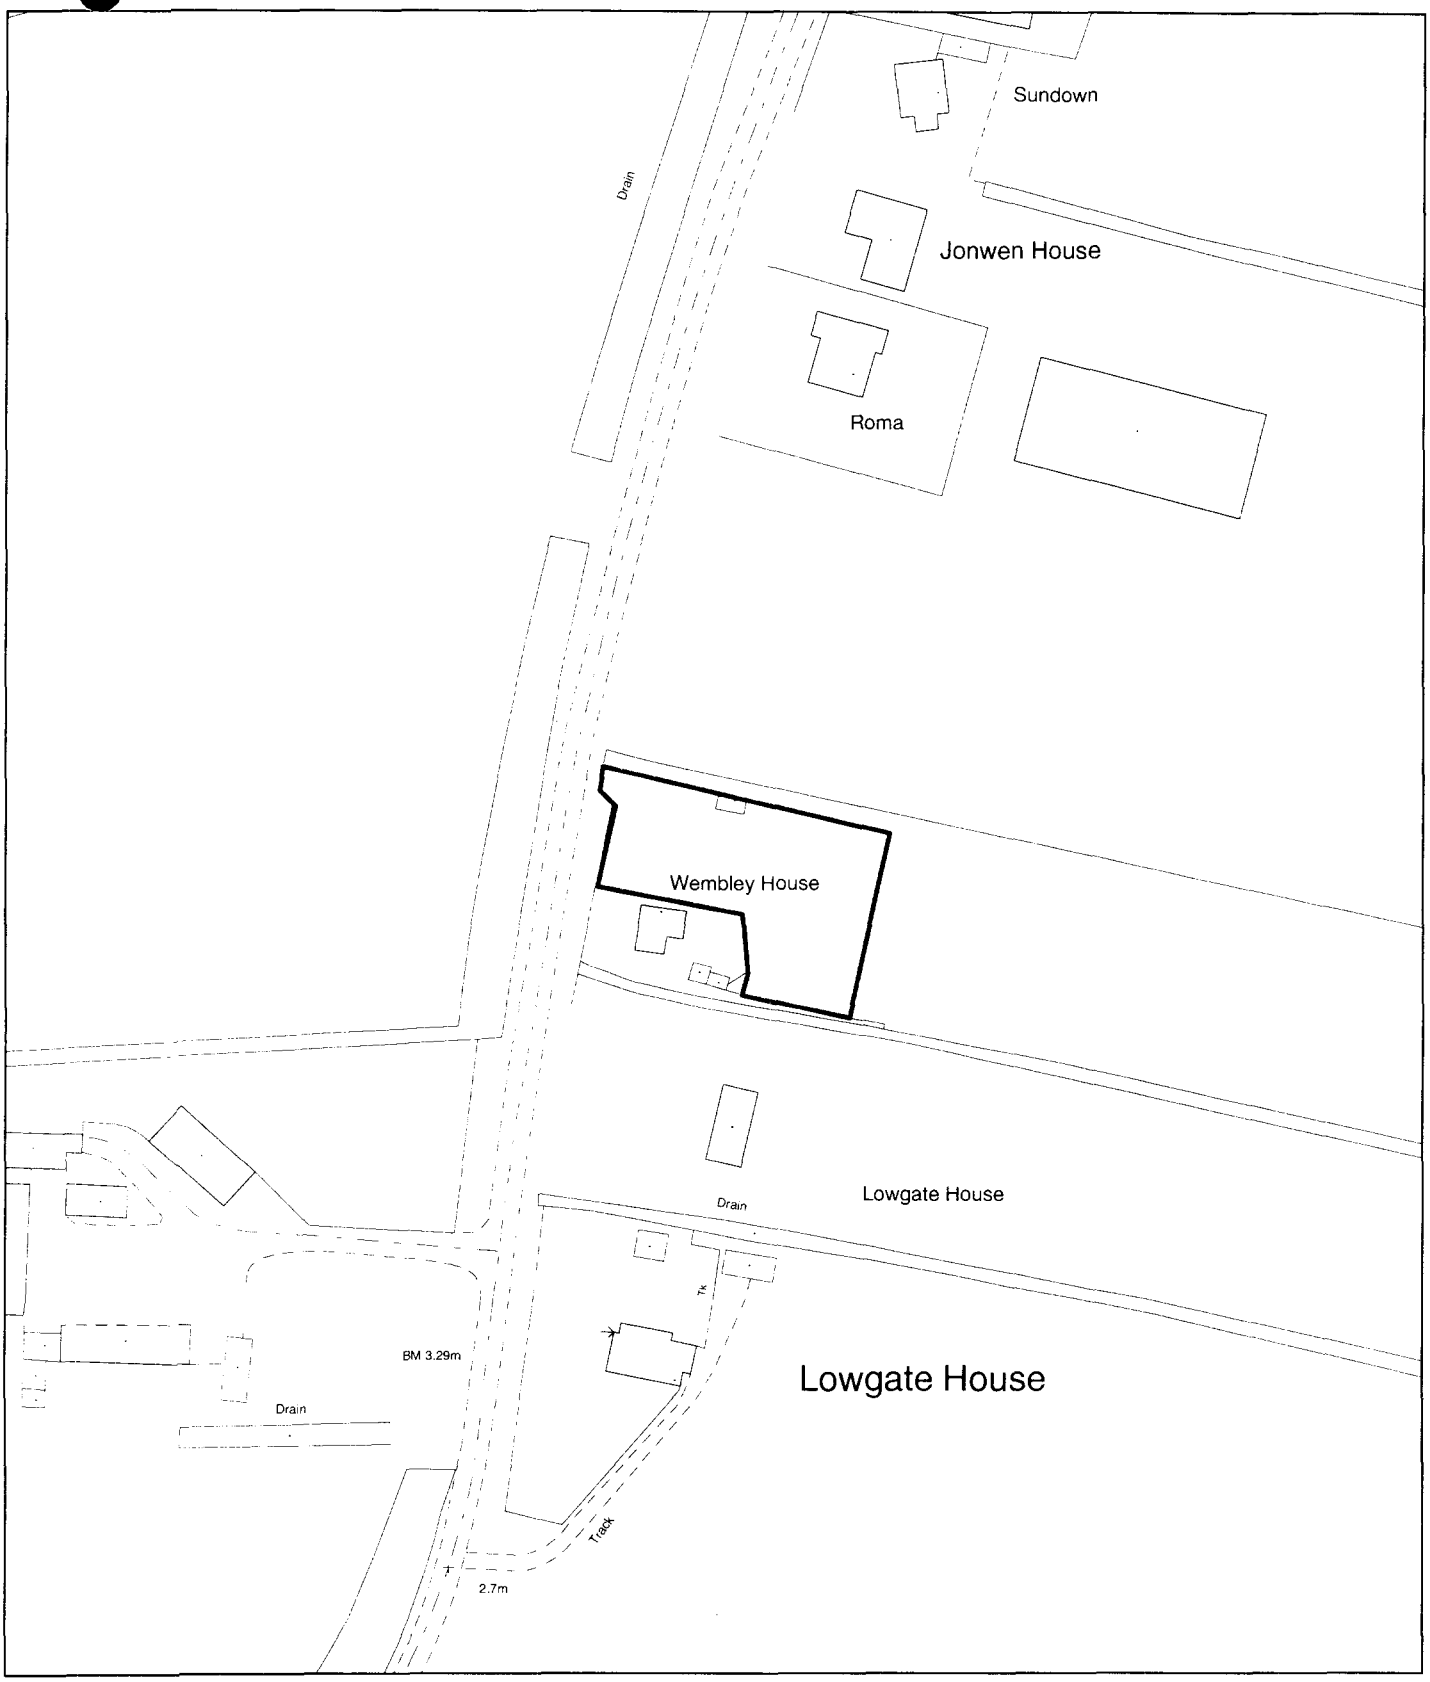


Planning Application Location Plan
Ward Member Notification

H21/0761/01


Scale: 1:1250

Housing and Planning Services Department


Council Offices, Priory Road, Spalding, Lincolnshire

PLEASE DO NOT COPY THIS PLAN
This map is reproduced from Ordnance Survey material with permission of Ordnance Survey on behalf of Her Majesty's Stationery Office (c) Crown copyright. Unauthorised reproduction infringes Crown copyright and may lead to prosecution or civil

Wembley House

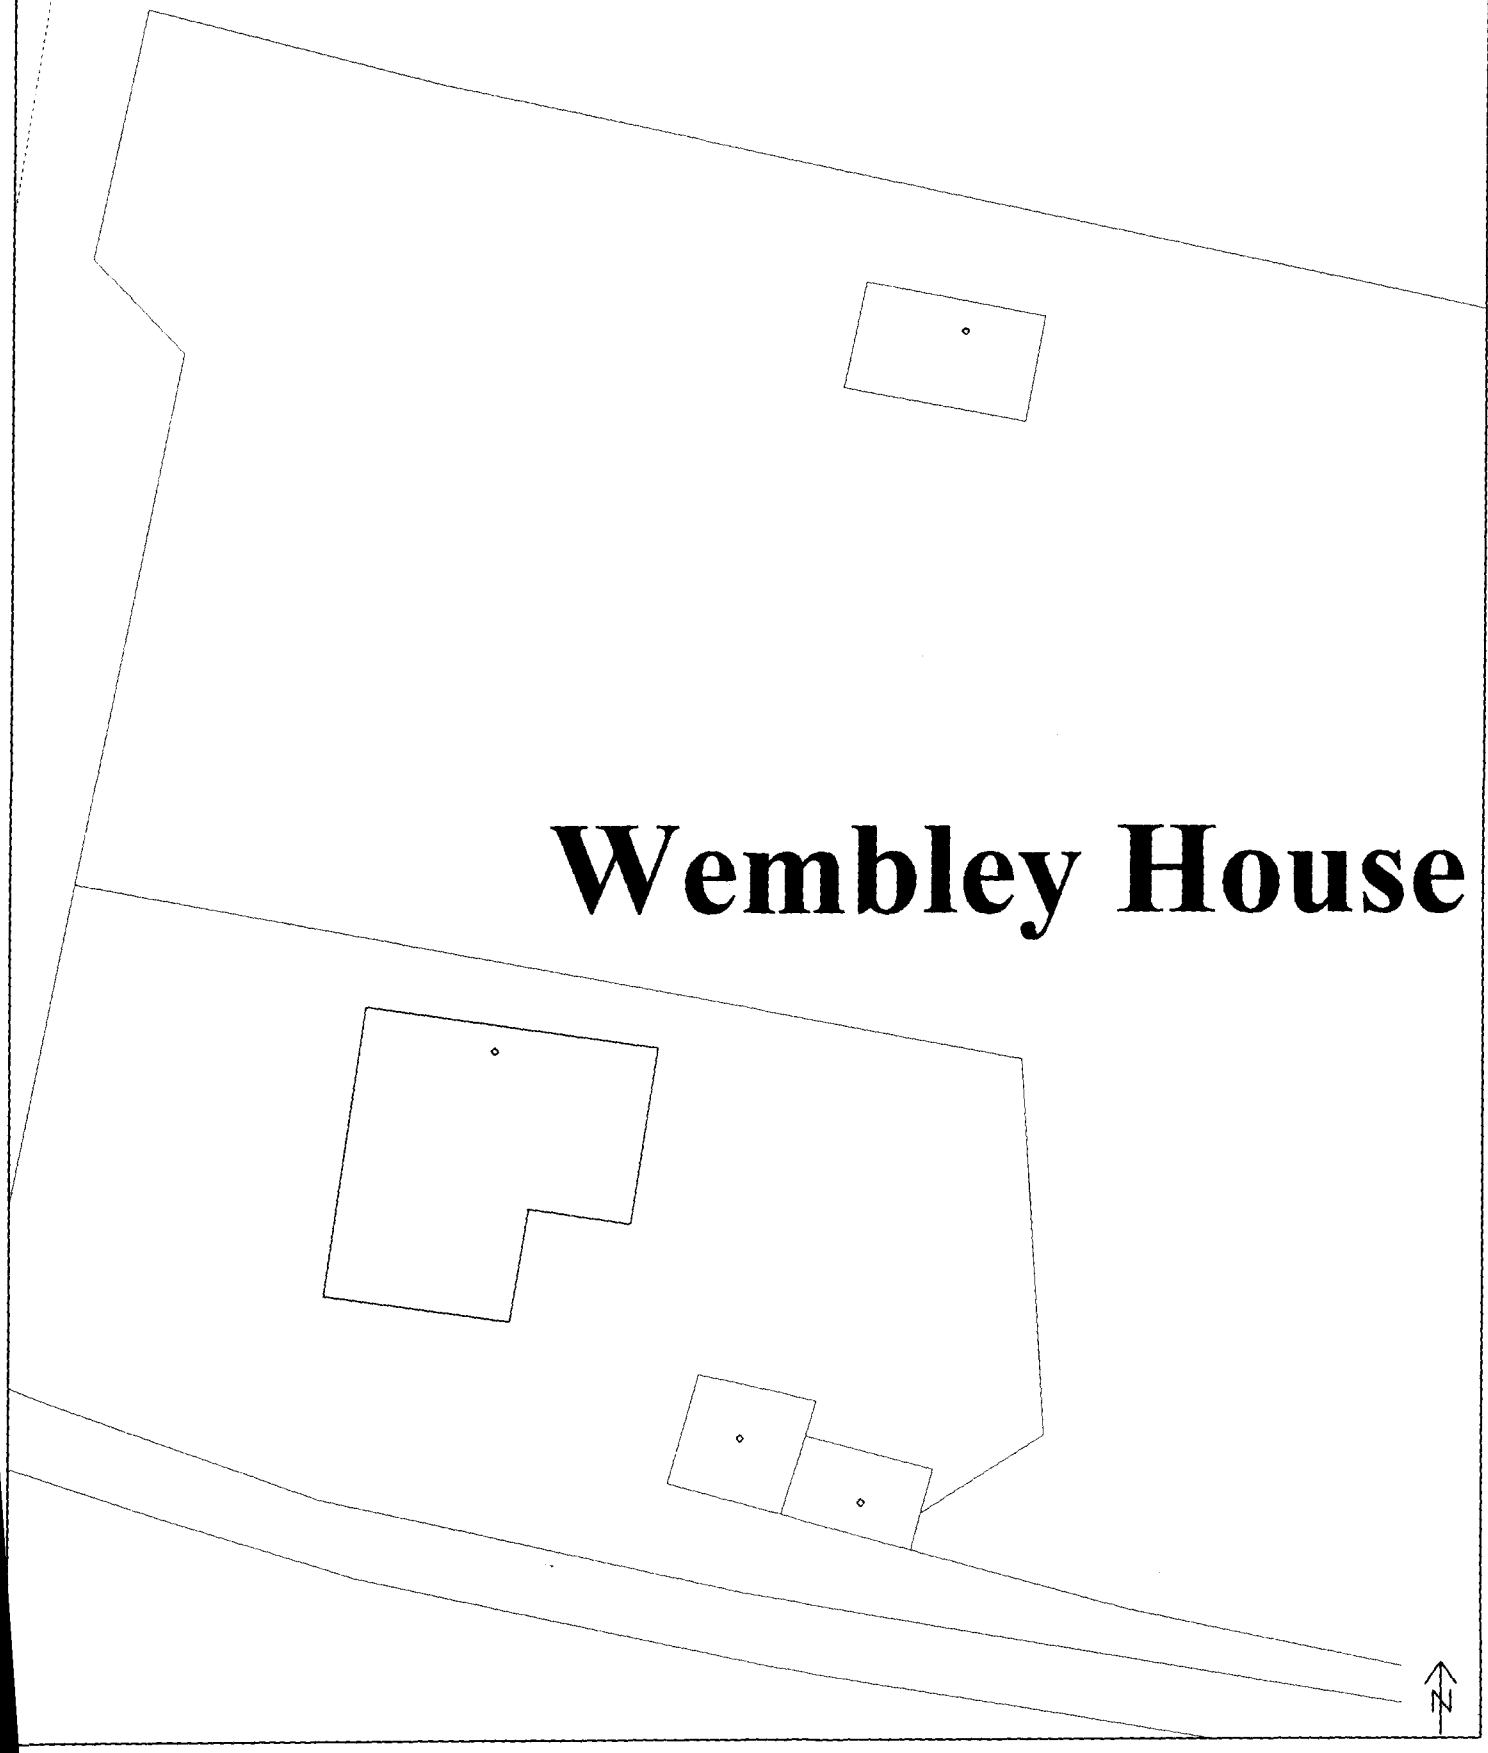

) Crown Copyright South Holland District Council LA 079413 2001 TF4318SE 1:200

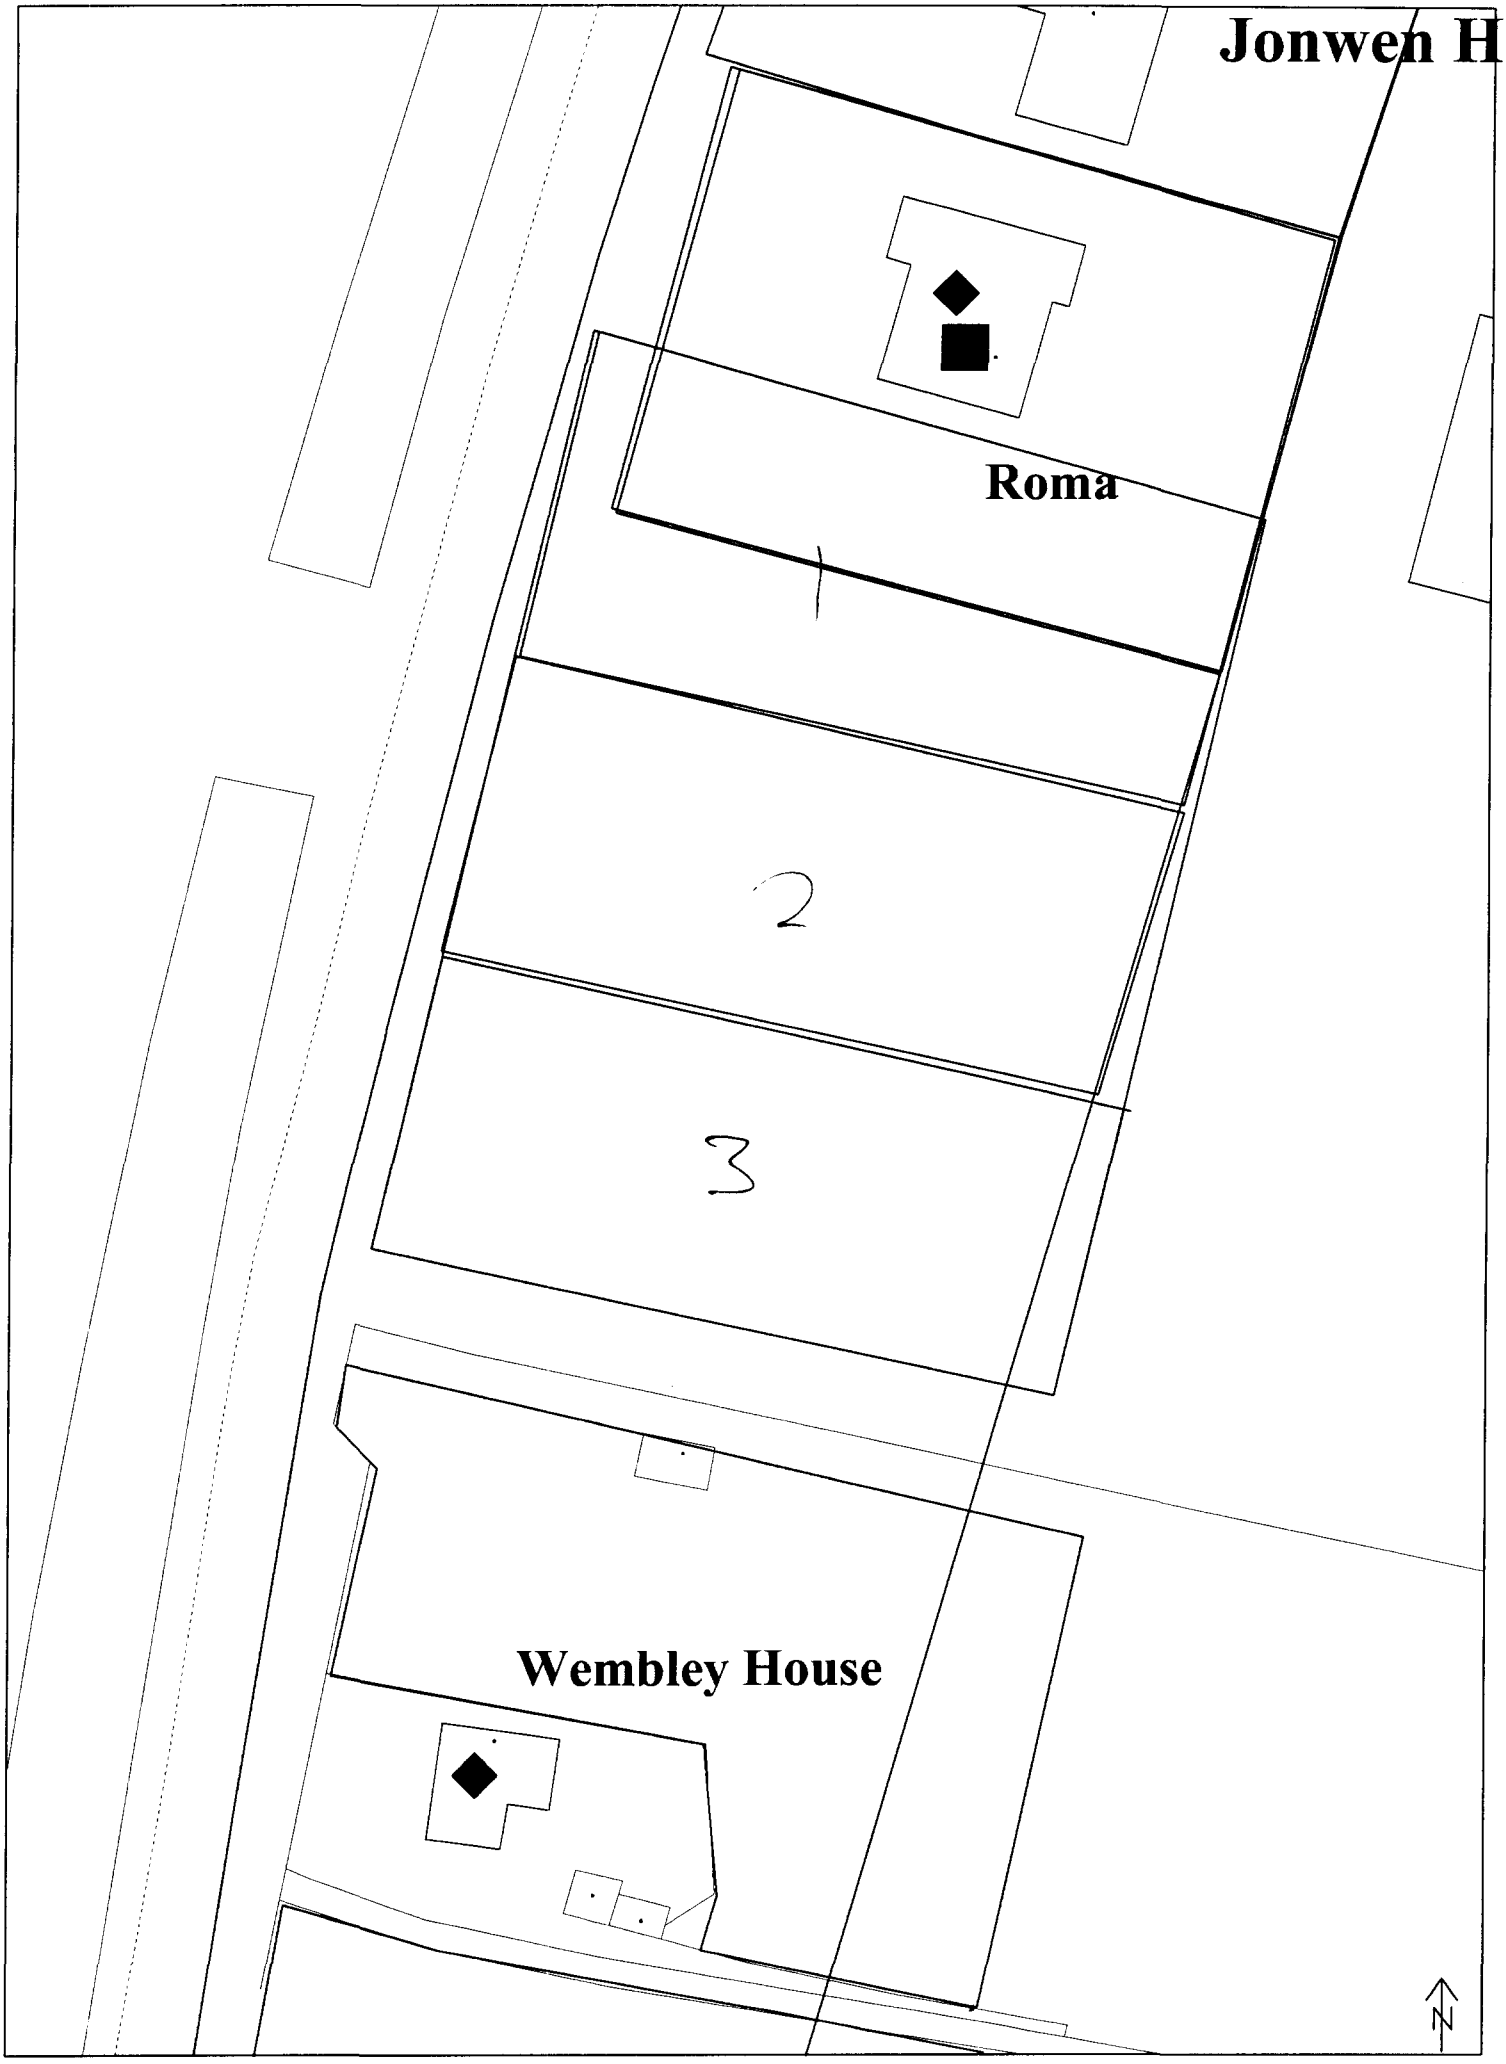

(c) Crown Copyright South Holland District Council LA 079413 2001 TF4318SE 1:500