


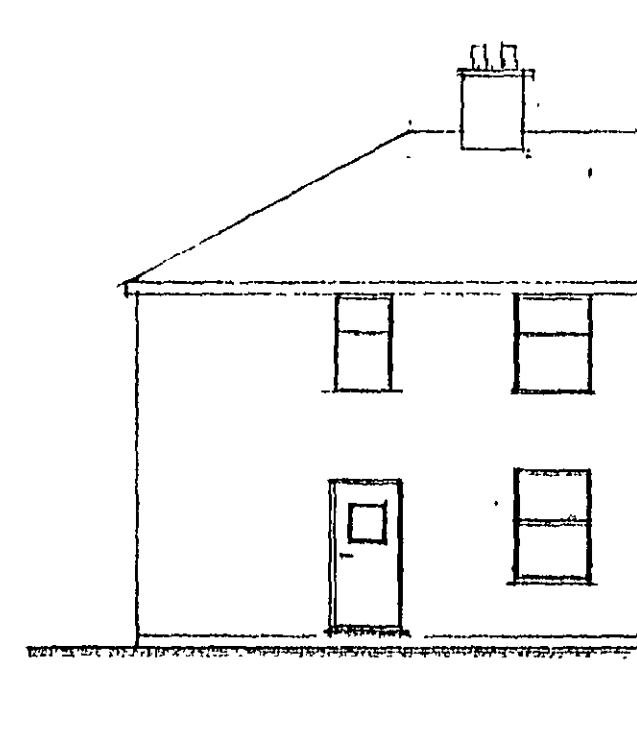


Front Elevation



Rear Elevation





Side Elevation

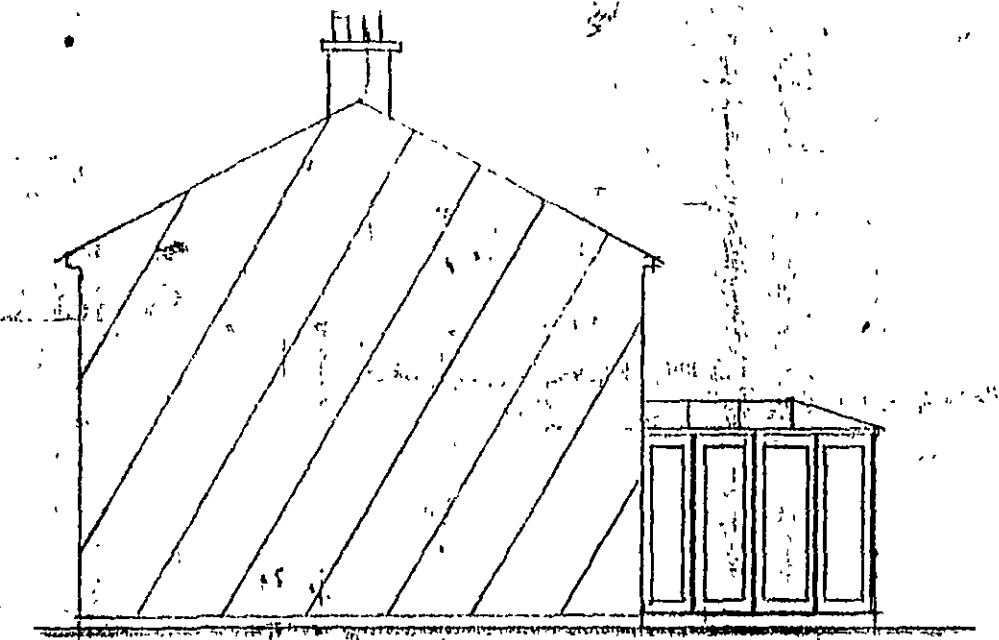

Side Elevation

Existing Elevations and Plans

Ground Floor

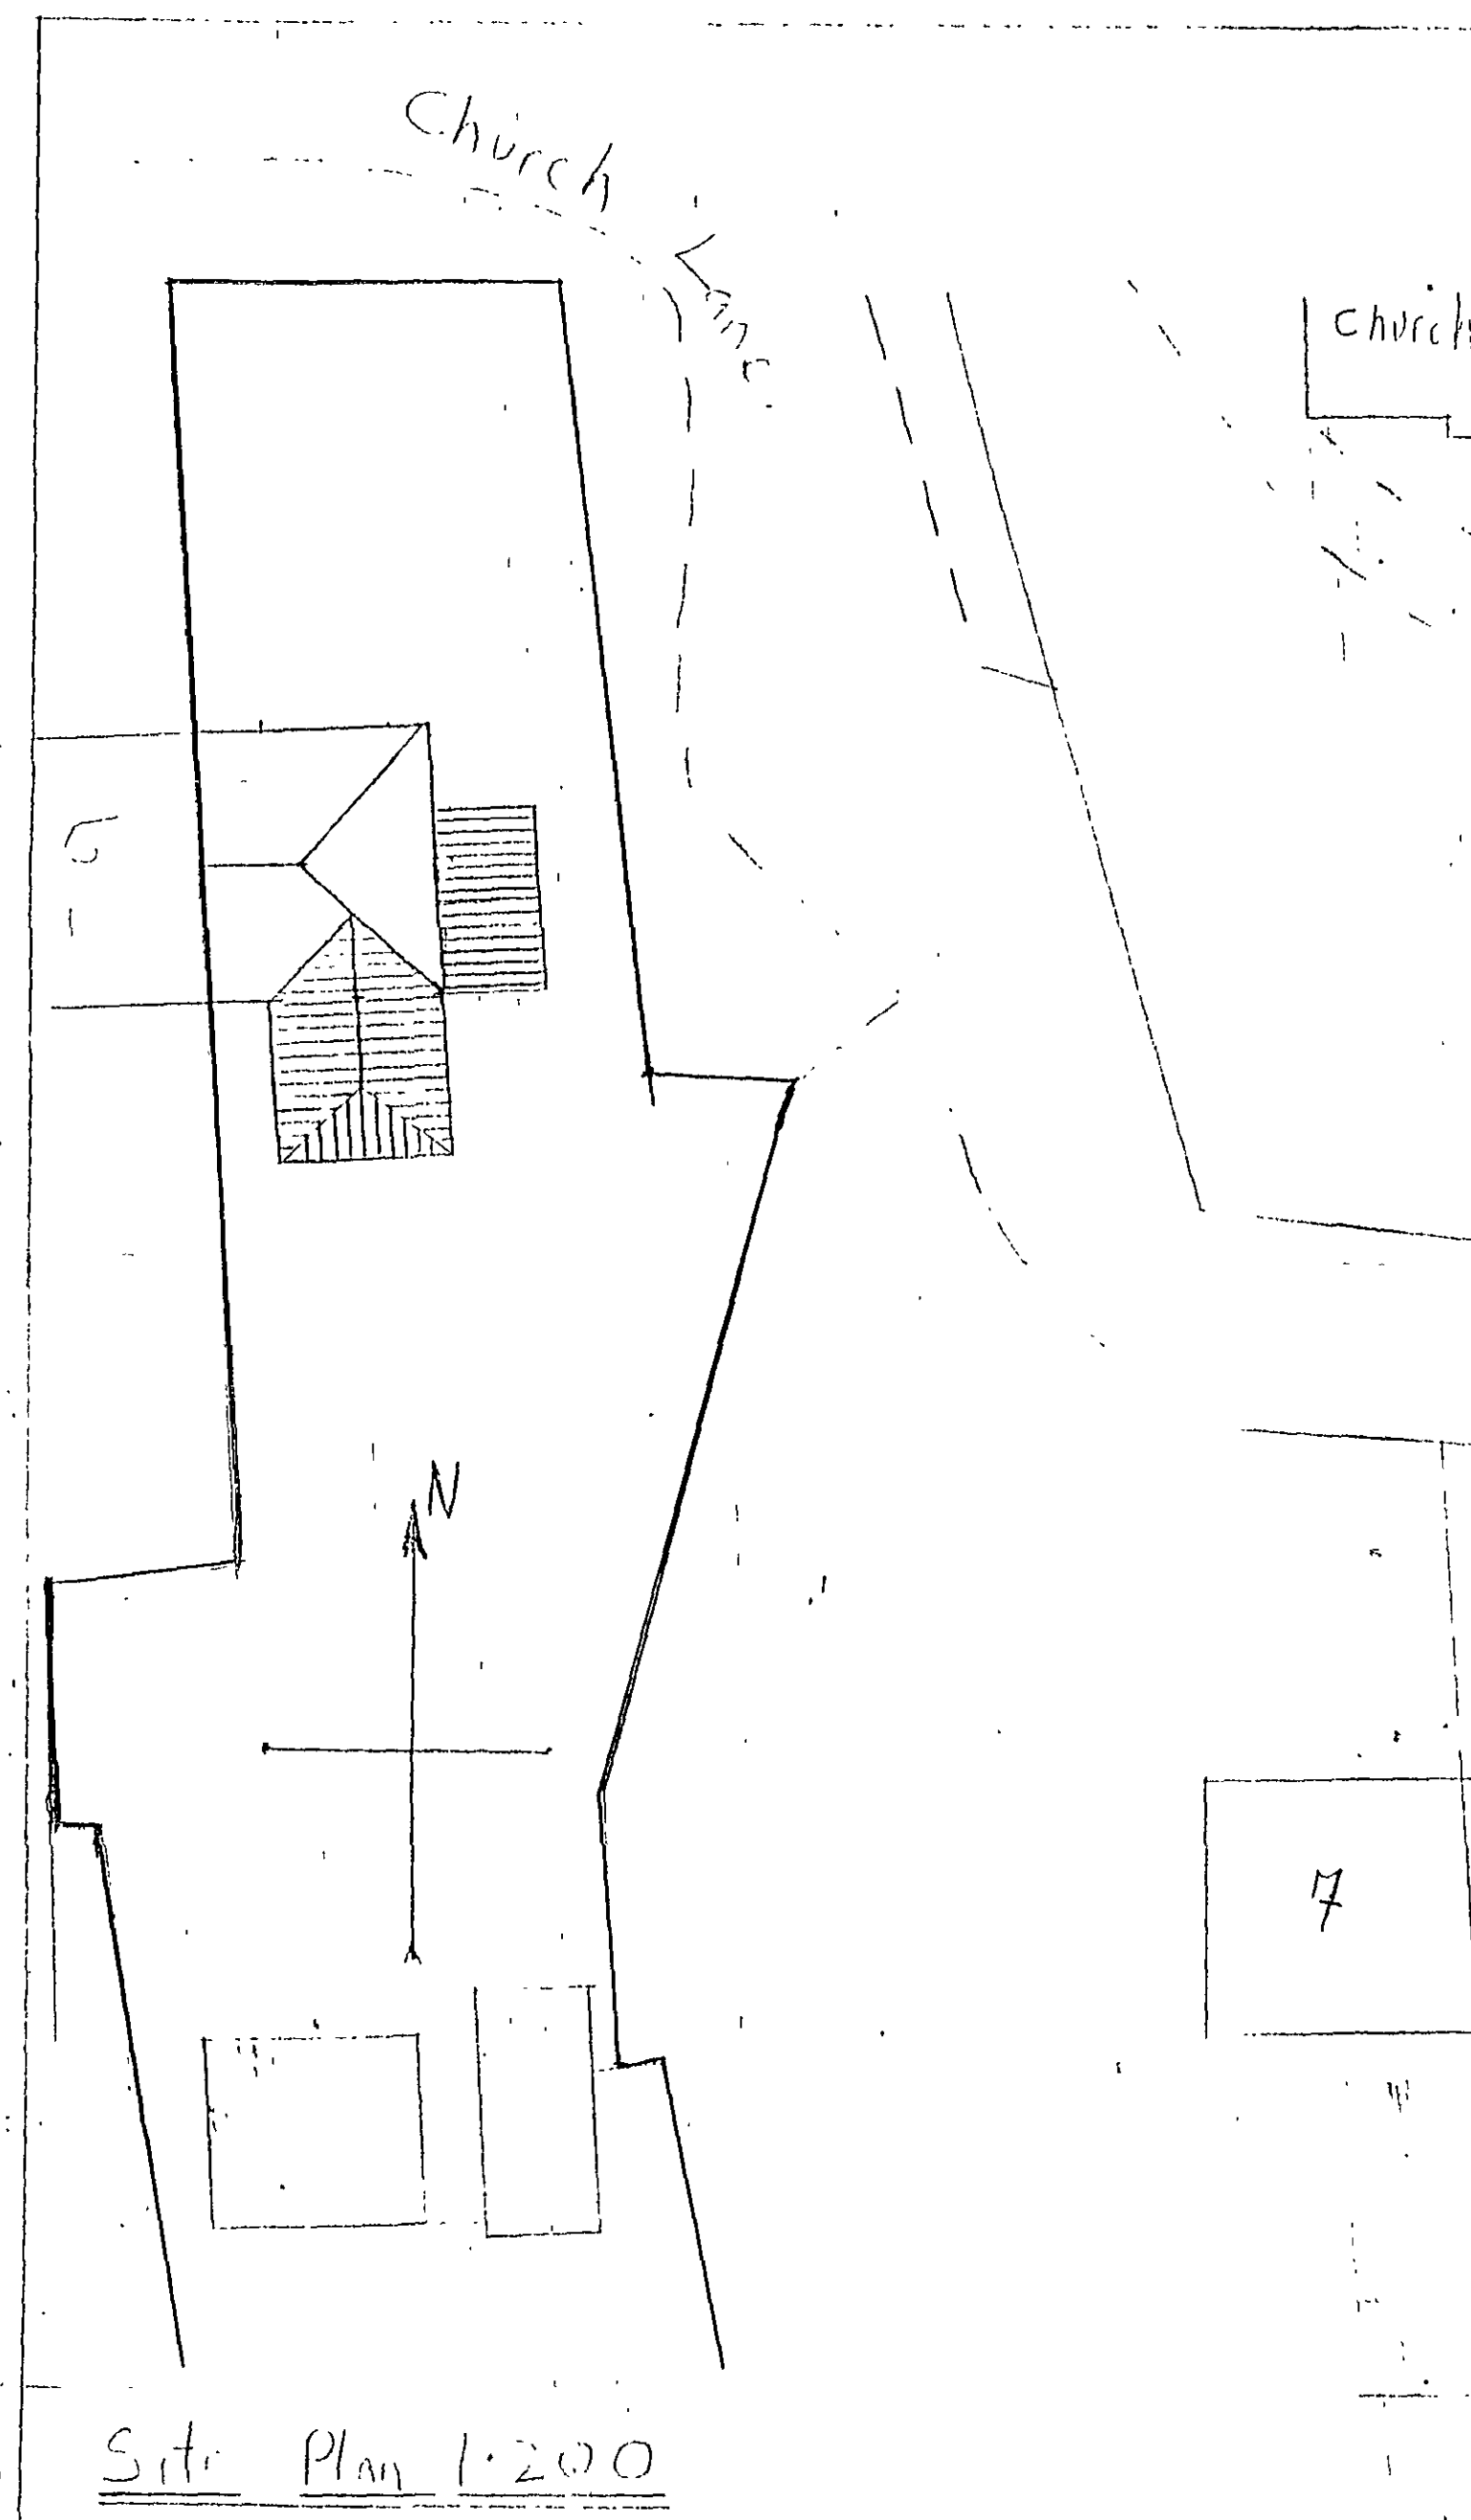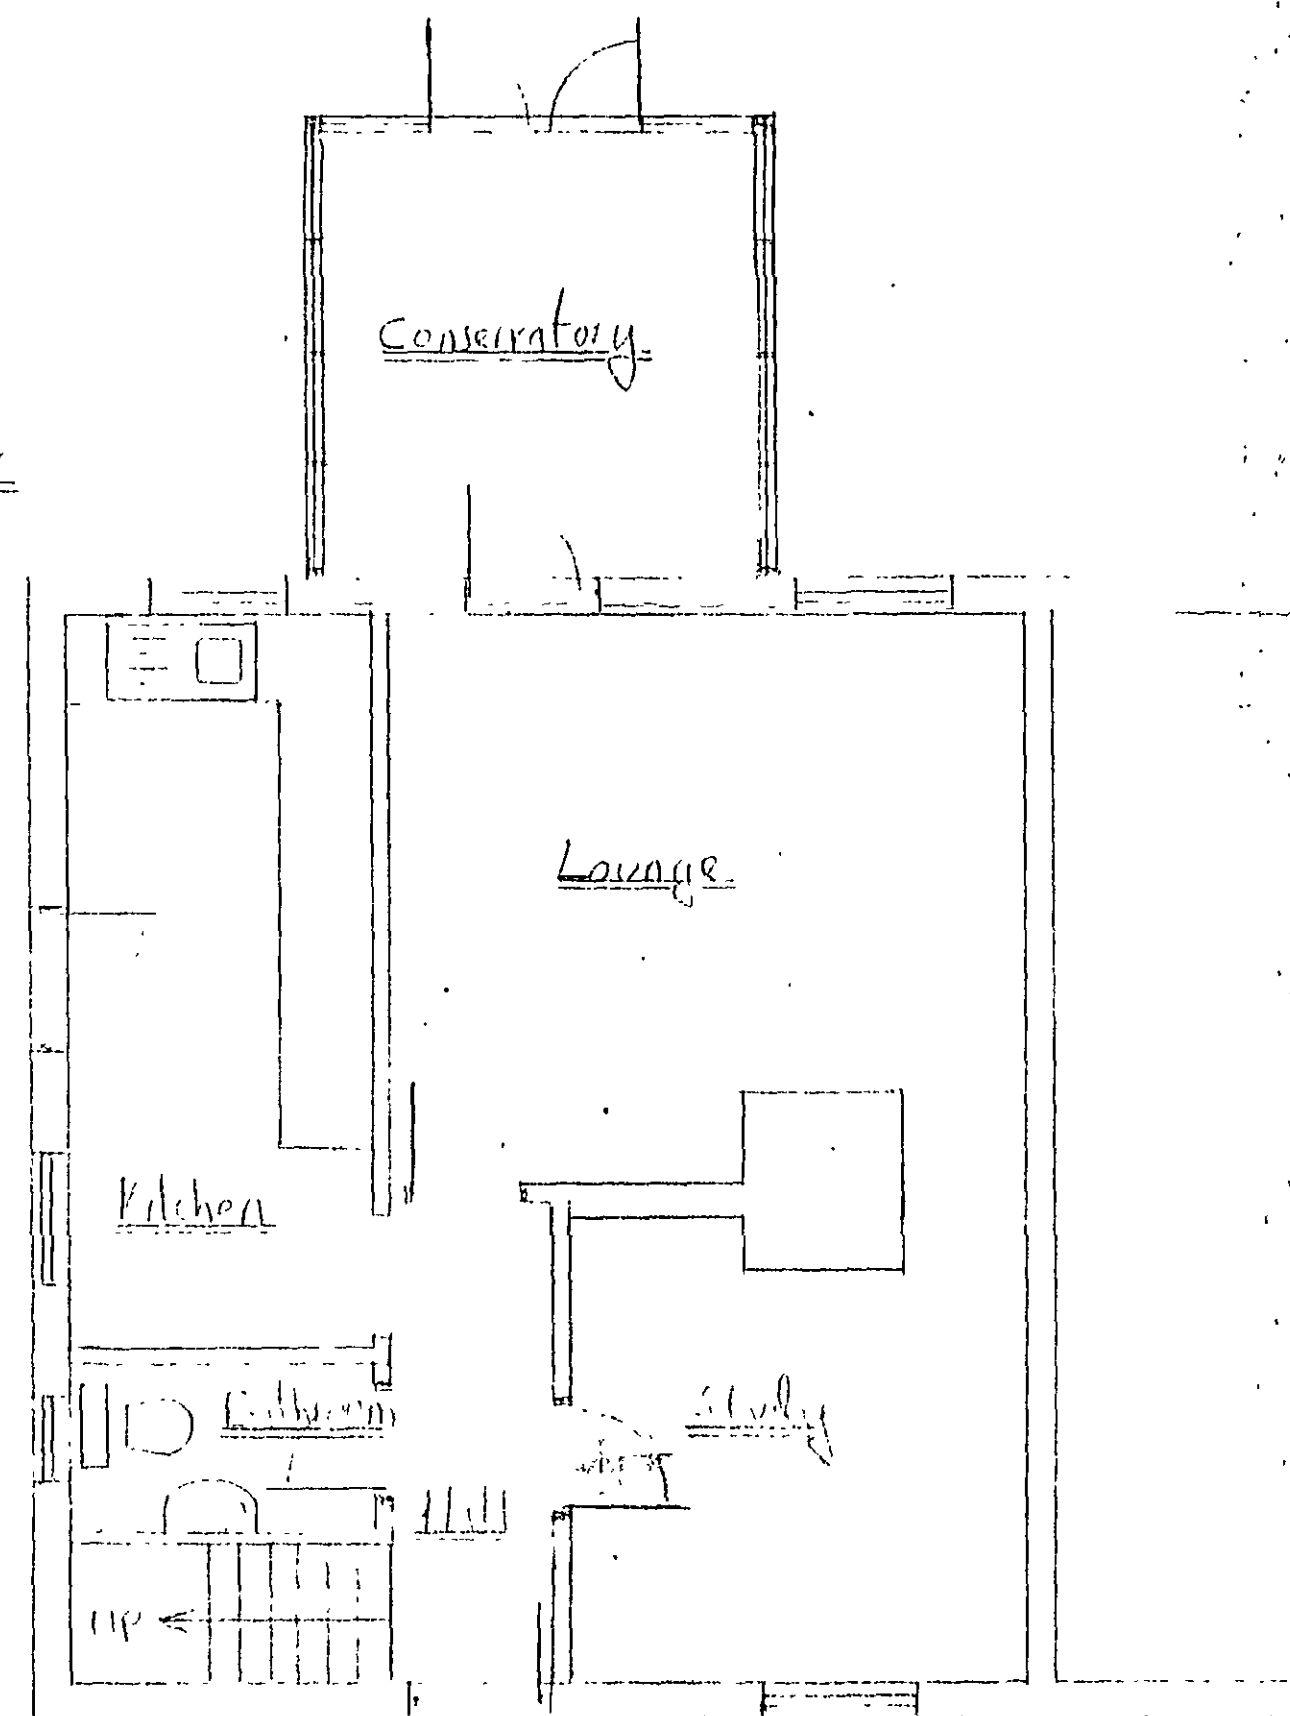


DETERMINED
PLAN

AMENDED PLAN
Ref. A1

SHDC
Planning & Development
12 FEB 2009
Ref: 0902108

First Floor

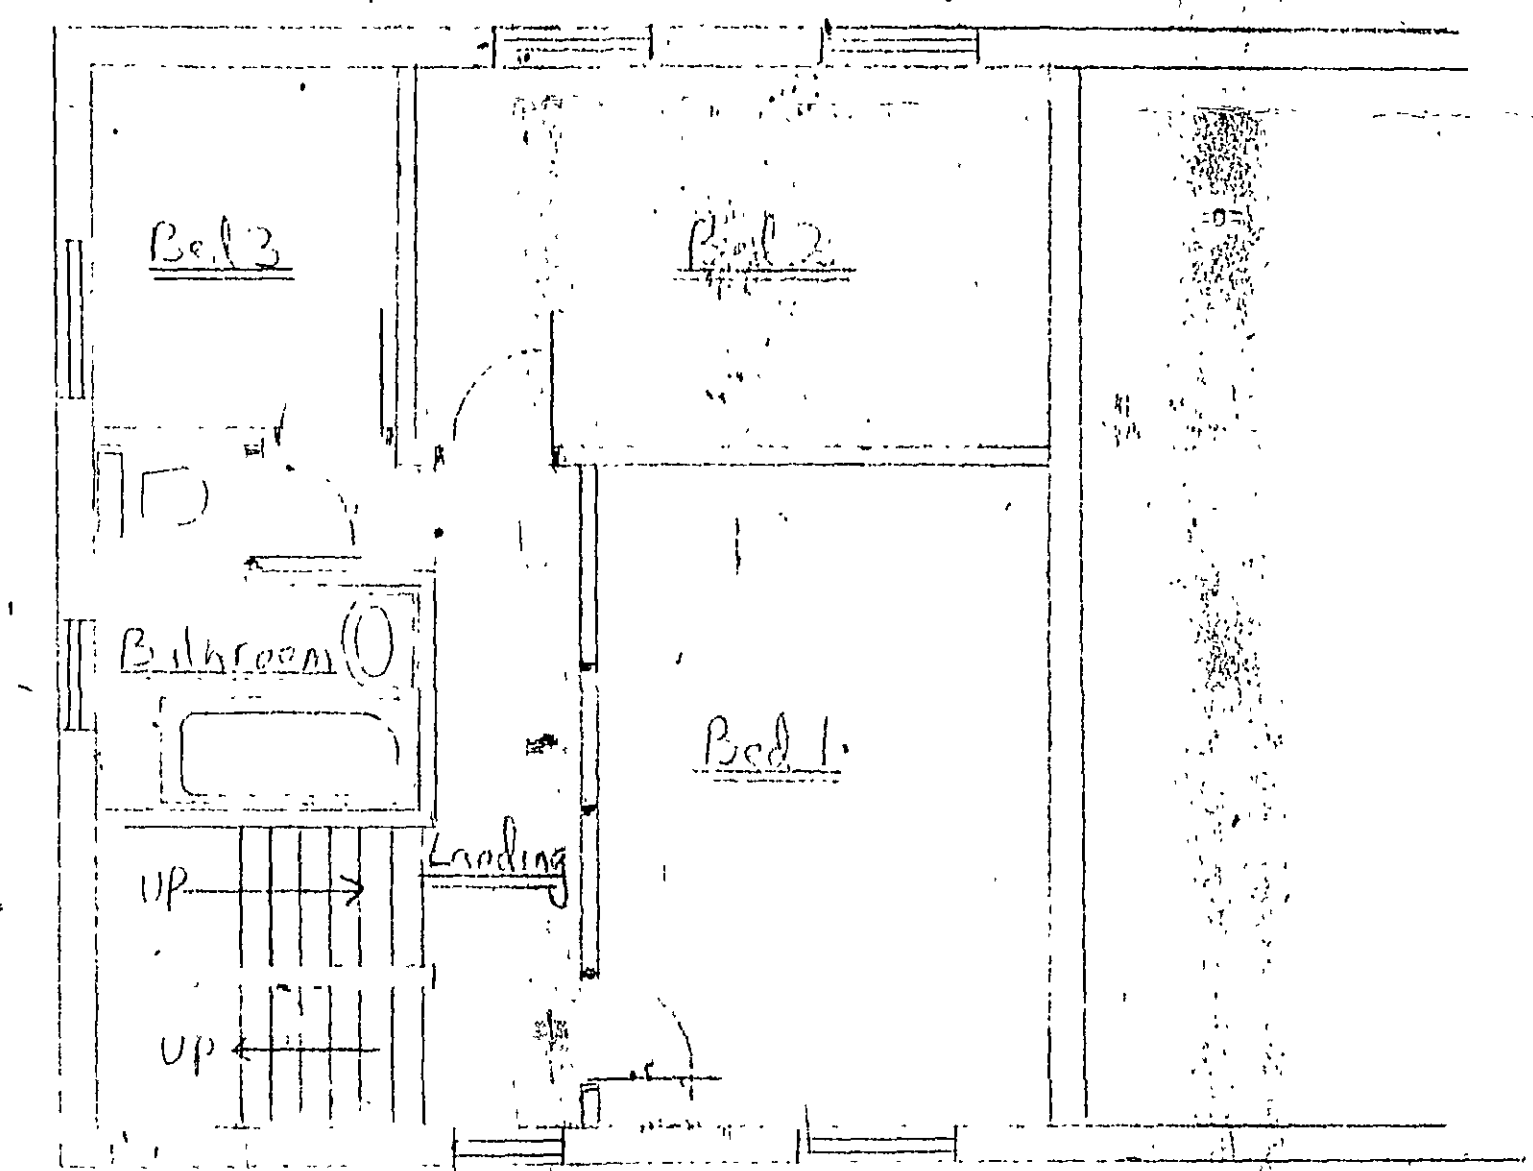

(NAB) Nafess Ltd.
21, Loxington Common,
Loxington,
Thirsk,
Easts,.
P. 12 6BH

Proposed Extension
For
Mr & Mrs Upson,
6 Church Lane,
Tydd St Mary,
WISBECH.