



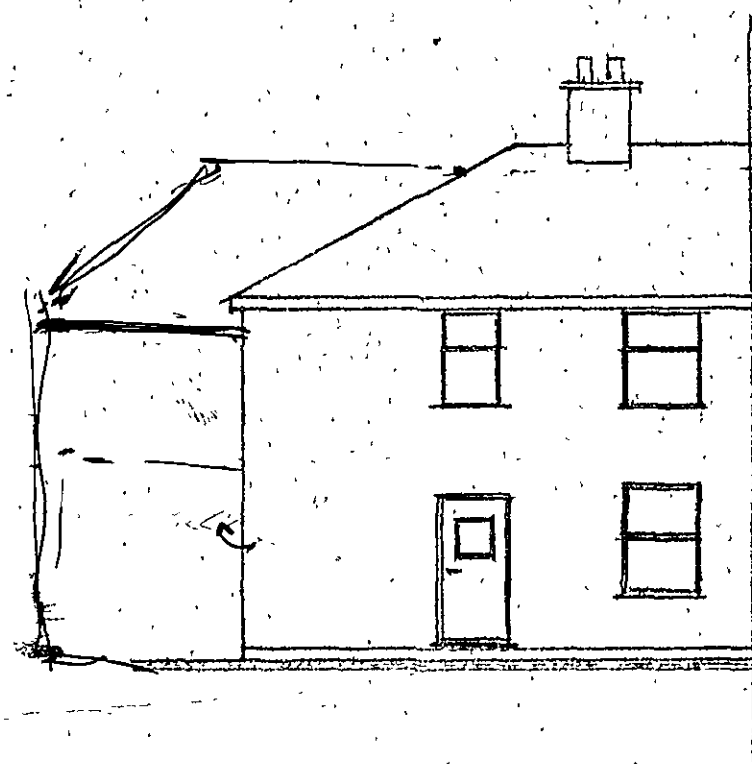


Front Elevation

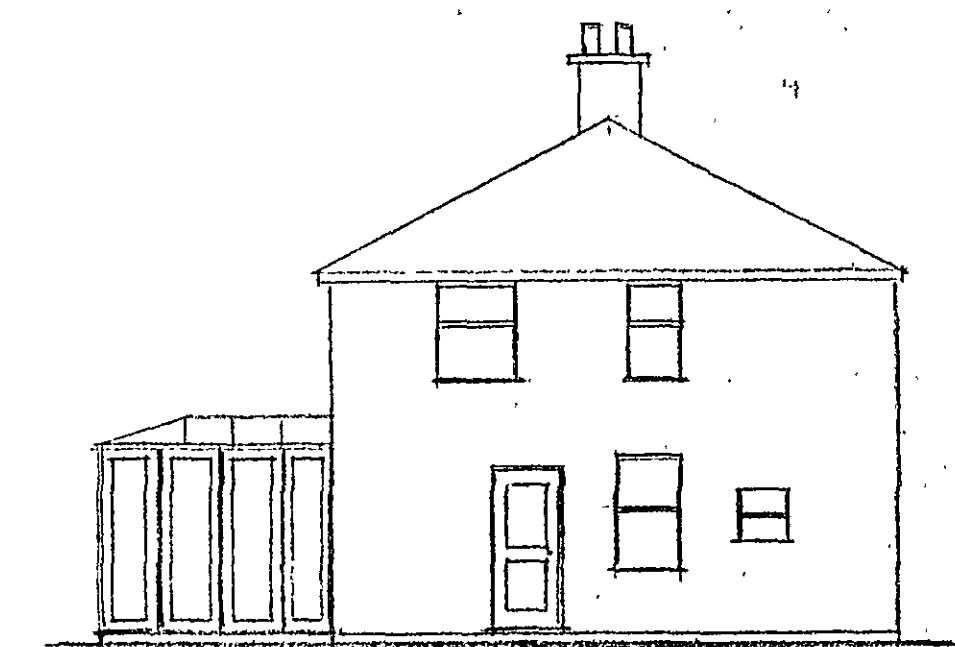

Rear Elevation




Side Elevation

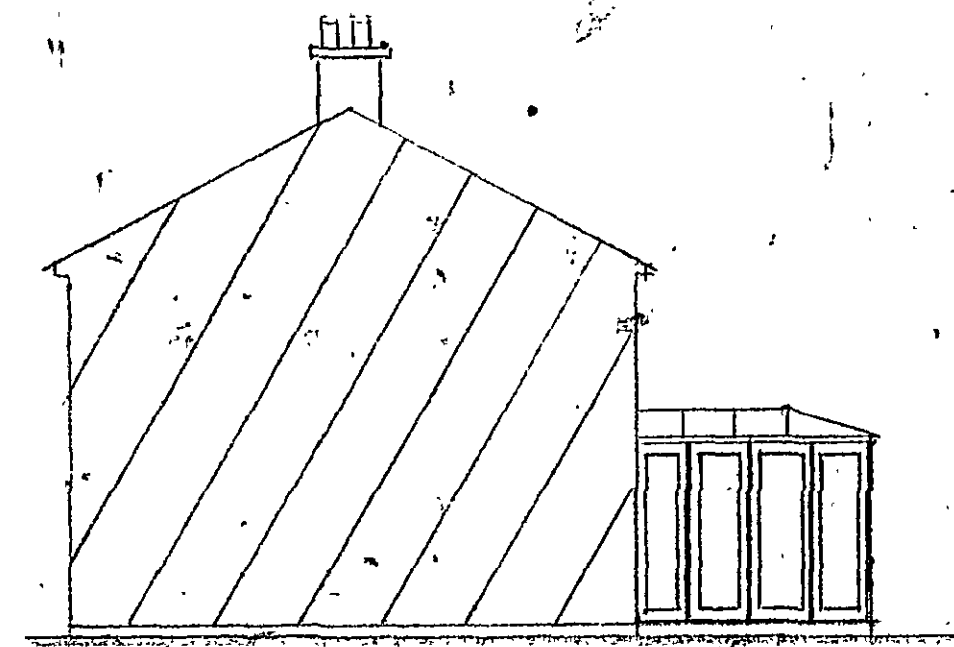


Side Elevation


Existing Elevations and Plans

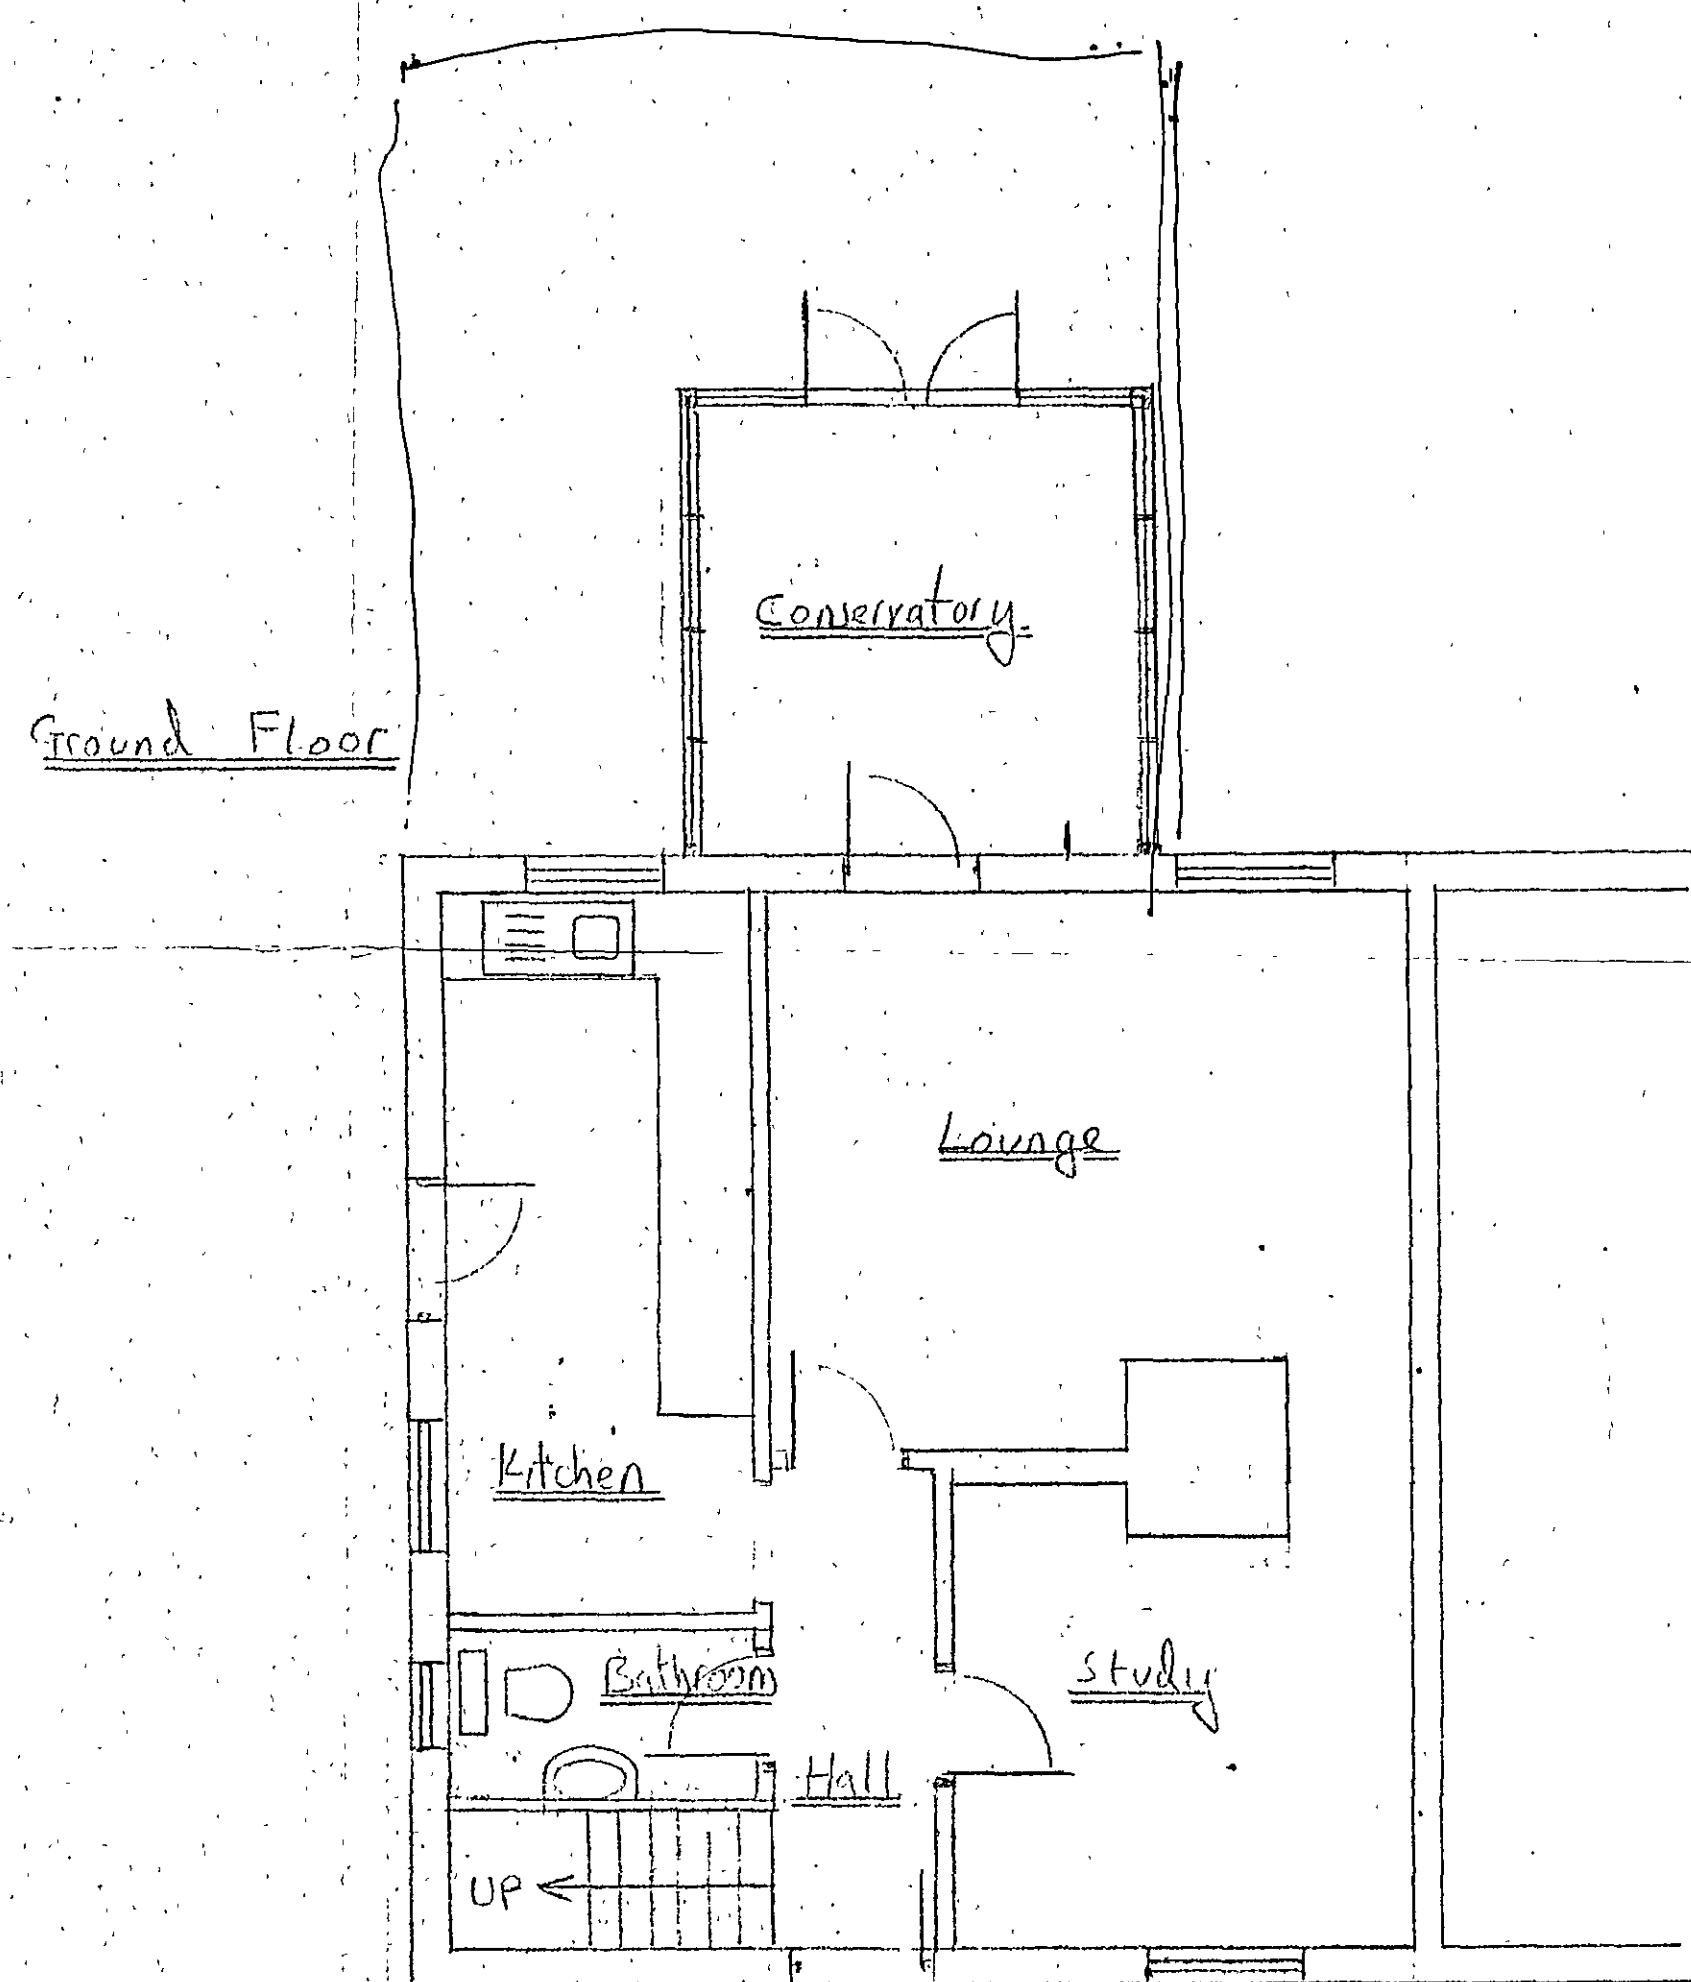

Ground Floor

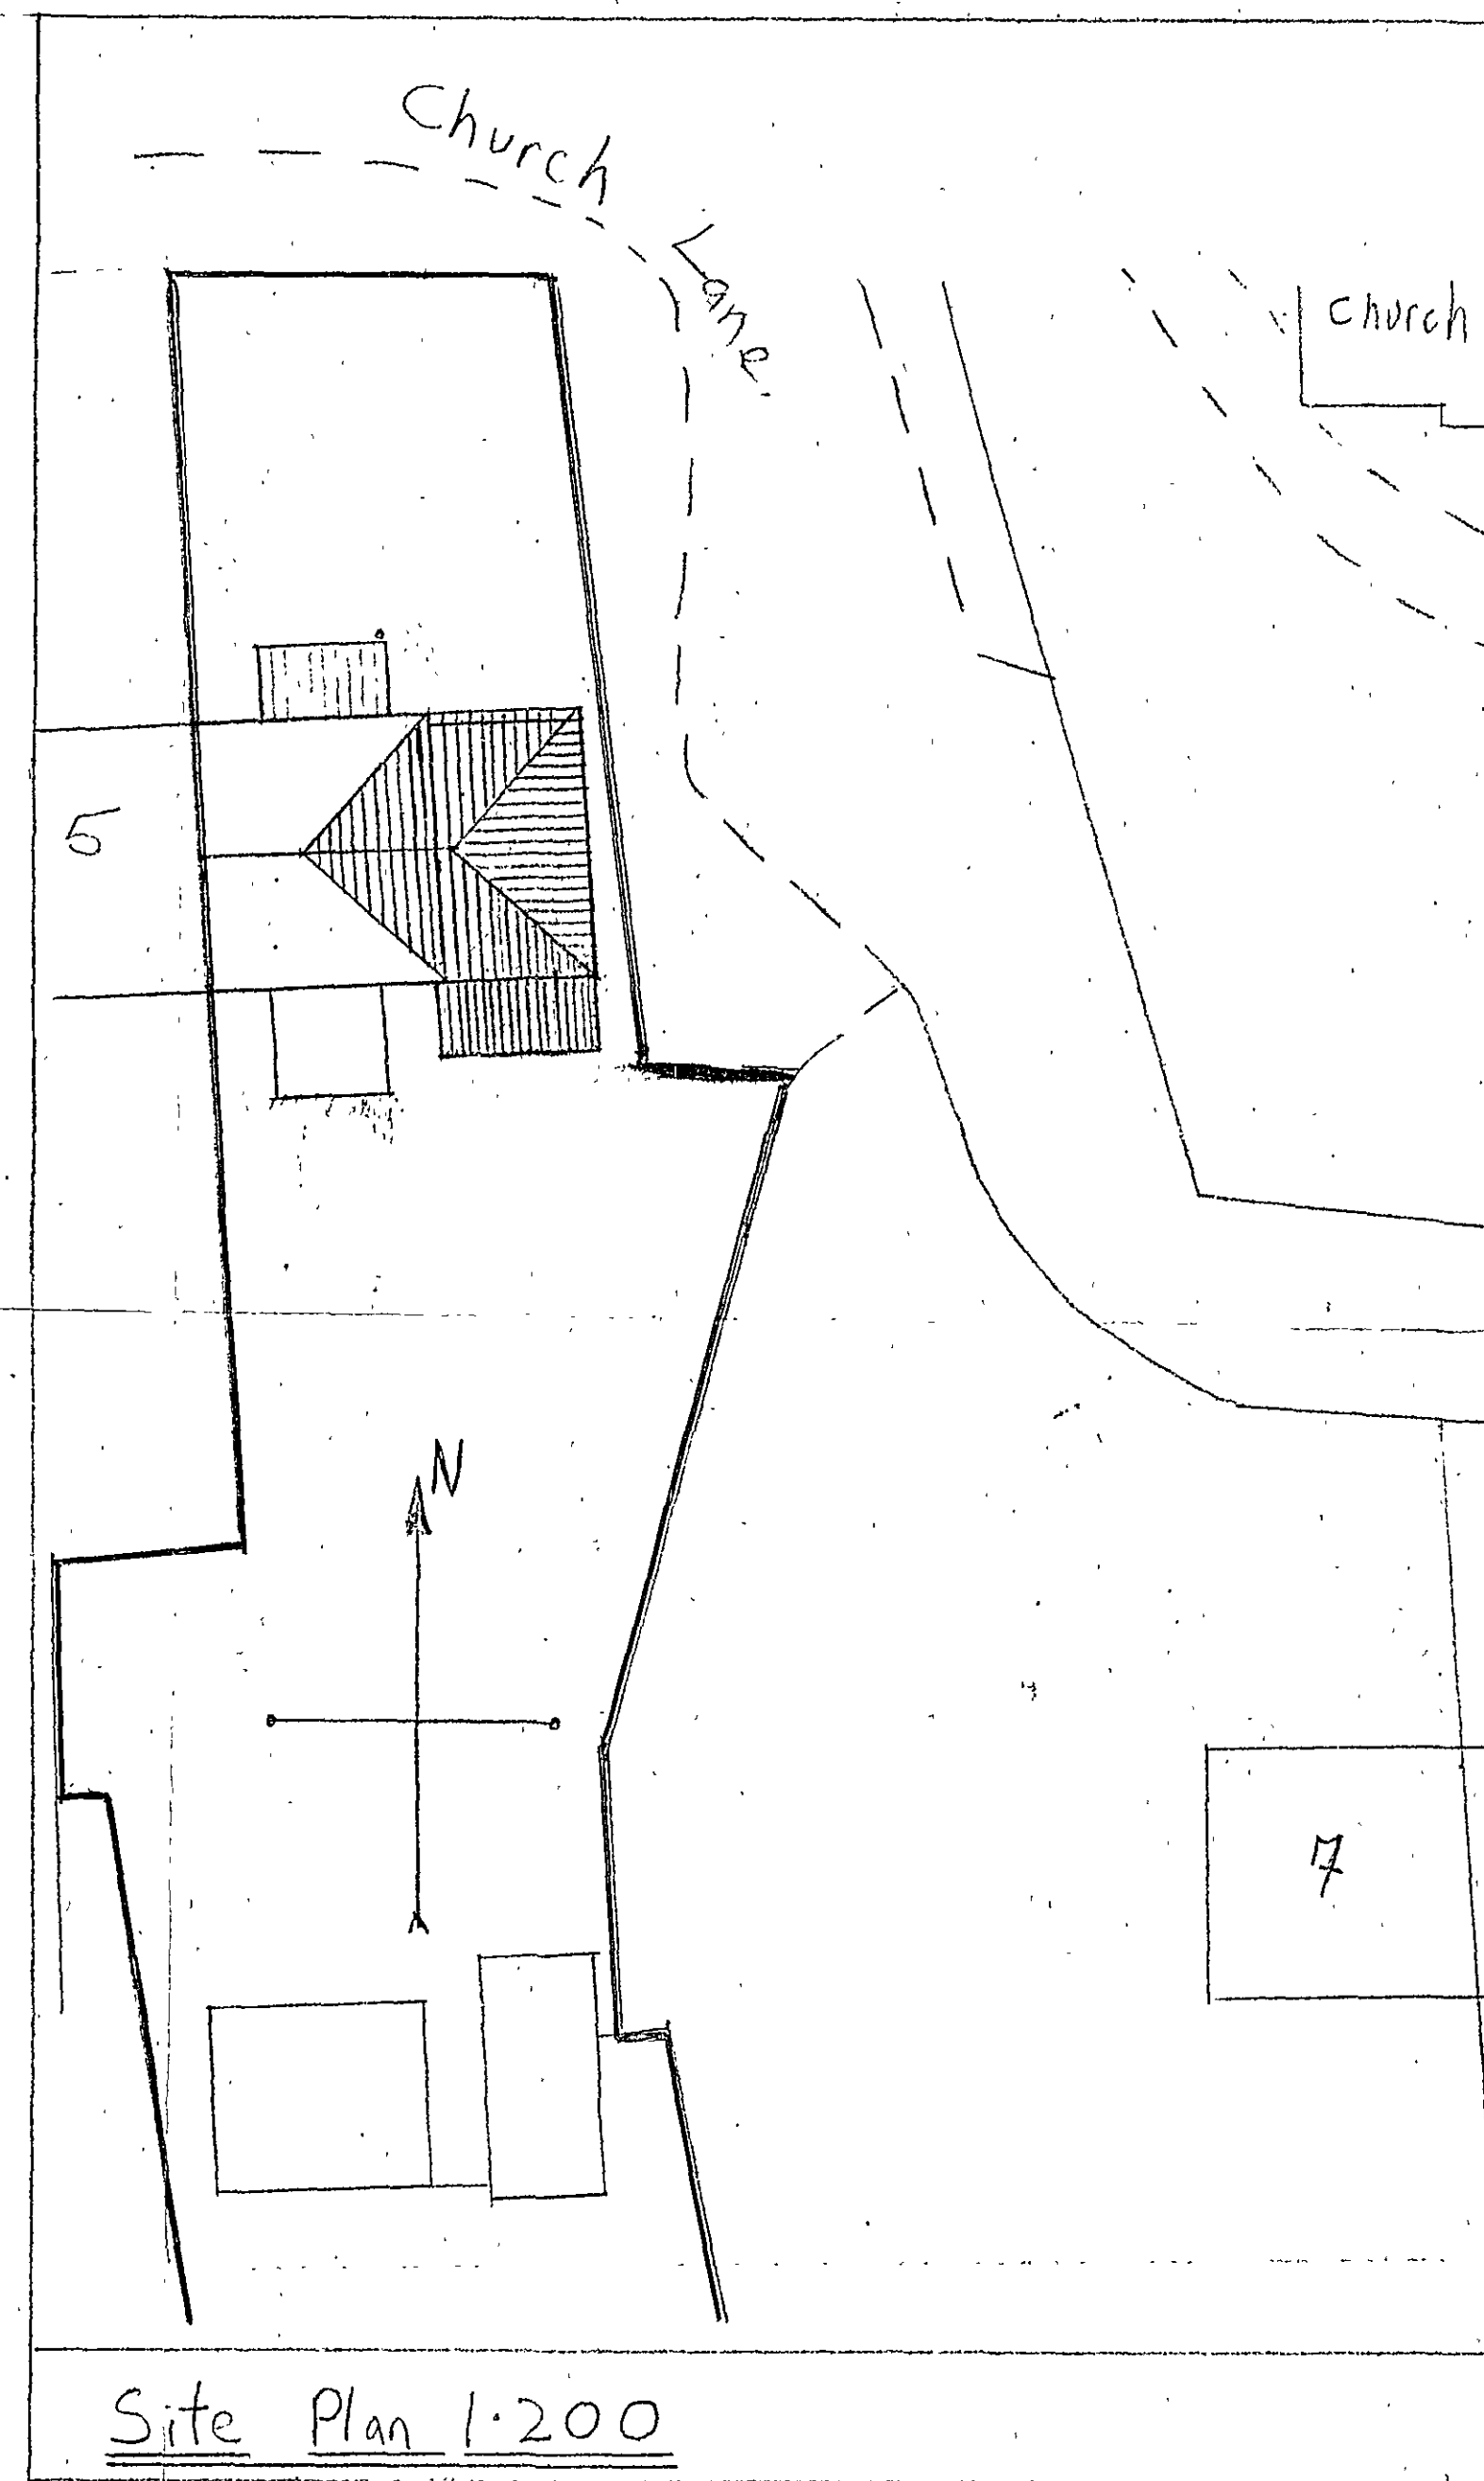

Site Plan 1:200

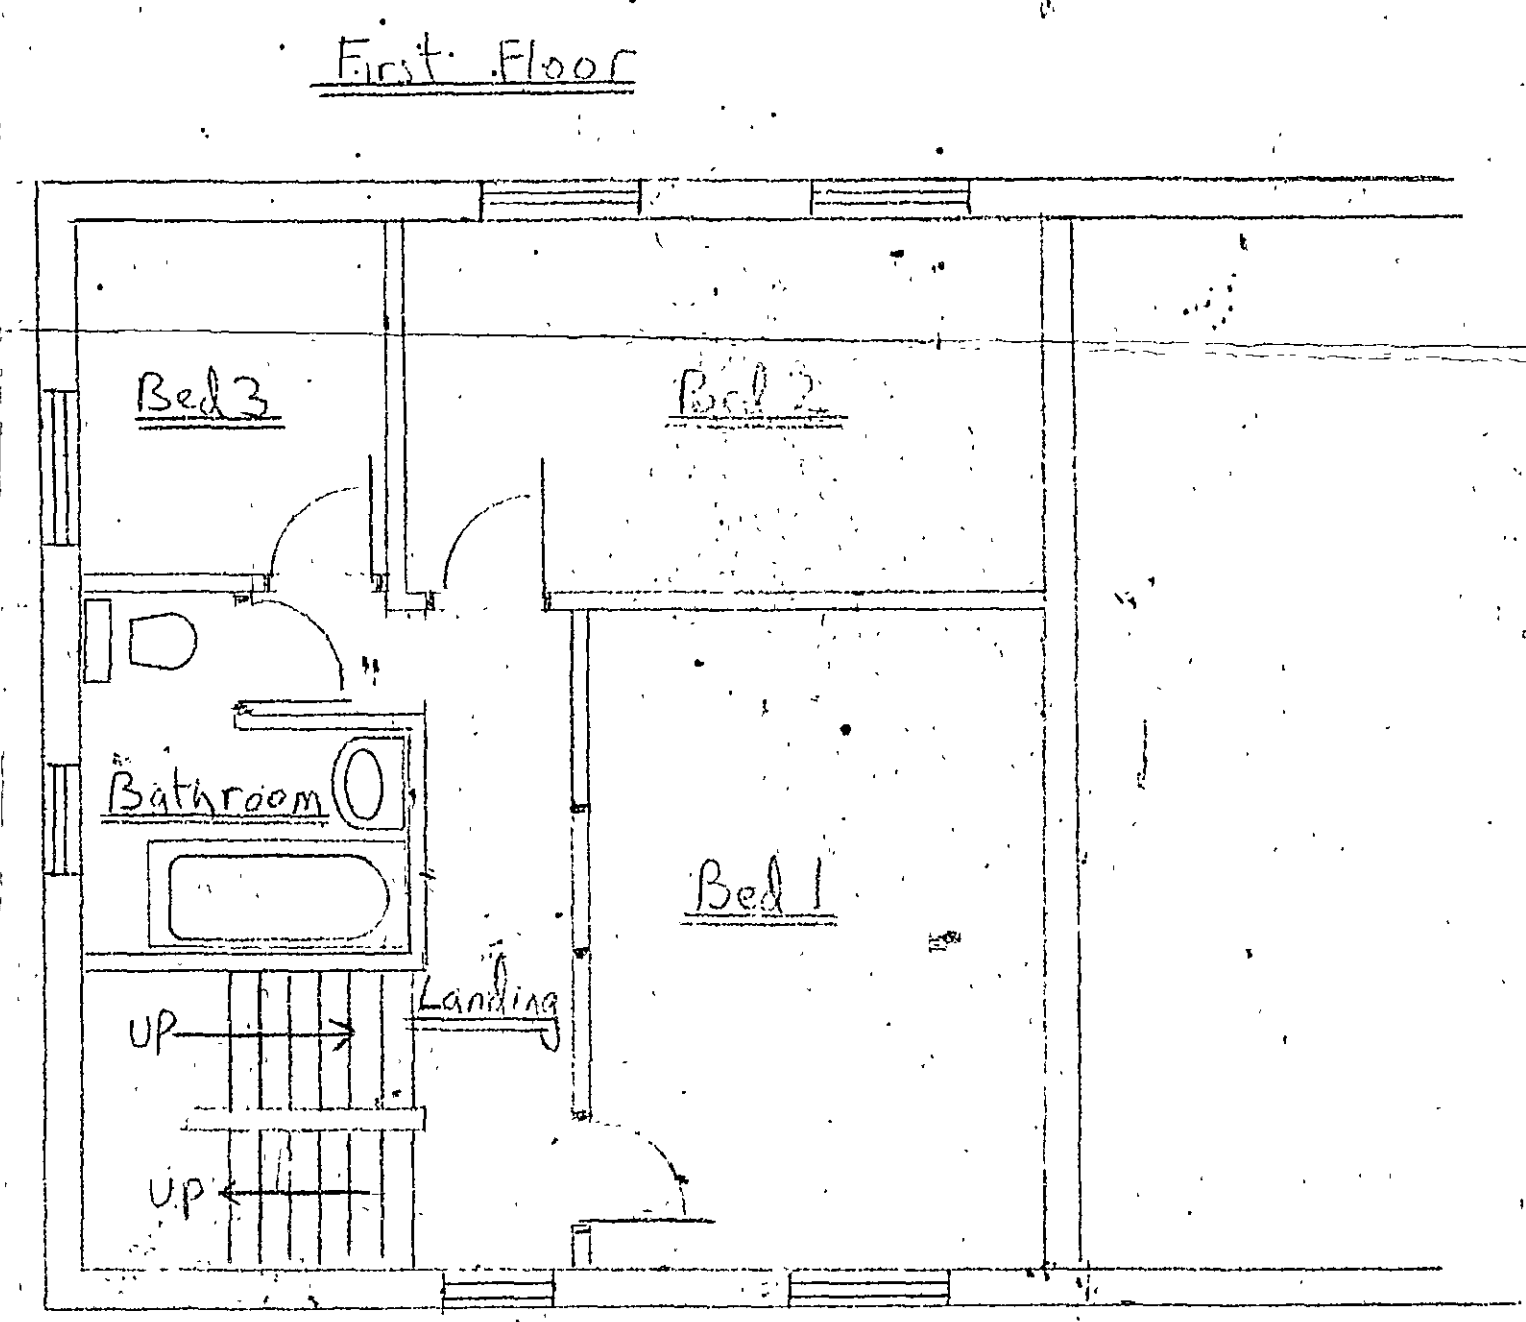

First Floor

(AAB) Anfos Ltd.
87, Leverington Common,
Leverington,
Wisbech,
Cambs,
PE13 6BH.

Tel 01945 466266
or 07836 246446

Proposed Extension
For
Mr + Mrs Upson,
6 Church Lane,
Todd St Mary,
WISBECH.

Planning 2 July 08

Scale 1/100, 1/50

Proposed

SUPPLEMENTED