


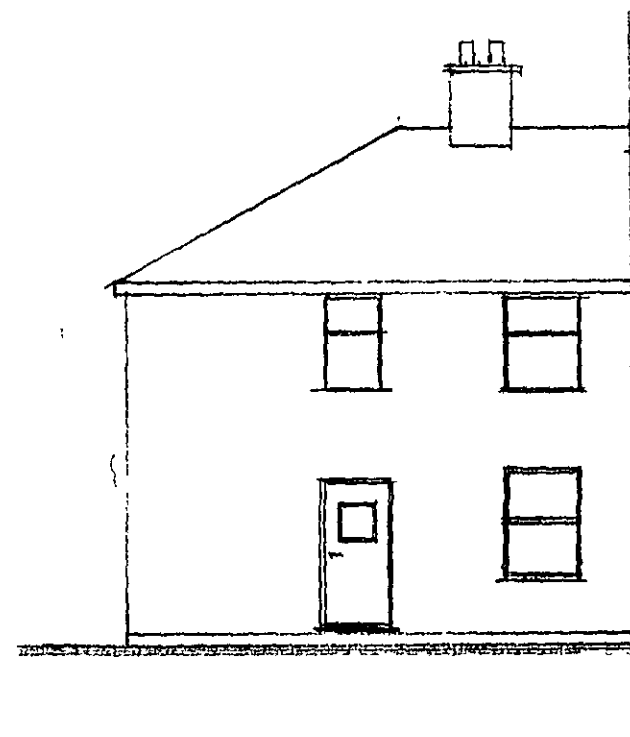


Front Elevation



Rear Elevation






Side Elevation

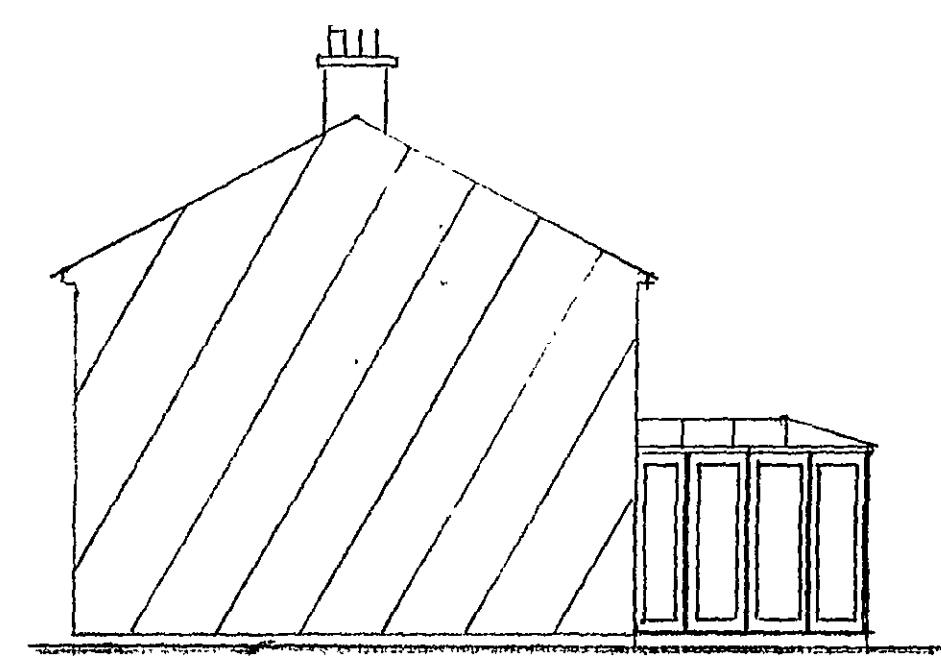

Side Elevation

Existing Elevations and Plans

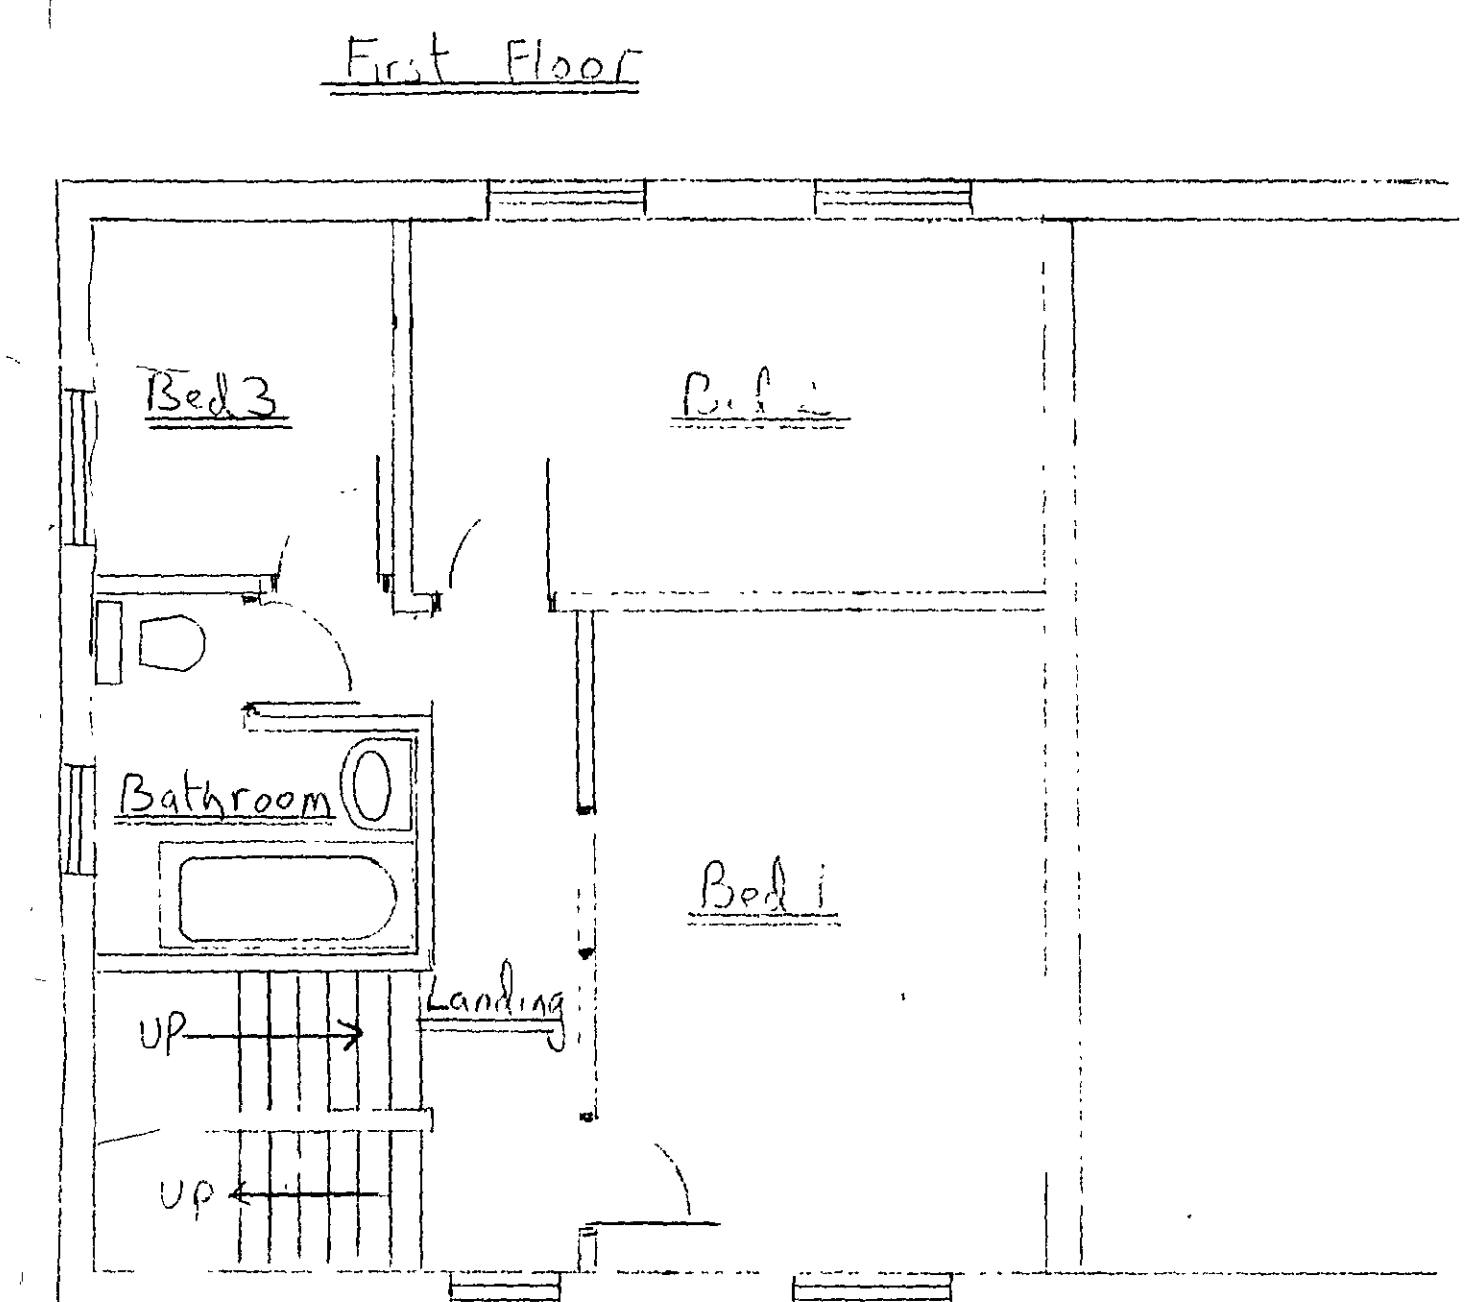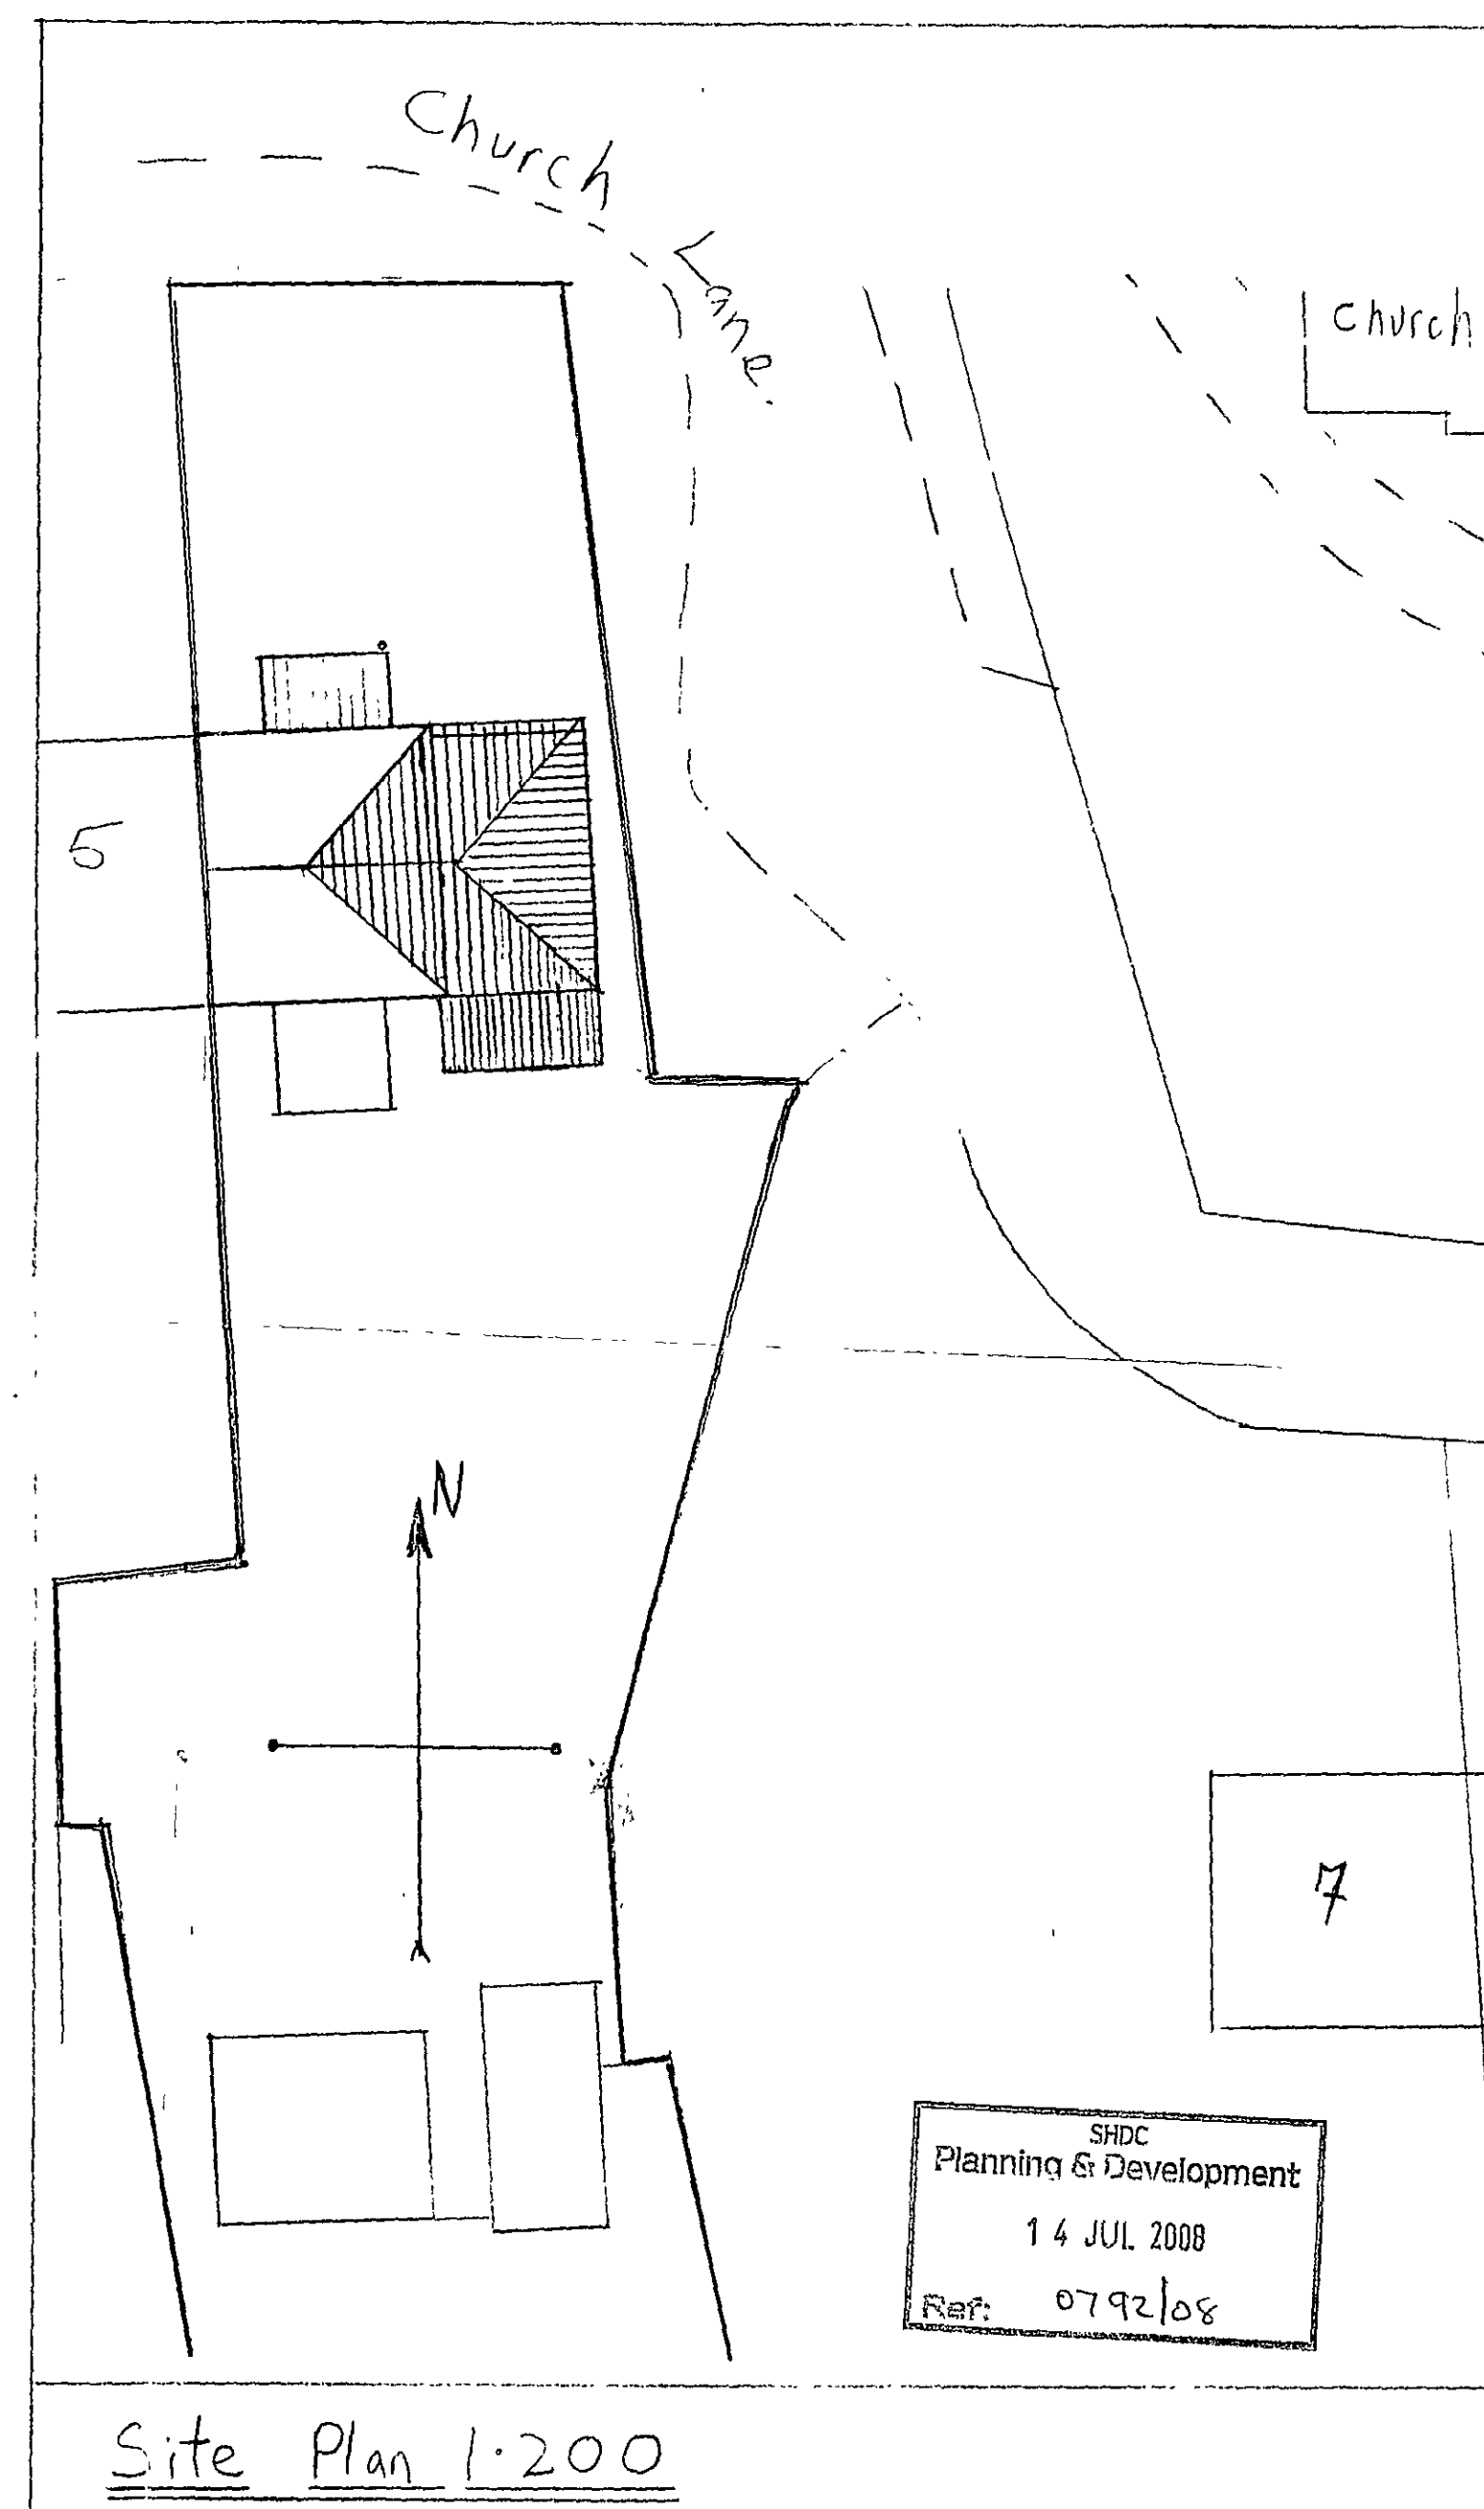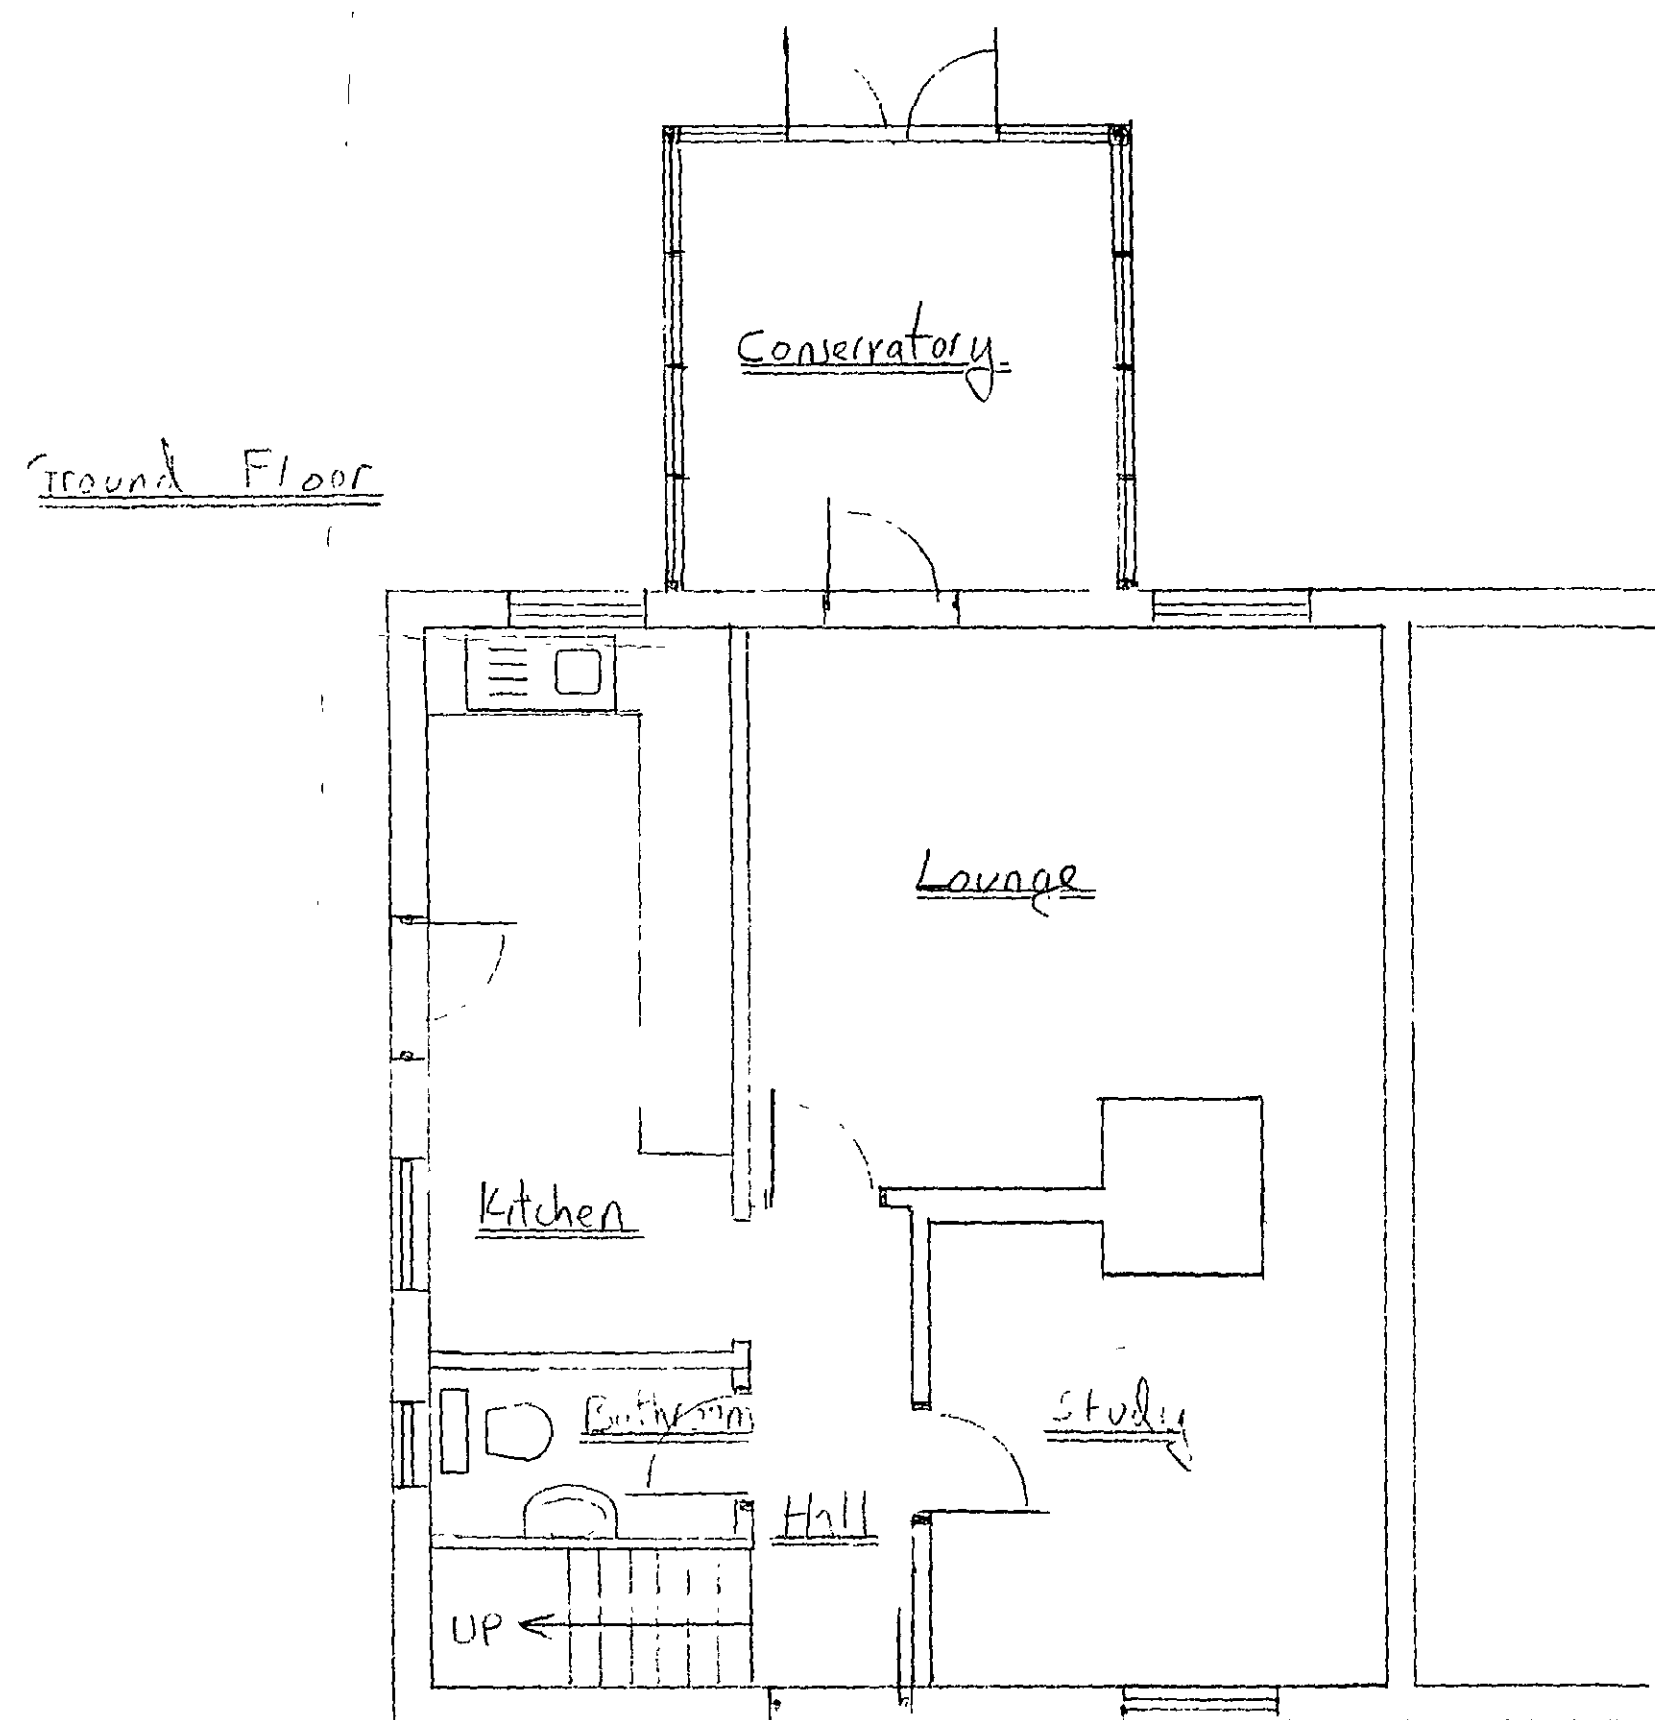

(AAB) Anfoss Ltd.
87, Leverington Common,
Leverington,
Wisbech,
Cambs.
PE13 6BH

Tel 01945-466266
or 07836-246446

Proposed Extension
For
Mr + Mrs Upson,
6 Church Lane,
Todd St Mary,
Wisbech.

Planning 2 July 08

Scale 1/100, 1/50

SUPERSEDED