




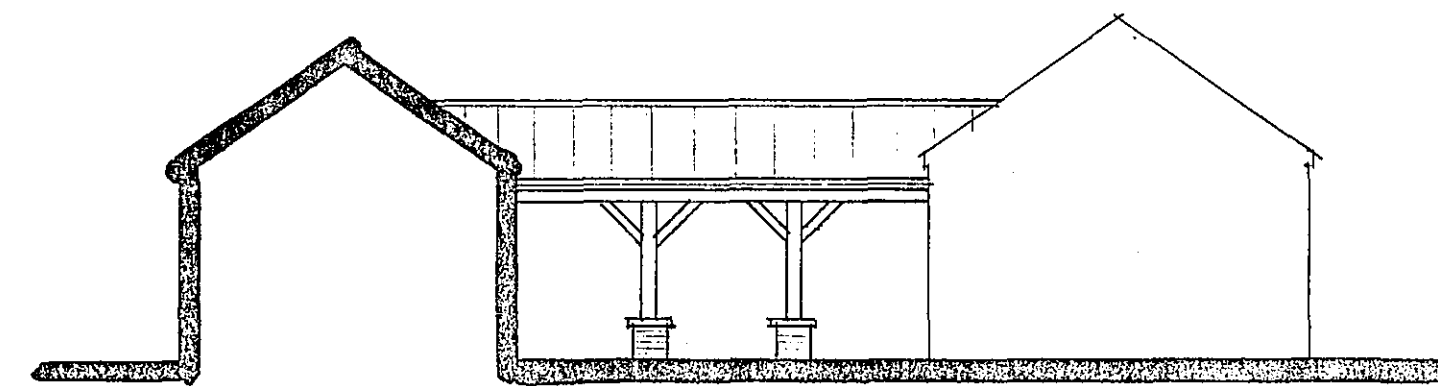


FRONT

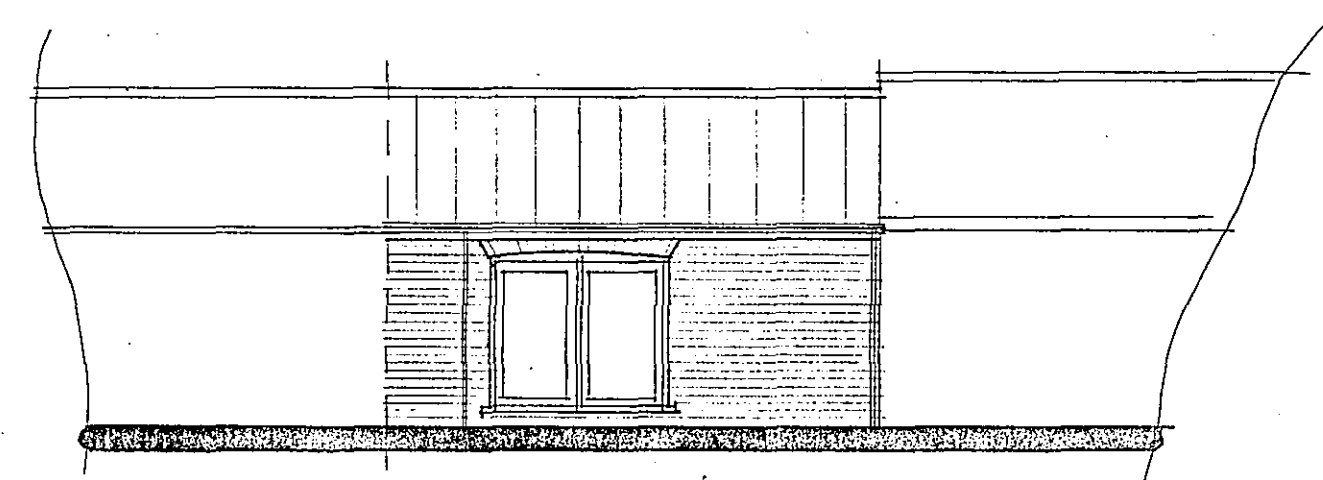



SIDE

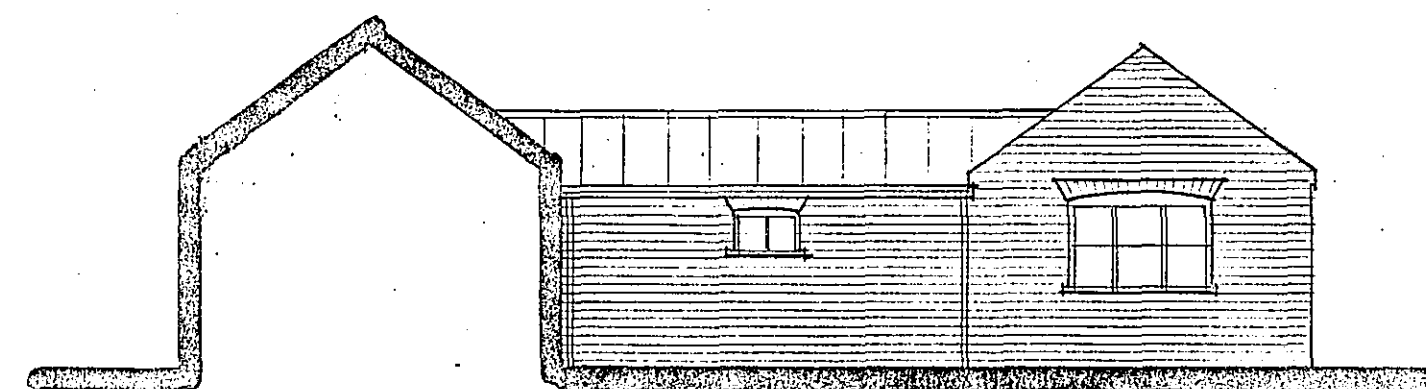


REAR

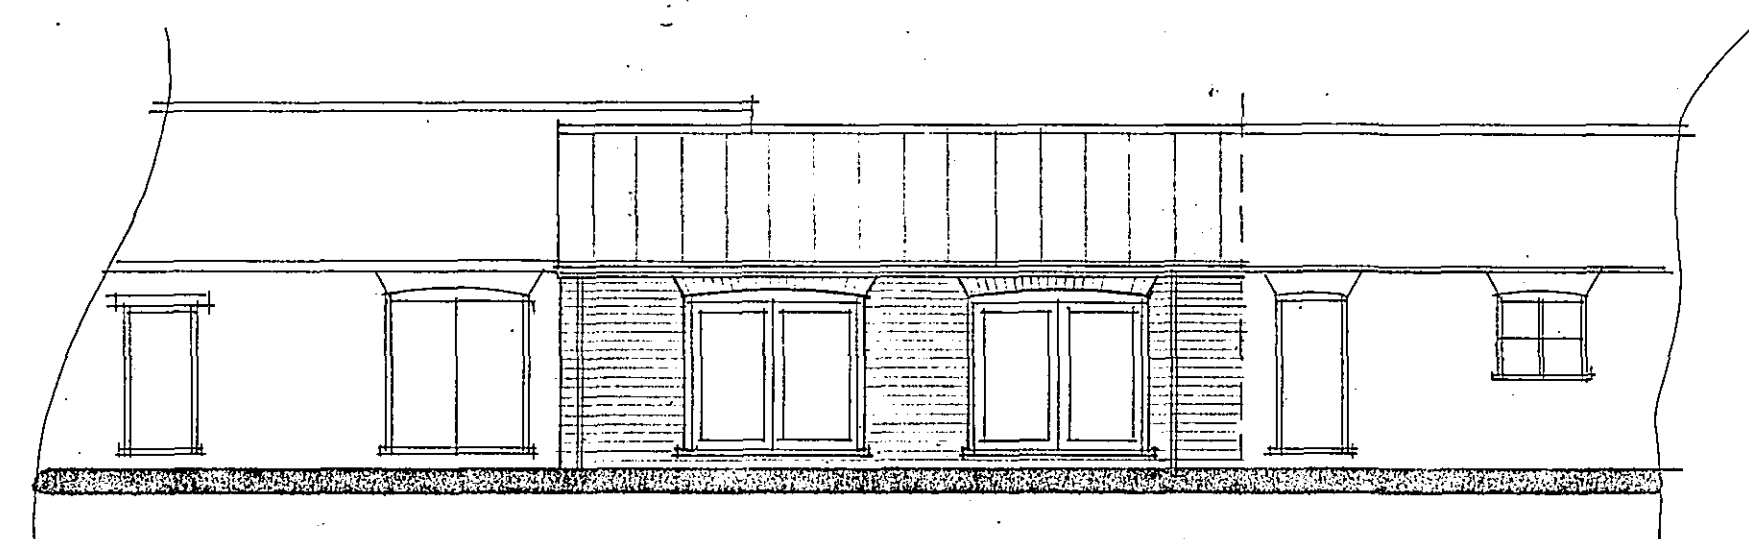

SIDE

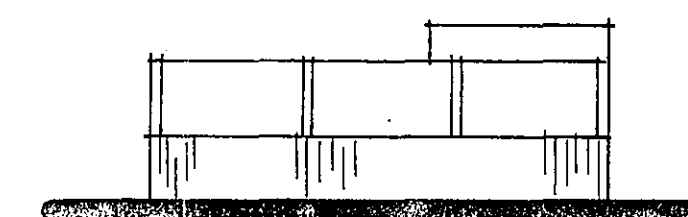
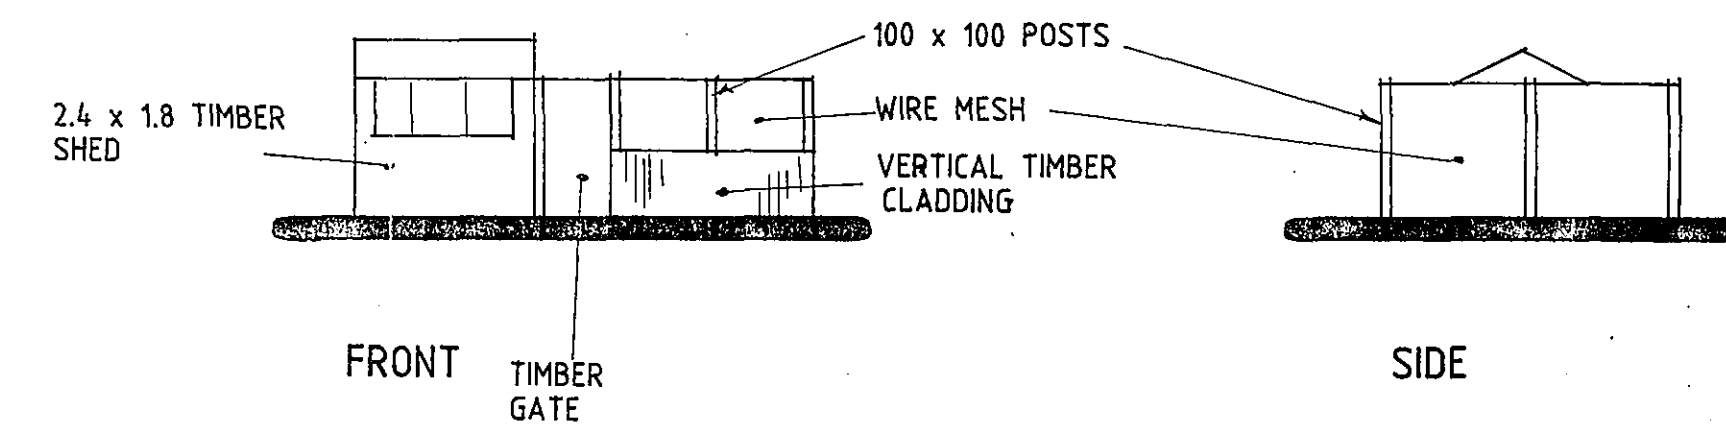


REAR

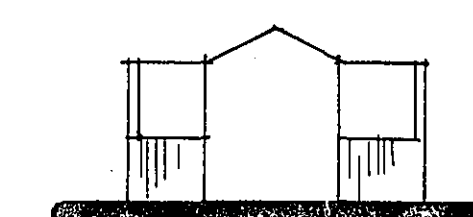

SIDE

ELEVATIONS OF DOG RUN

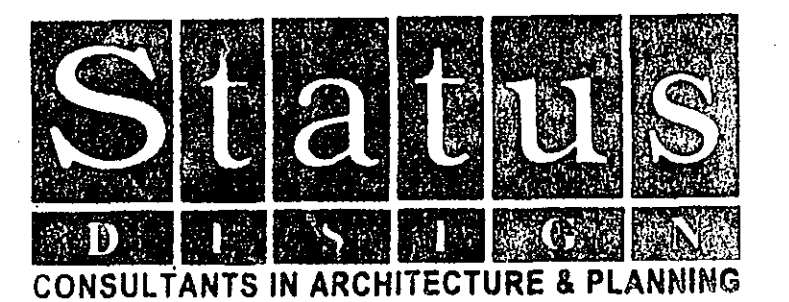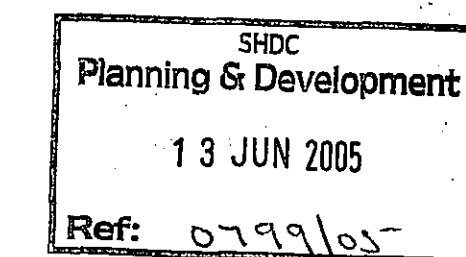

PROPOSED EXTENSION &  
DOG RUN AT TWO ACRE.  
BARN, STATION ROAD,  
TYDD GOTE FOR

MR. V.DAY.

DETERMINED  
PLAN

1:100

JUNE-05

BH05-002/4

B.GILHAM.

