
SOUTH HOLLAND DISTRICT COUNCIL

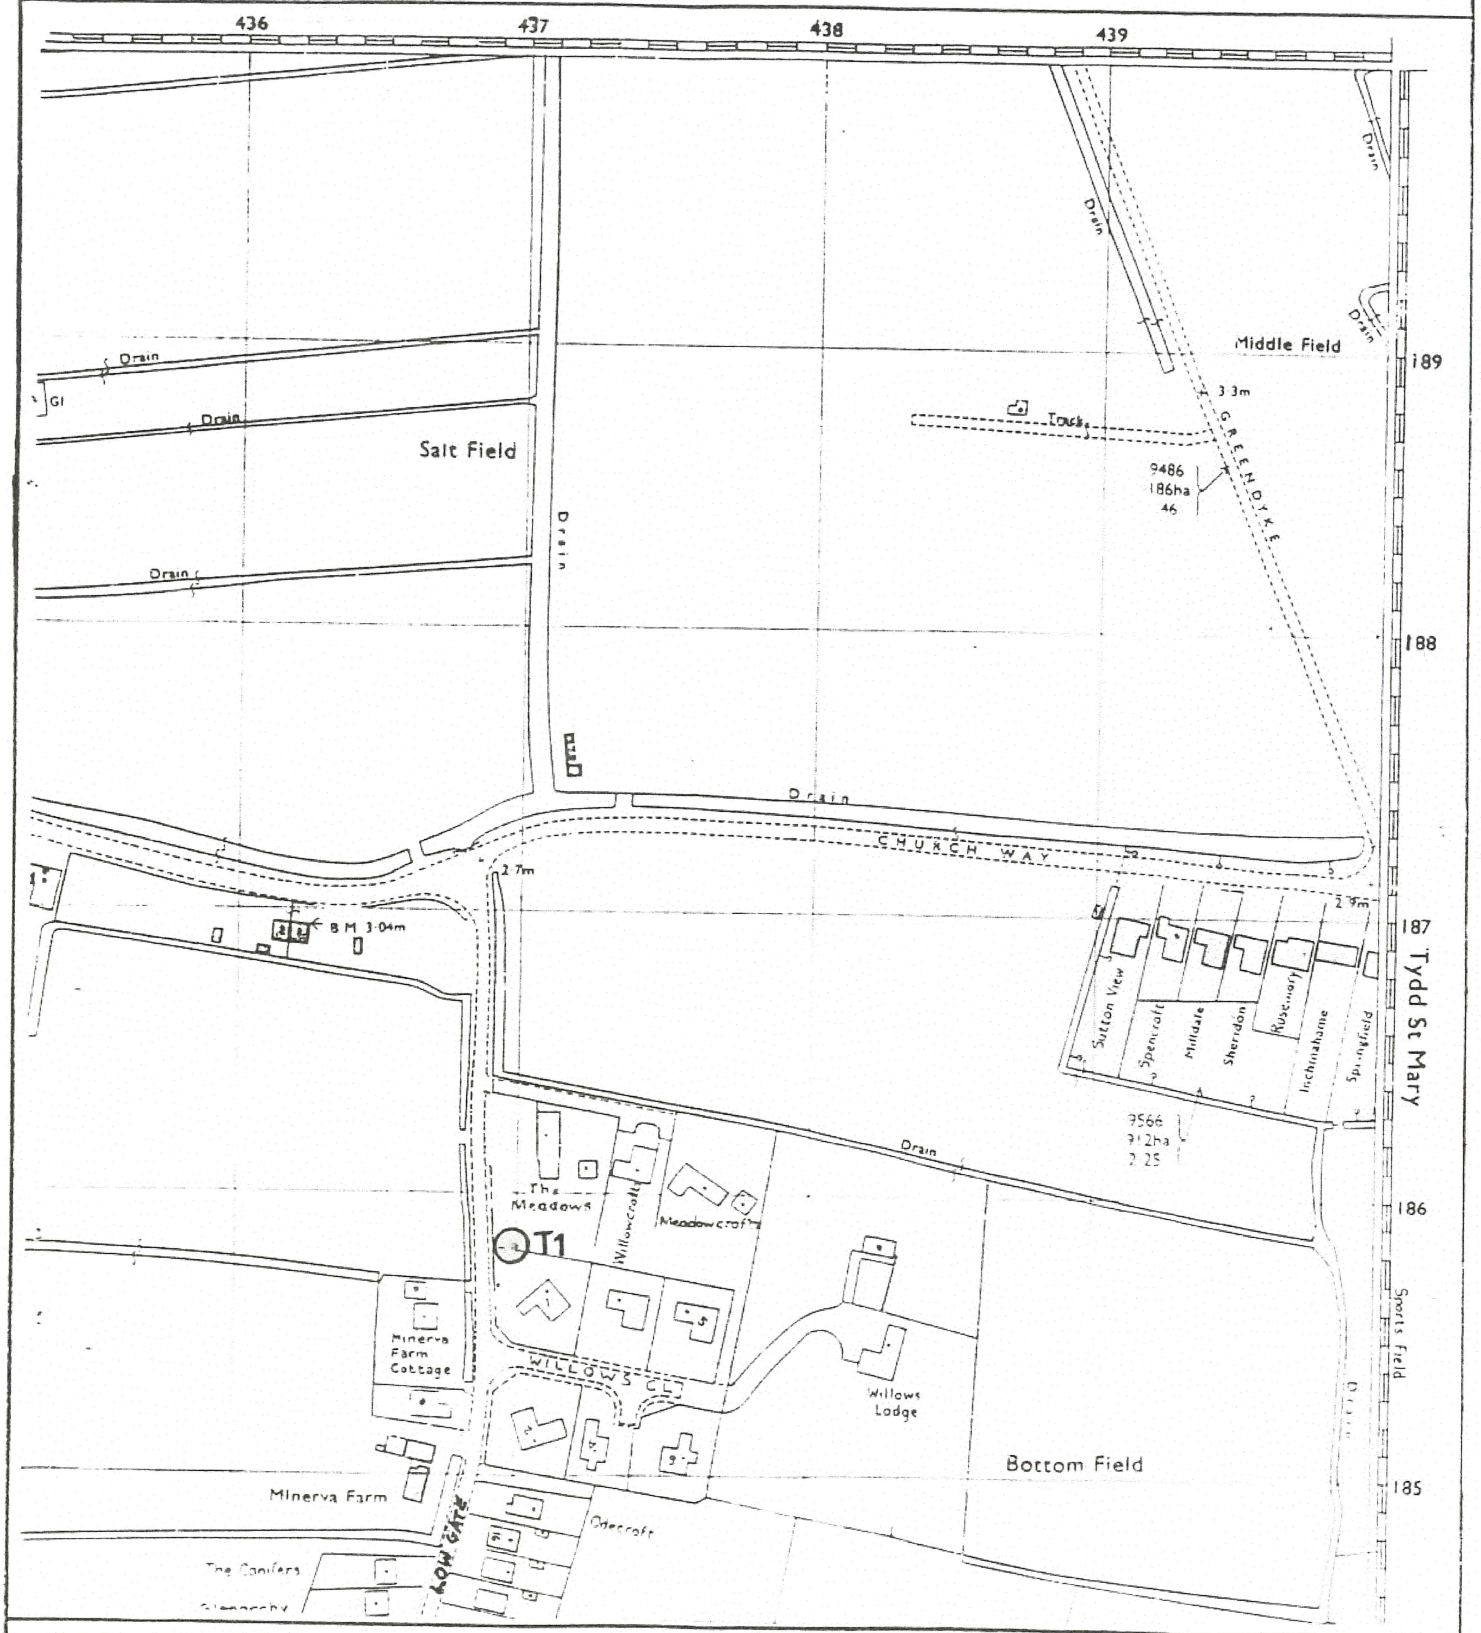

TYDD ST MARY TREE PRESERVATION ORDER No.6 1995

PLAN No.	TF43 18
SCALE	1:2500

MRS SALLY WALTHAM
BA (Hons) F.C.I.H.