



west

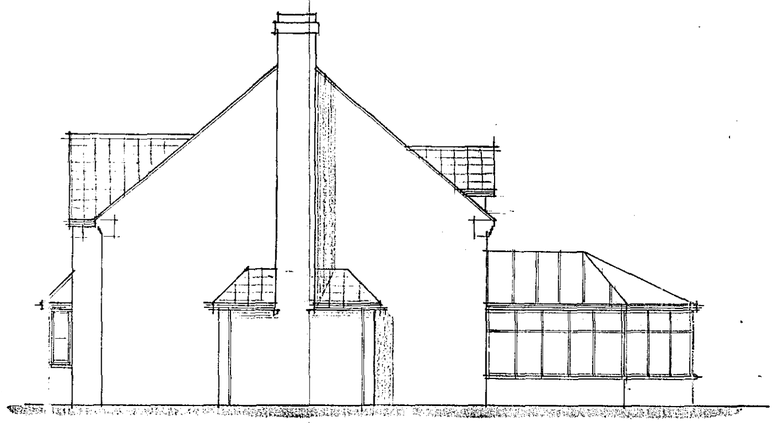

south

Materials


Ibstock Ivanhoe cottage blend bricks
Marley Plain Tile (smooth grey).
Mortar mixed with Antique on b/s/out.

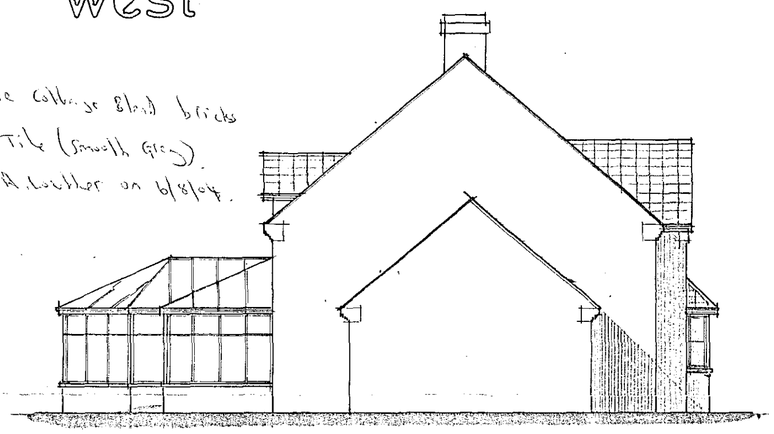


north



east

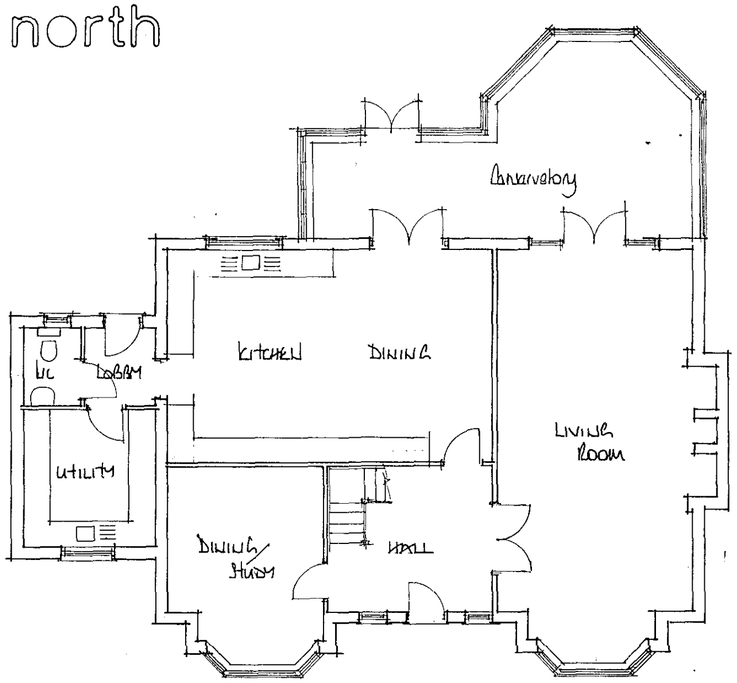

ground floor

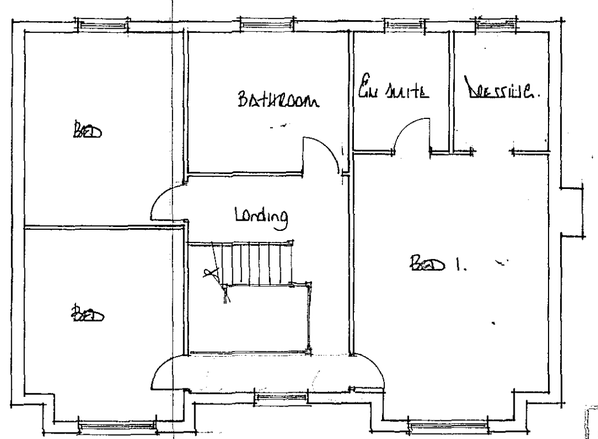

first floor

DETERMINED PLAN

SHDC
Planning & Development
18 JUN 2004
Ref: S/21/04

EAST MIDLANDS DESIGN ASSOC.
Architectural Consultants
Willow Lodge
Horseshoe Road
Spalding
Lincs
PE11 3JA
Tel/fax :- 01775 767968
E-mail :- willowlodge@zoomco.uk
Mobile phone :- 07710 815044

Client: Mr. & Mrs R. House

Project: Proposed Dwelling & Garage at Lowgate Toad St Mary. Crowle

Drawing: Plans & Elevations of Dwelling

Scale: 1:100

Date: May '04 Drawn: AL

Dwg No: 04/02/01. Rev.