




west

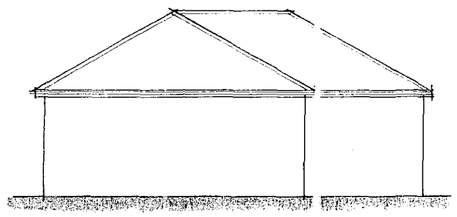


south

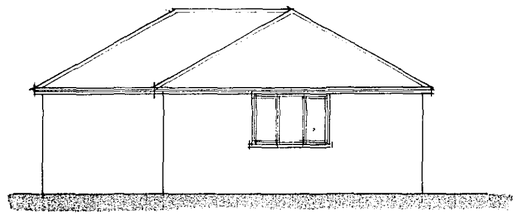


north

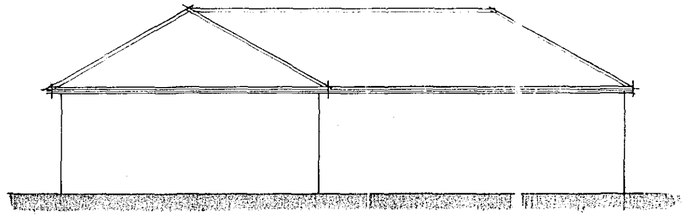

east

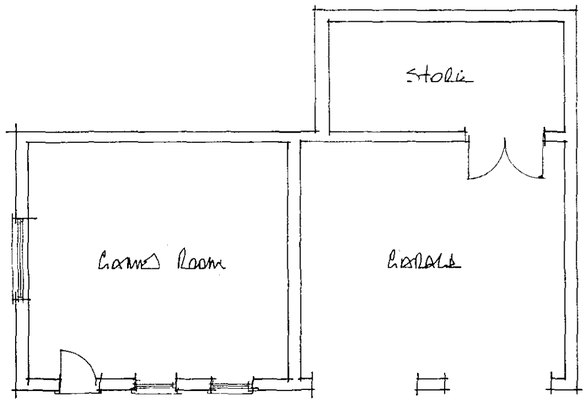

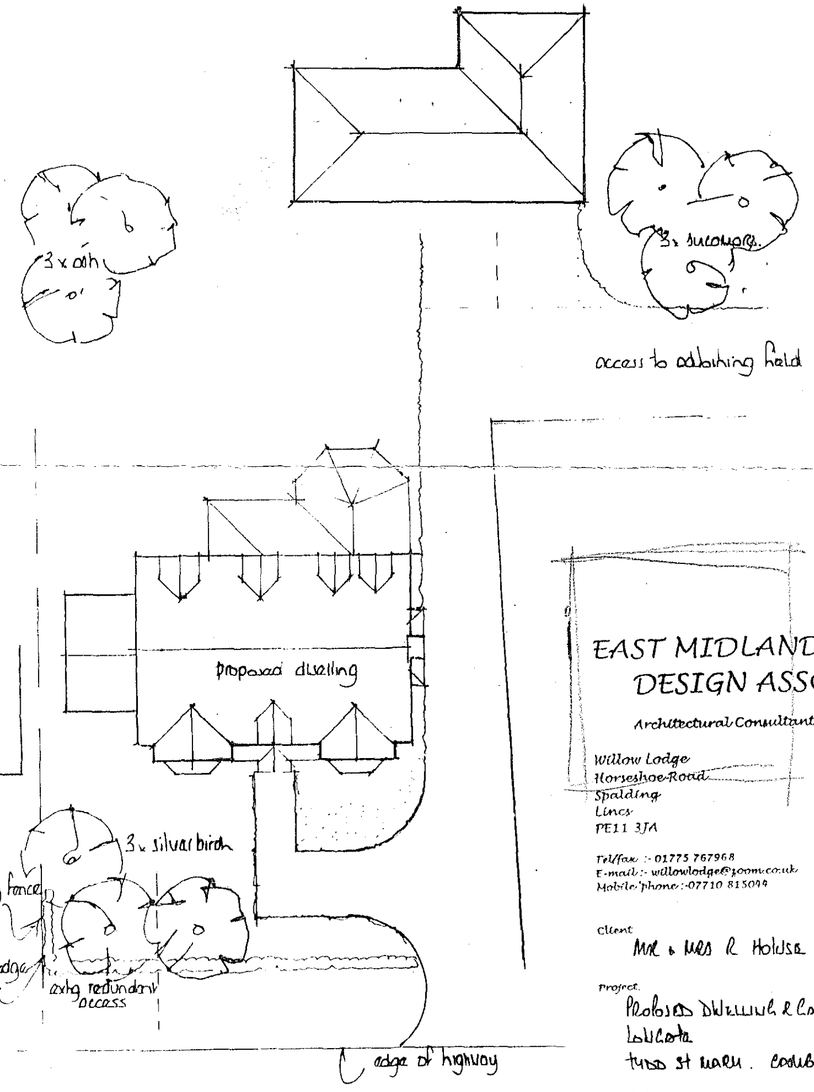

DETERMINED PLAN

AMENDED PLAN
Ref. A1

SHDC
Planning & Development
09 AUG 2004
Ref: 0521/04

EAST MIDLANDS DESIGN ASSOC.
Architectural Consultants
Willow Lodge
Horseshoe Road
Spalding
Lincs
PE11 3JA
Tel/fax :- 01775 767968
E-mail :- willowlodge@zoom.co.uk
Mobile phone :- 07710 815044

Client
Mr & Mrs R Holtoe

Project
Proposed Dwelling & Garage at Location
Tunes St March. Cambs

Drawing
Plans & Elevations of Garage & Games Room.
Block Plan

Scale 1:100 & 1:200
Date June '04 Drawn AL
Dwg. No: 04/02/03 Rev.