



west

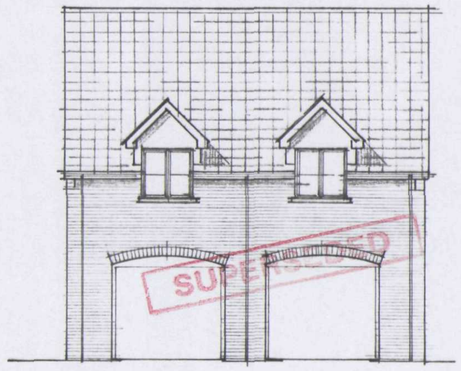


south

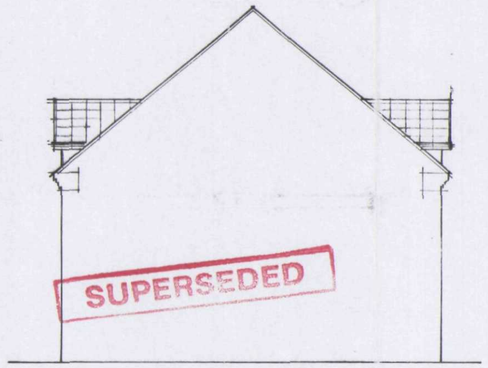


east




north

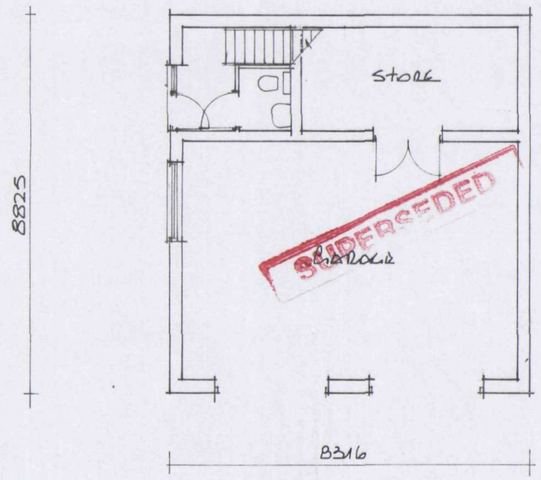

ground floor

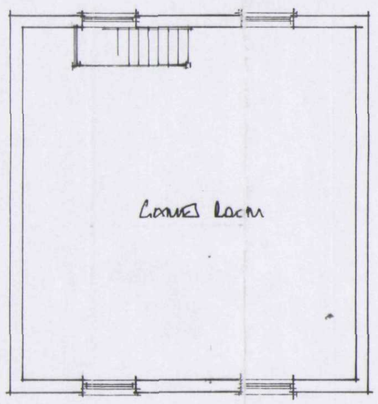

first floor

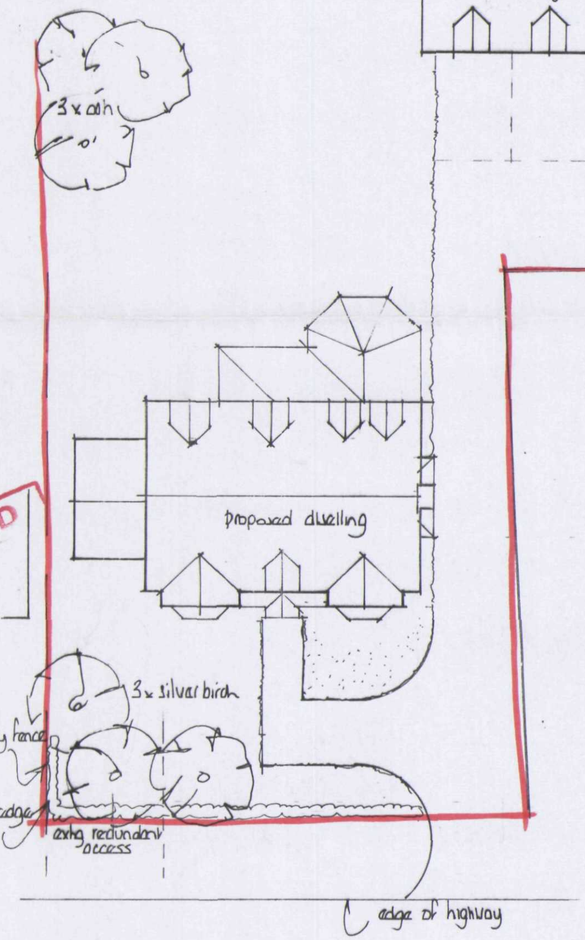

DETERMINED PLAN

SHDC
Planning & Development
18 JUN 2004
Ref: 821/04

EAST MIDLANDS DESIGN ASSOC.
Architectural Consultants

Willow Lodge
Horseshoe Road
Spalding
Lincs
PE11 3JA

Tel/fax :- 01775 767968
E-mail :- willowlodge@zoom.co.uk
Mobile phone :- 07710 815044

Client: Mr. & Mrs R. Holmes

Project: Proposed Dwelling & Garage at Lolicote, Tunes St Mark, Louth

Drawing: Plans & Elevations of Garage
Block Plan

Scale: 1:100 & 1:200

Date: June '04 Drawn: AL

Dwg No: 04/02/02 Rev: