





1:100

Existing

NE

10 DIMENSIONS TO BE SCALED FROM THIS DRAWING

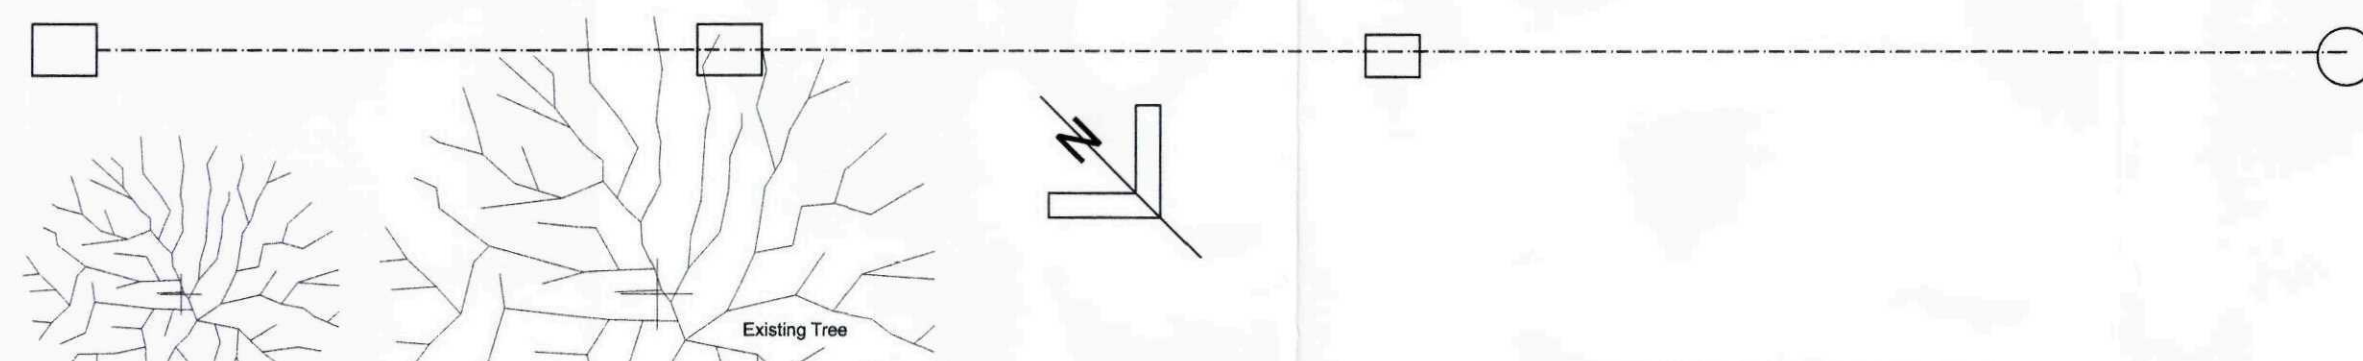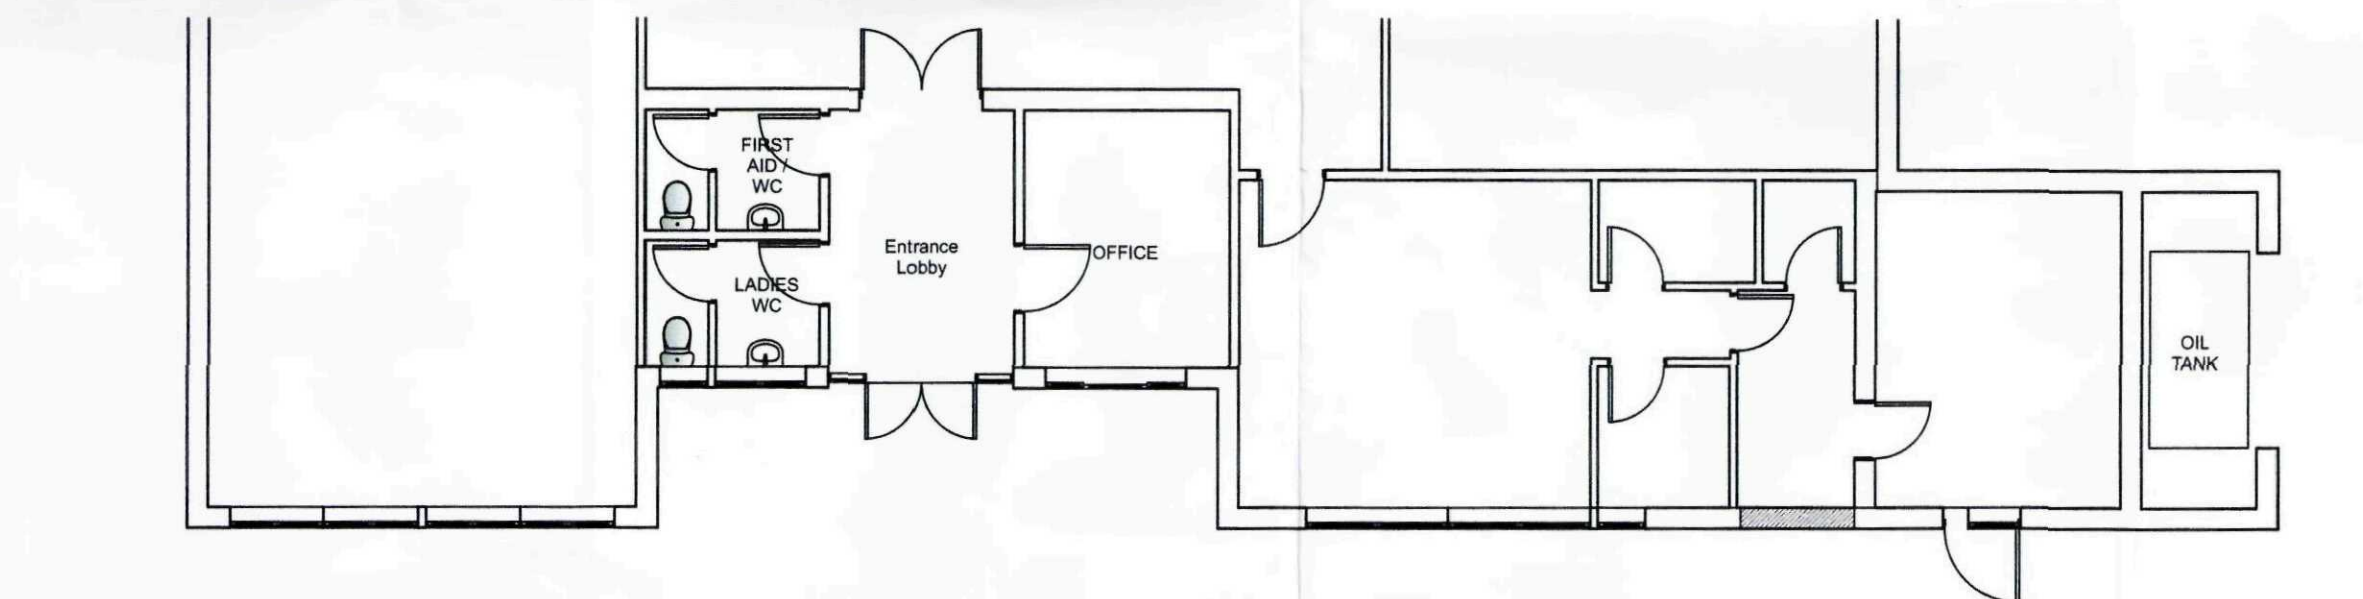

SHDC  
Planning & Development  
20 OCT 2009  
Ref: 0830-09

**mba** Architects

4 burton road . lincoln . LN1 3LB . t - 01522 529644 . f - 01522 513554 .  
e - mba@mbaarch.co.uk www.mbaarch.co.uk

# ENTRANCE EXISTING

job title  
LINCOLN DIOCESAN EDUCATION BOARD  
TYDD ST MARY SCHOOL - ALTERATIONS


scale @ A3  
1:100  
date  
Oct 2009

job no.  
6724  
dwg. no.  
006

The map shows the Church of England Primary School and its surroundings. Key features include:

- Church of England Primary School:** The main building is highlighted in red, with a 'Proposed Store Conversion' and a 'Proposed New Entrance' marked.
- Streets:** Church Way, Church Lane, and Church Road are visible.
- Properties:** Various houses and cottages are labeled, including 'New House', 'Eastfield Cott', 'Burleigh Cottage', 'Lanesra House', 'Rectory Cottage', 'Ambleside', 'New Beginnings', 'Fogger Me Not', 'Cranford', 'Maple Lee', 'Munley', 'Letchworth', 'House', 'Approach', 'Pavilion', 'age Works', 'GP', '3.4m', 'El', 'Sub', 'Sta'.
- Other Features:** A 'Bowling Green' is located near the school, and a 'Proposed Store Conversion' is marked on Church Lane.

SHDC  
Planning & Development  
20 OCT 2009  
Ref: 0830-09

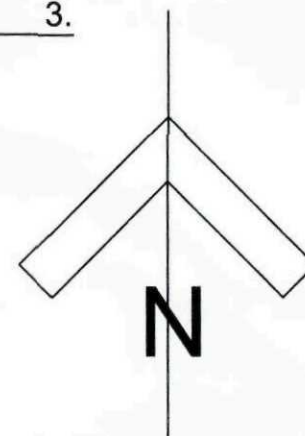

job title

LINCOLN DIOCESAN EDUCATION BOARD  
TYDD ST MARY SCHOOL - ALTERATIONS

job no.  
6724  
dwg. no.  
008

4 burton road . lincoln . LN1 3LB . t - 01522 529644 . f - 01522 513554 .  
e - mba@mbaarch.co.uk www.mbaarch.co.uk


### Proposed Store Conversion

Proposed New  
Entrance


School boundary  
shown blue

1:500      OS 500      2.

COPYRIGHT RESERVED : NO DIMENSIONS TO BE SCALED FROM THIS DRAWING

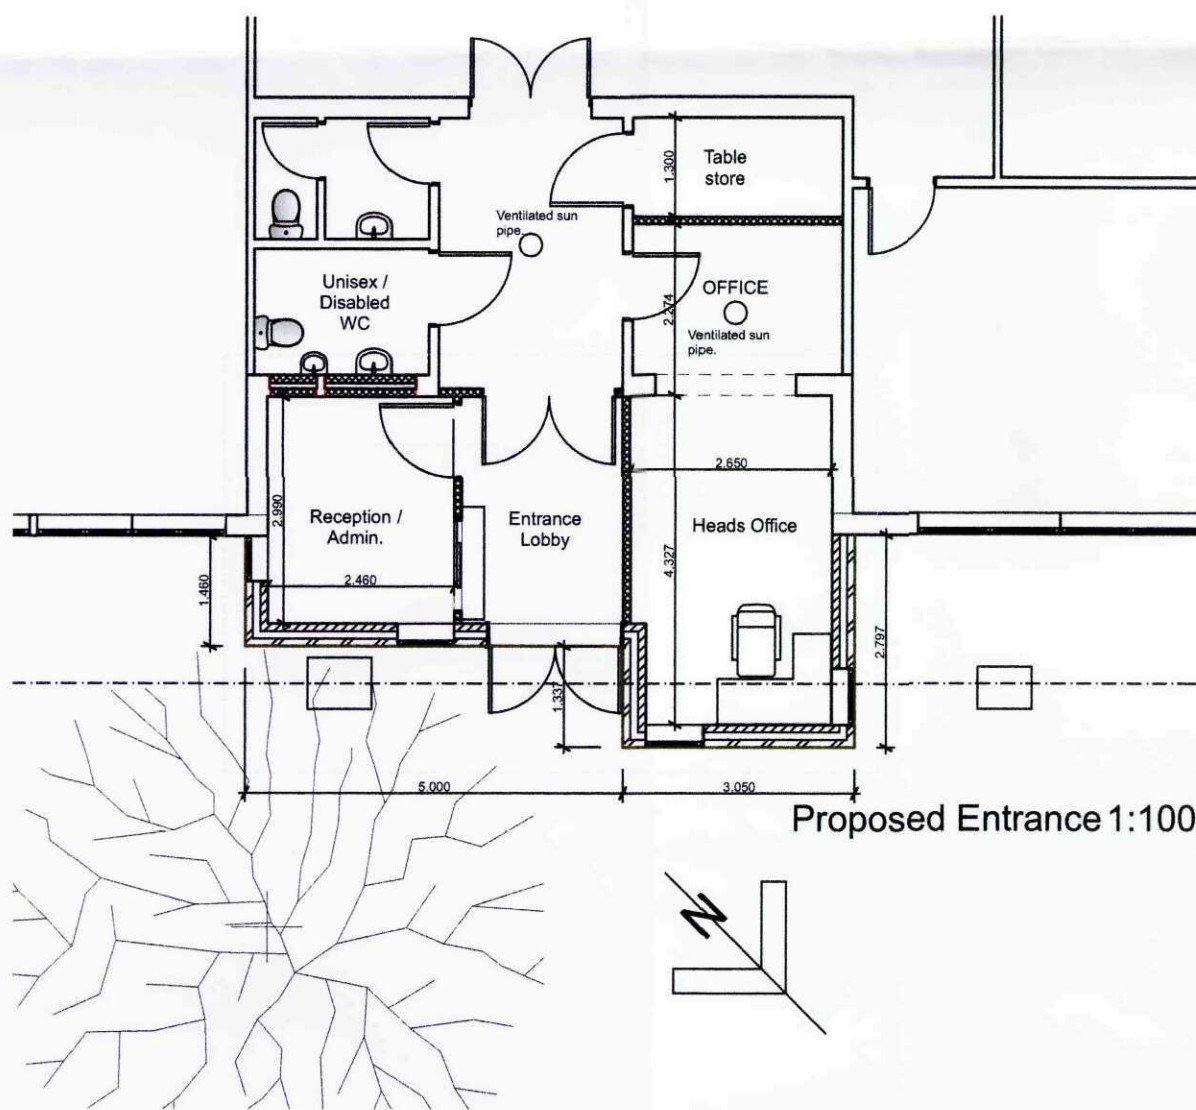

**MATERIALS**  
Walls above dpc - Untreated cedar boarding.  
Roof - Bauder or similar sedum roof.  
Doors - Hardwood  
Windows - Hardwood

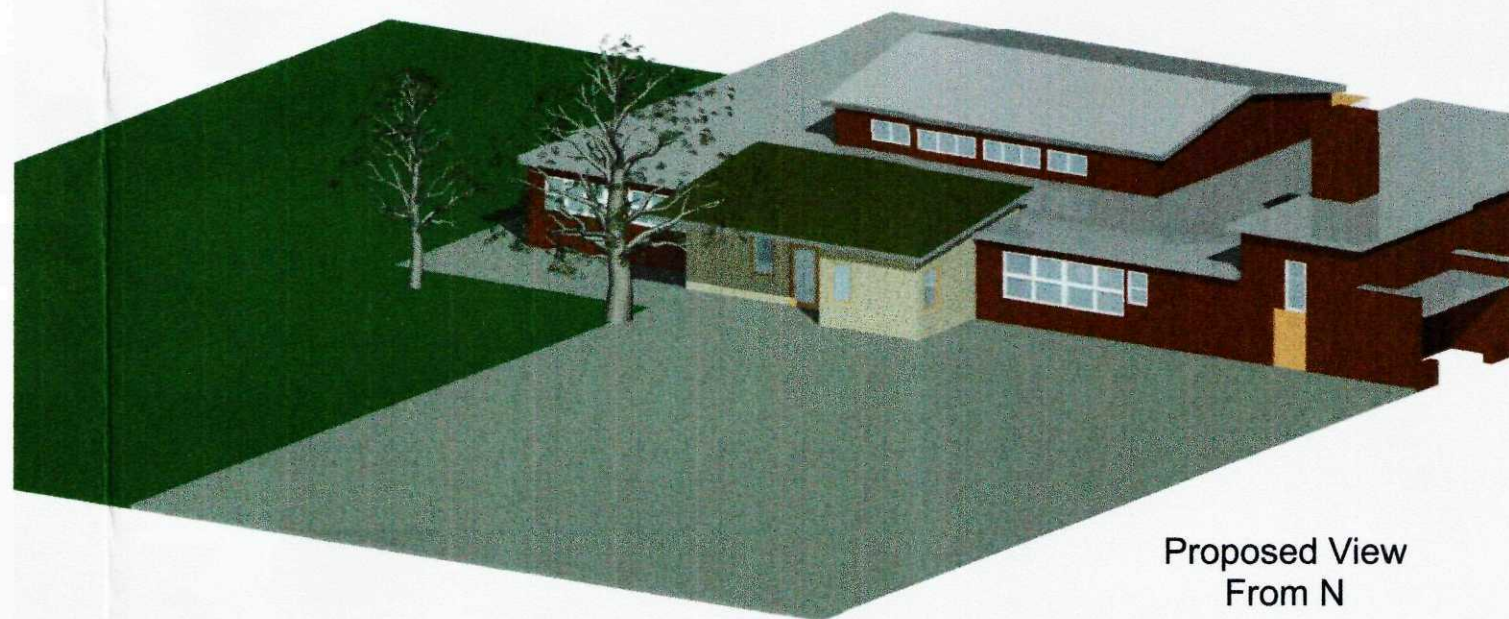









SHDC  
Planning & Development  
20 OCT 2009  
Ref: 0830-09

**mba** Architects

4 burton road . lincoln . LN1 3LB . t - 01522 529644 . f - 01522 513554 .  
e - mba@mbaarch.co.uk www.mbaarch.co.uk

#### ENTRANCE PROPOSED

|                                   |            |          |
|-----------------------------------|------------|----------|
| job title                         | scale @ A3 | job no.  |
| LINCOLN DIOCESAN EDUCATION BOARD  | 1:100      | 6724     |
| TYDD ST MARY SCHOOL - ALTERATIONS | date       | dwg. no. |
|                                   | Oct 2009   | 005      |

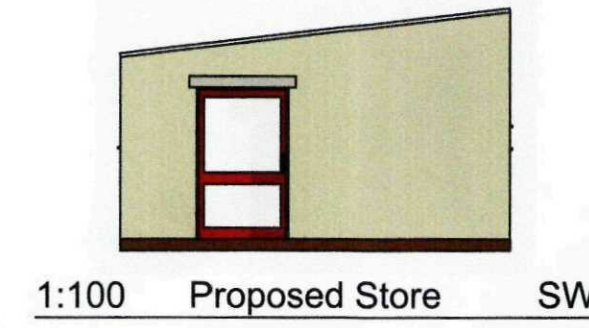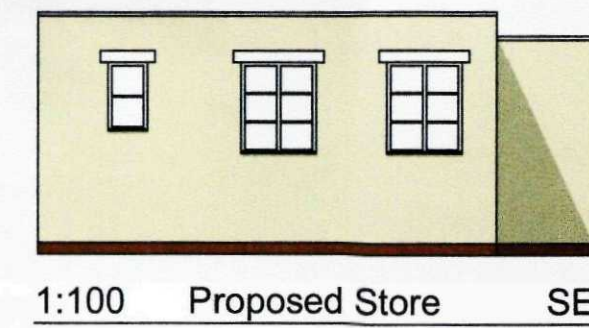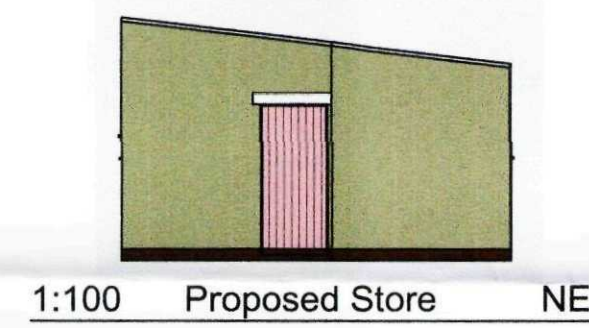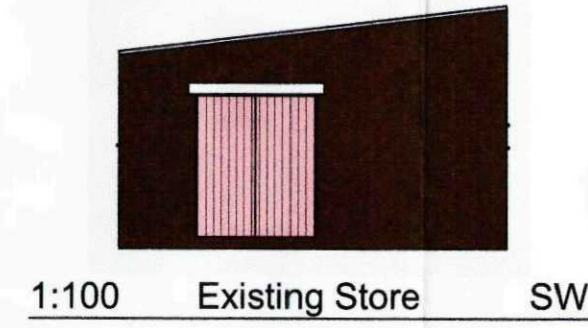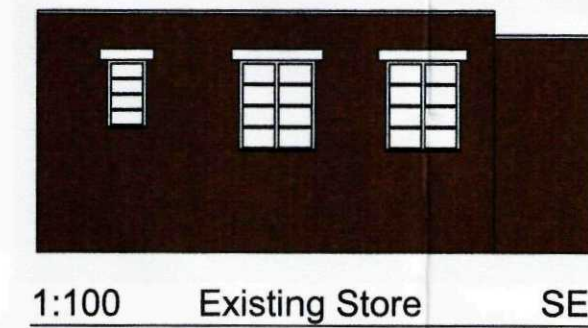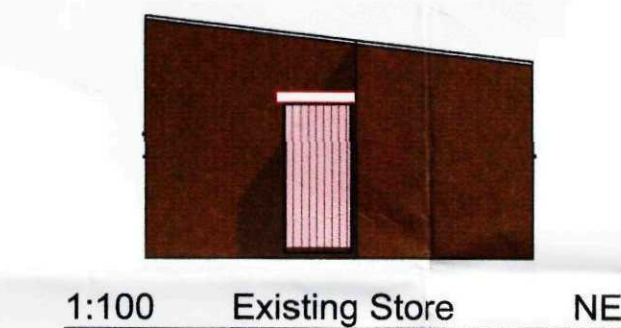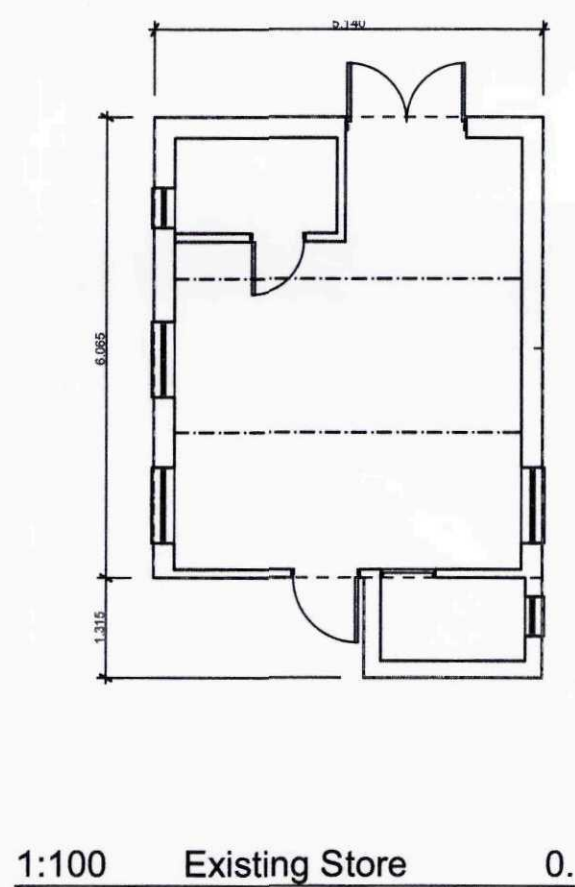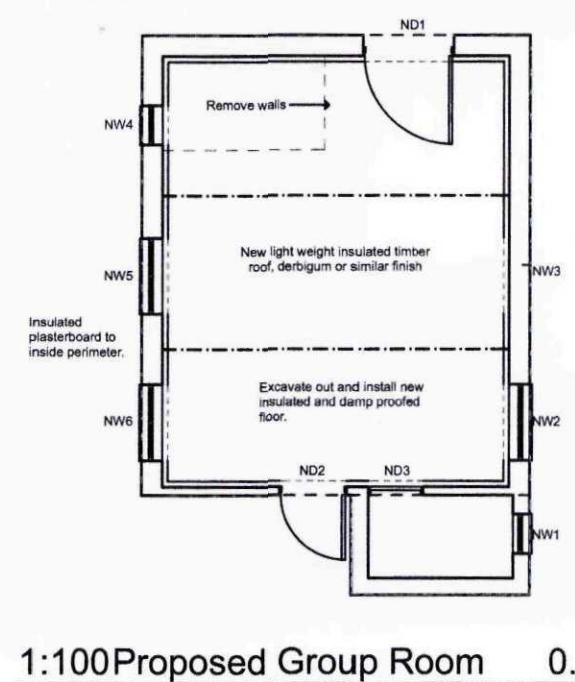

New high performance insulated felt roof with powder coated aluminium rainwater goods.

New insulated render to existing common brick walls externally. Colour light buff.

New painted timber door

New powder coated aluminium windows

New painted timber door

SHDC  
 Planning & Development  
 20 OCT 2009  
 Ref: 0830-09

STORE CONVERSION

|                                   |            |          |
|-----------------------------------|------------|----------|
| job title                         | scale @ A3 | job no.  |
| LINCOLN DIOCESAN EDUCATION BOARD  | 1:100      | 6724     |
| TYDD ST MARY SCHOOL - ALTERATIONS | date       | dwg. no. |
|                                   | Oct 2009   | 007      |