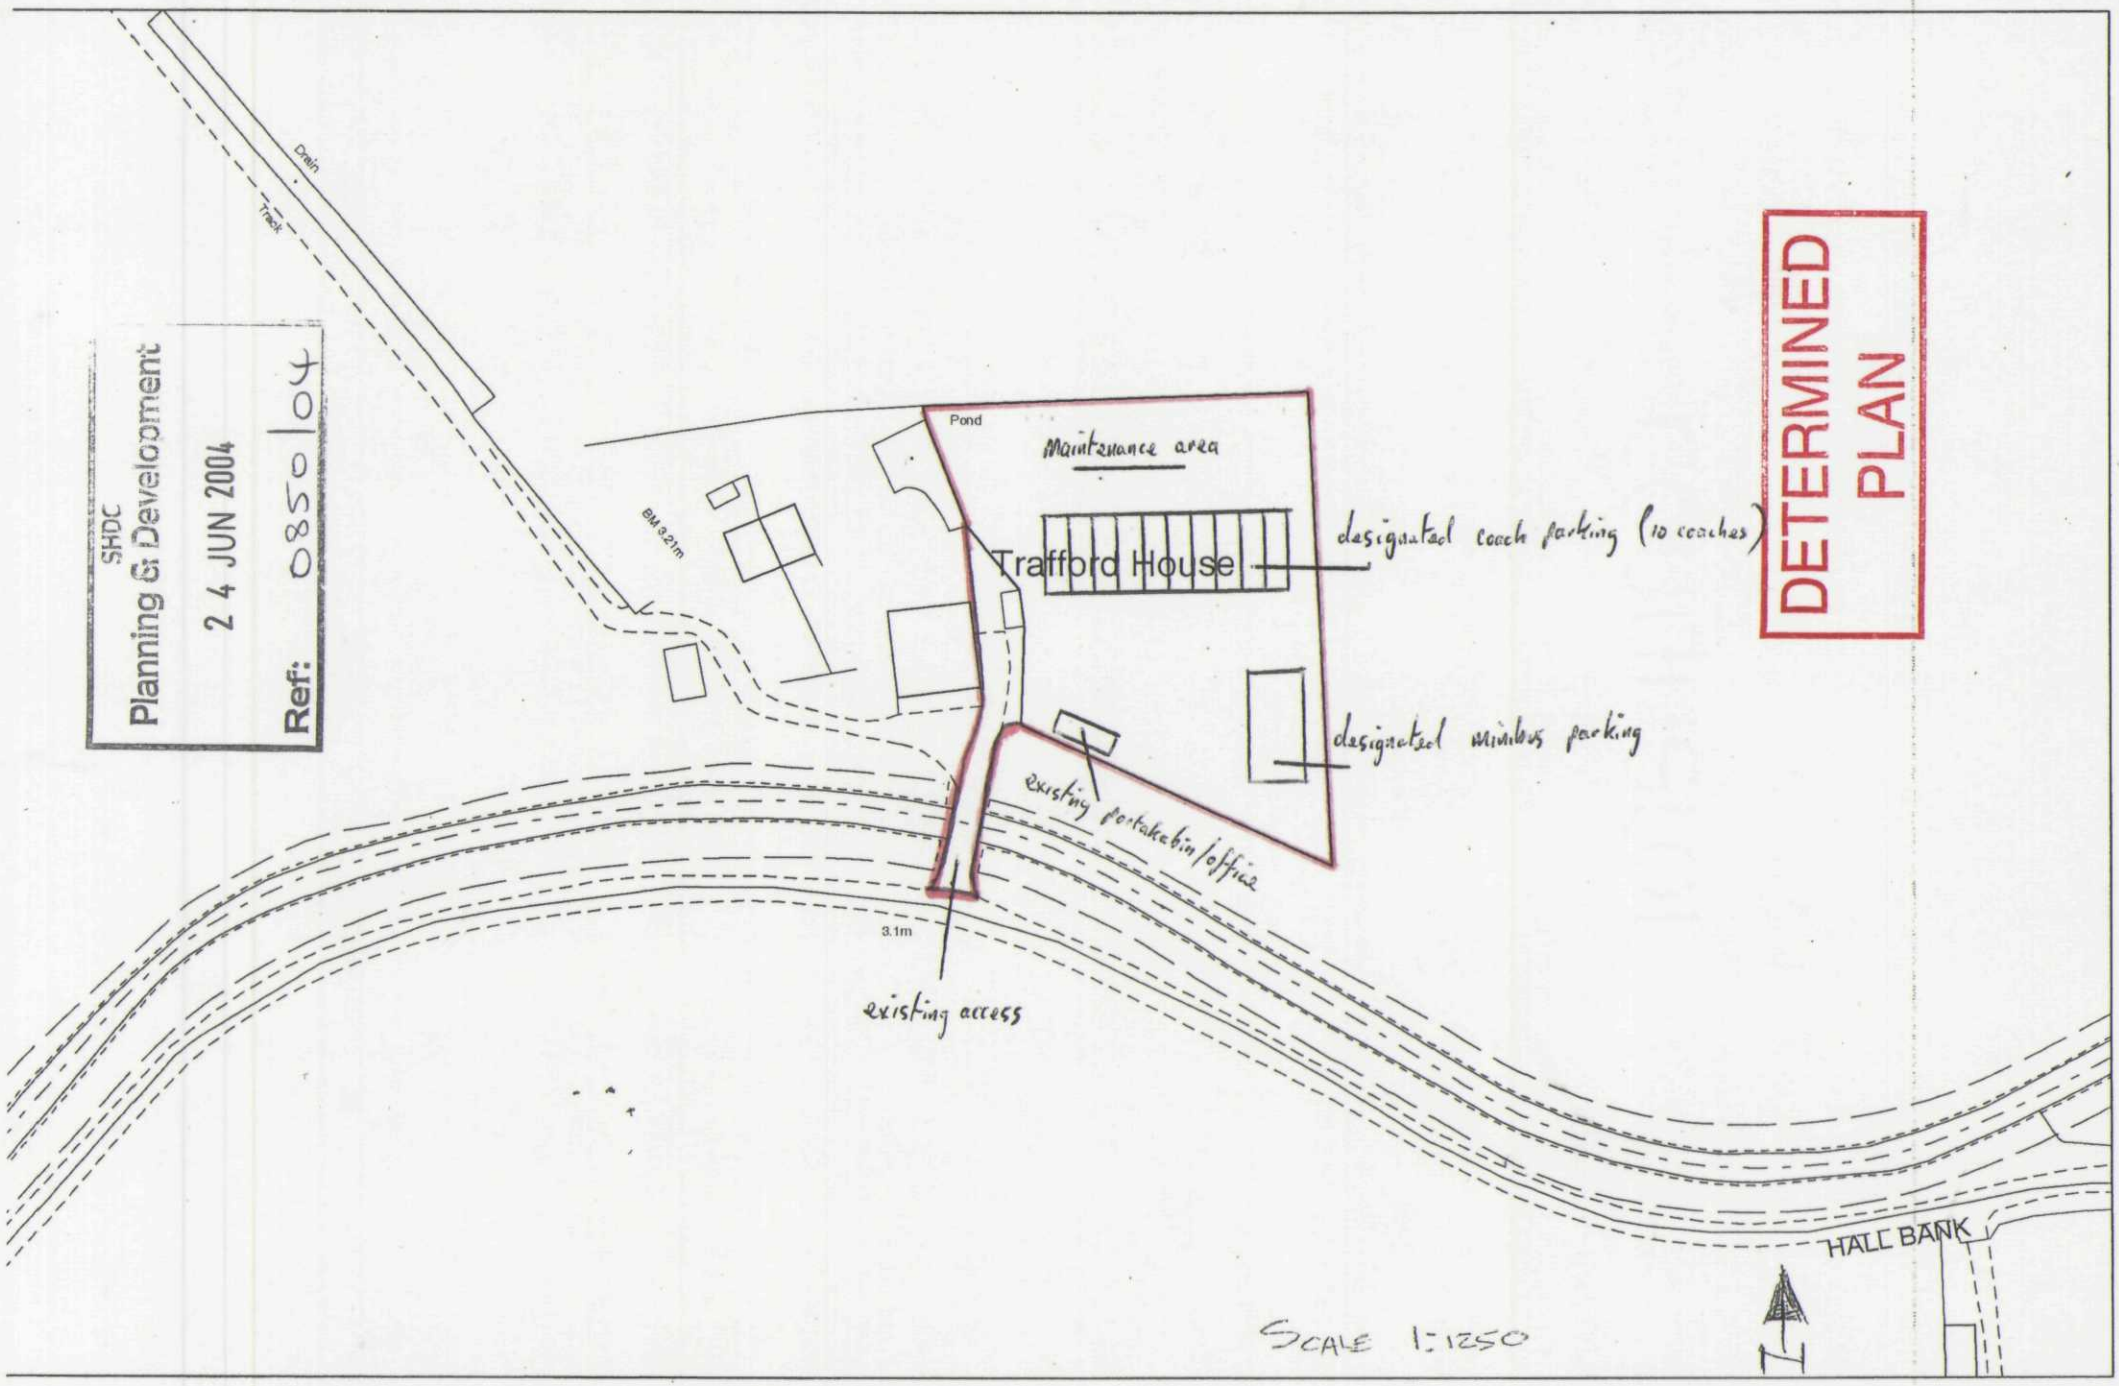

SHDC
Planning & Development
2 4 JUN 2004
Ref: 0850/04
DETERMINED PLAN
Drain
Track
Pond
Maintenance area
BM 9.21m
Trafford House
designated coach parking (10 coaches)
designated minibus parking
existing portakabin/office
3.1m
existing access
HALL BANK
SCALE 1:1250