

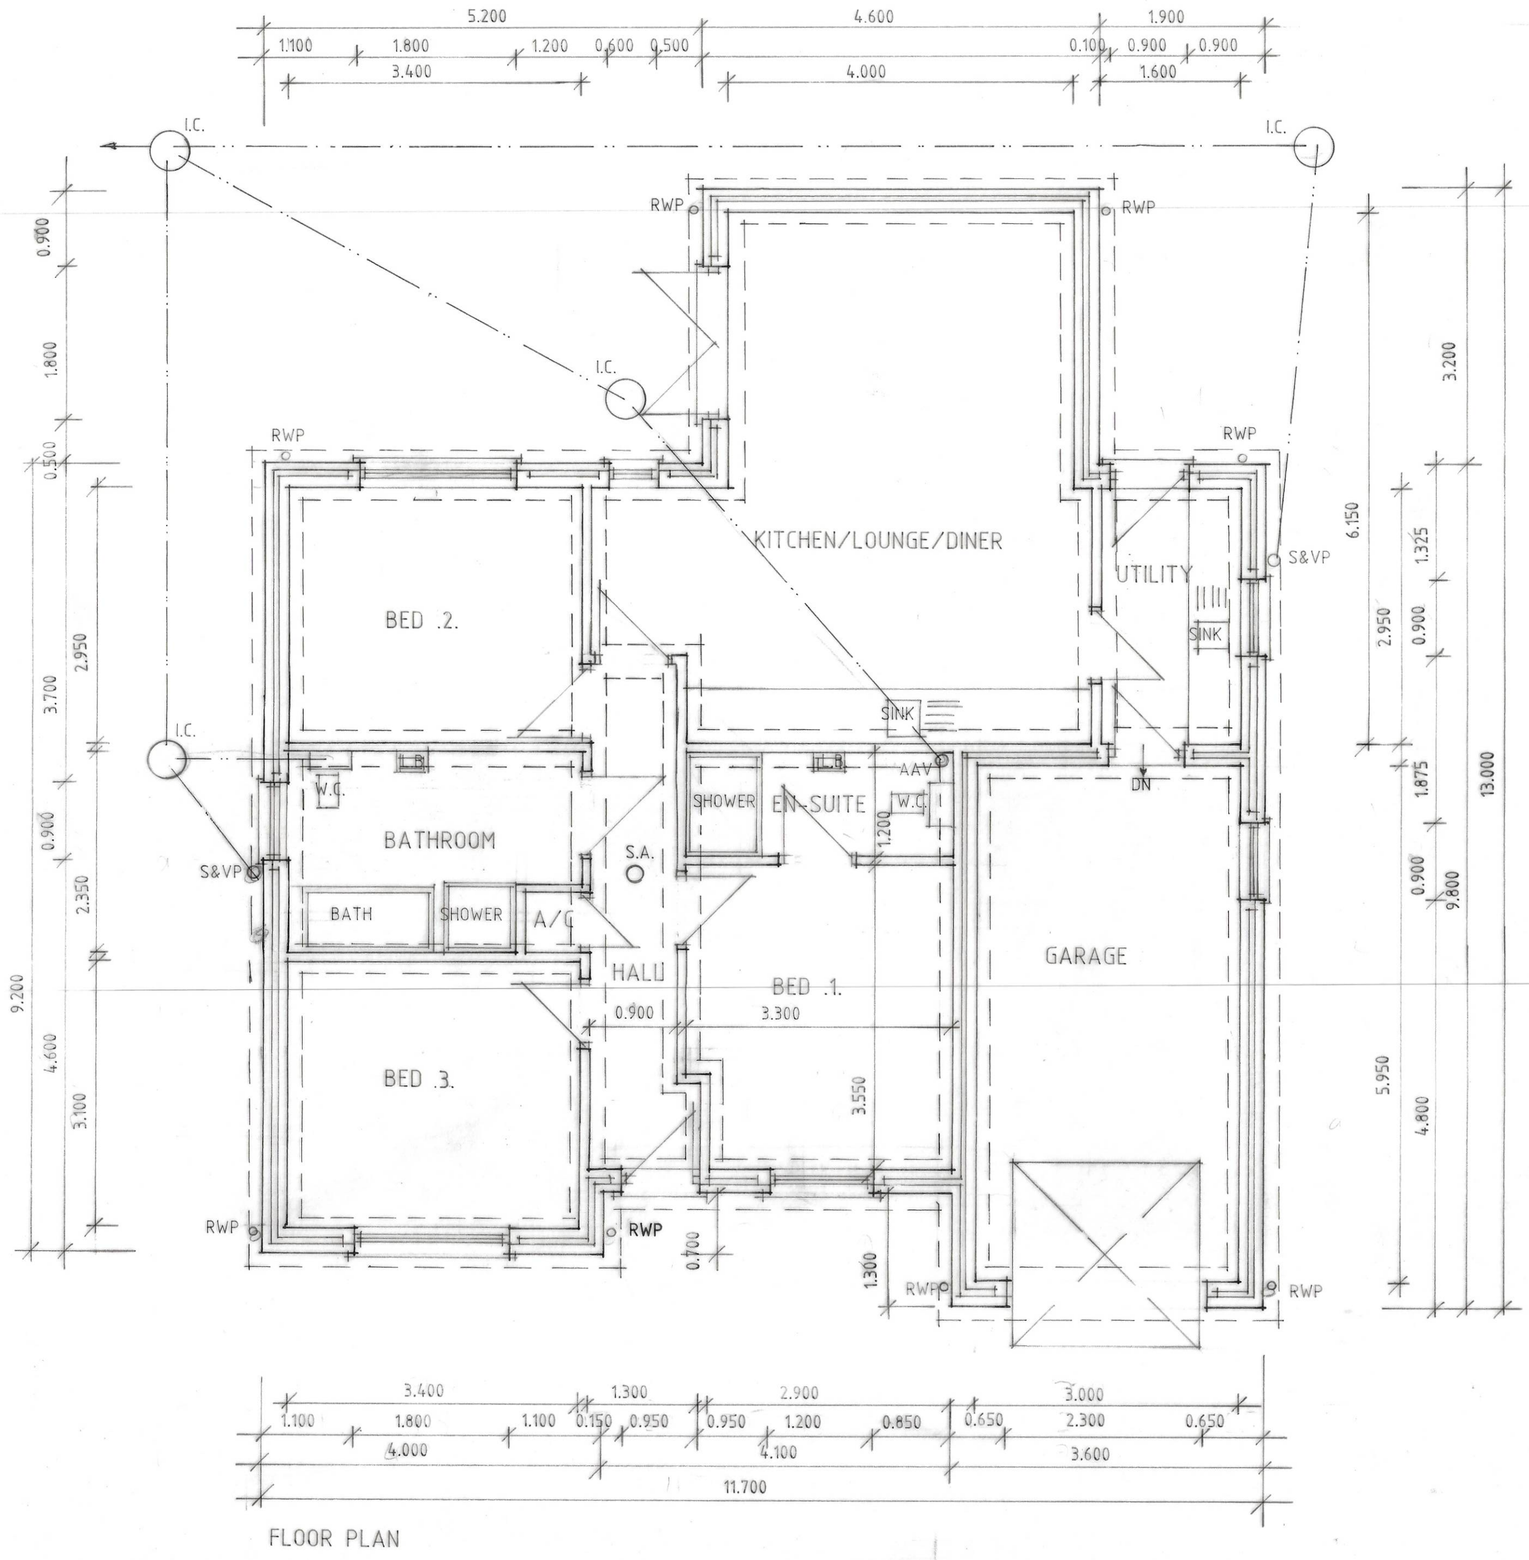




FLOOR PLAN

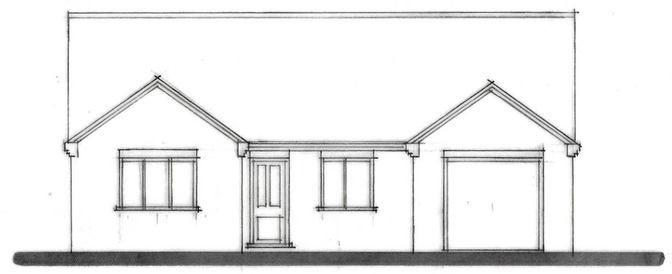


FRONT

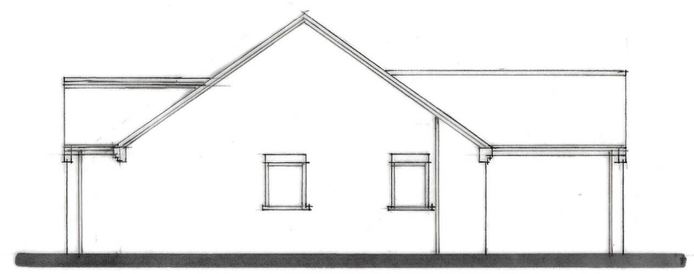

SIDE

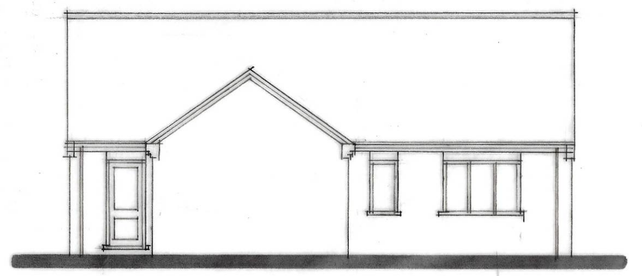

REAR

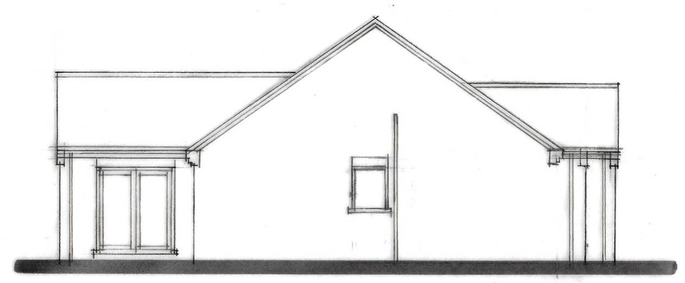

SIDE

B - INF. ADDED - 22.8.22.
A - ALTS - 1.8.22

Status DESIGN
CONSULTANTS IN ARCHITECTURE & PLANNING

PROPOSED BUNGALOW AT
7 STATION ROAD, TYDD
GOTE FOR

MR. M. MELTON.

BUNGALOW

1:50 1:100 | SD22-023/2

JULY-22 | B.GILHAM.

2 Edinburgh Walk, Holbeach,
Spalding, Lincs. PE12 7AP
Tel: 01406 424343 Fax: 01406 490702