




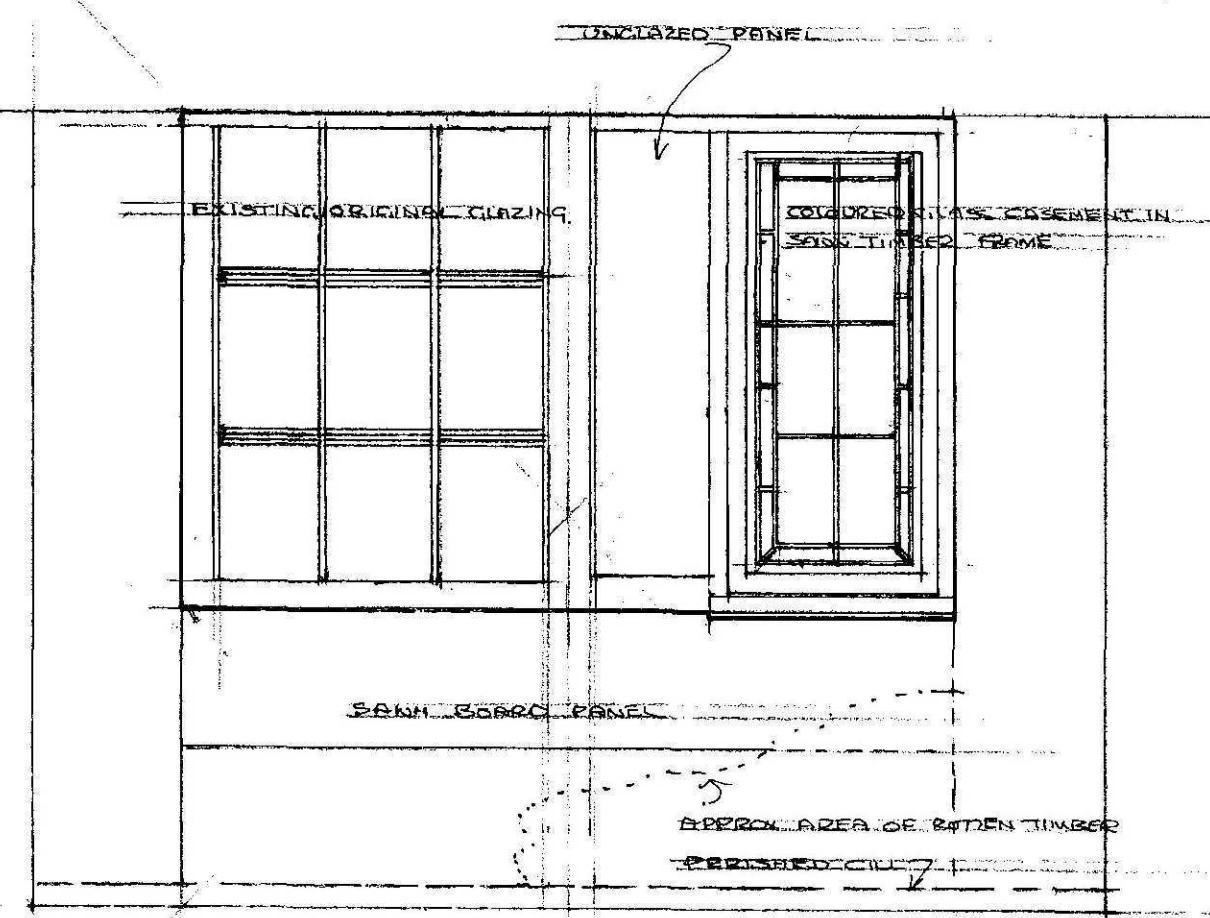


EXISTING ELEVATION FROM CELLAR

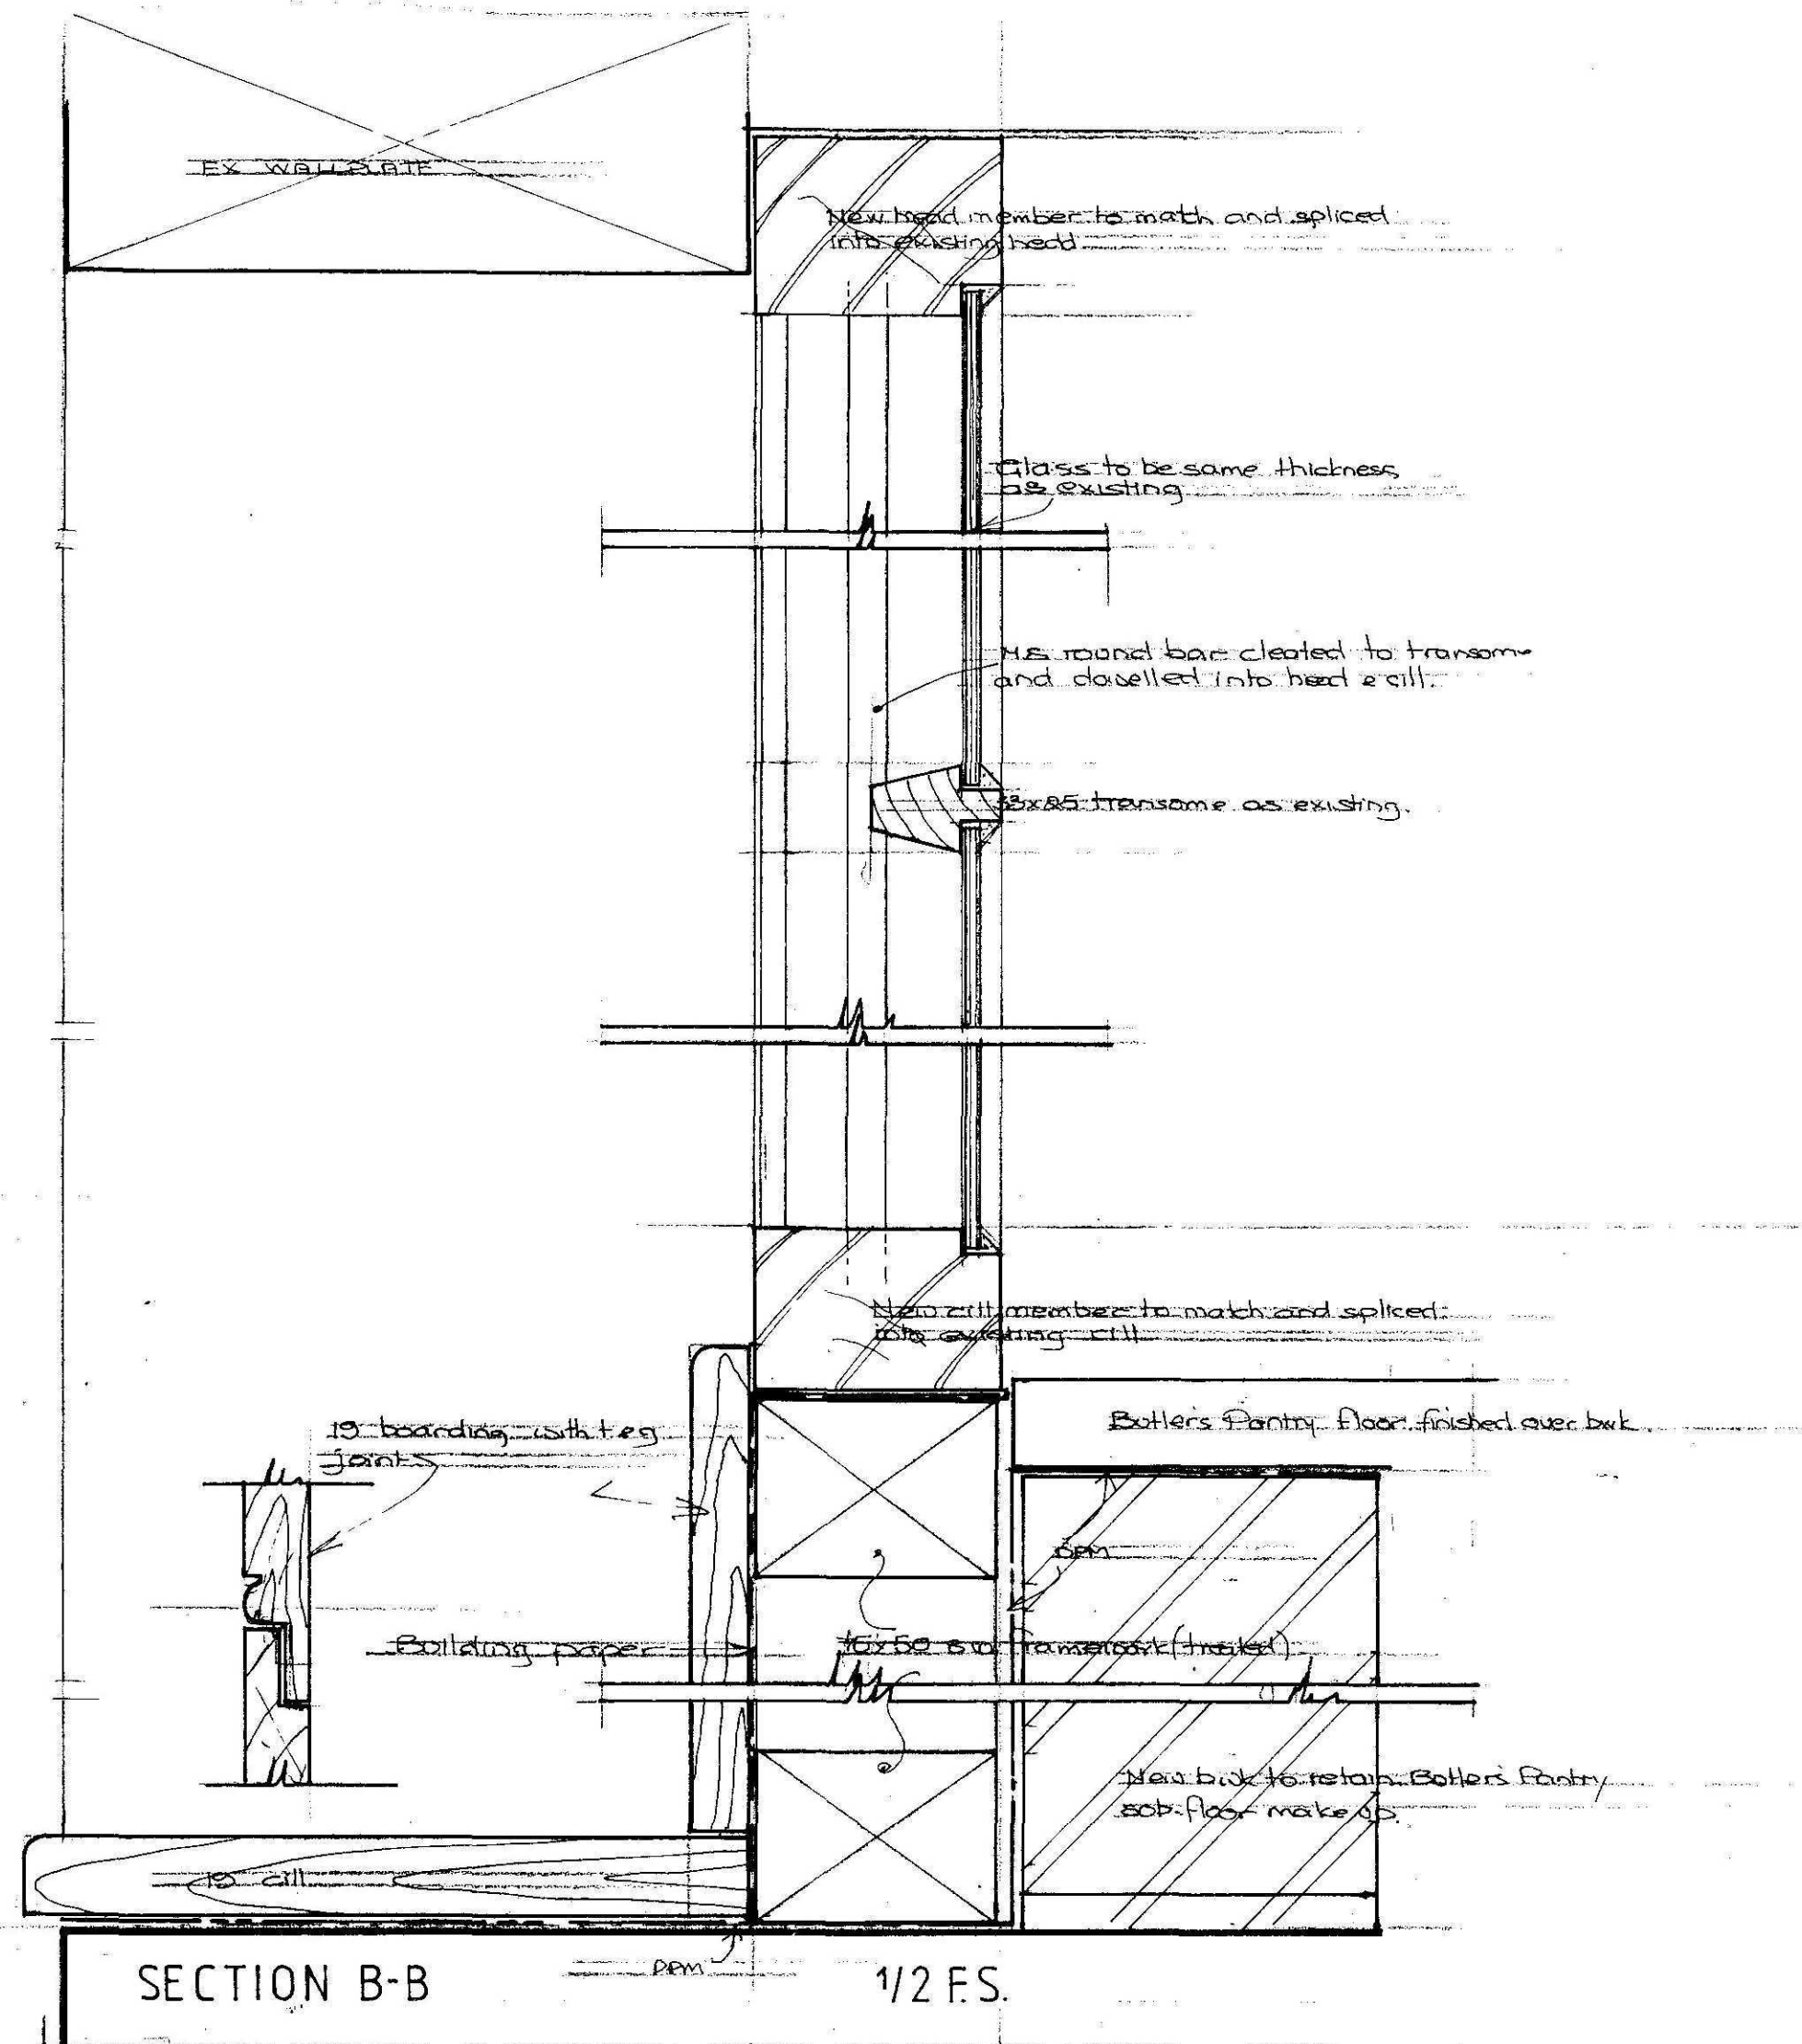


SECTION B-B 1/2 FS.

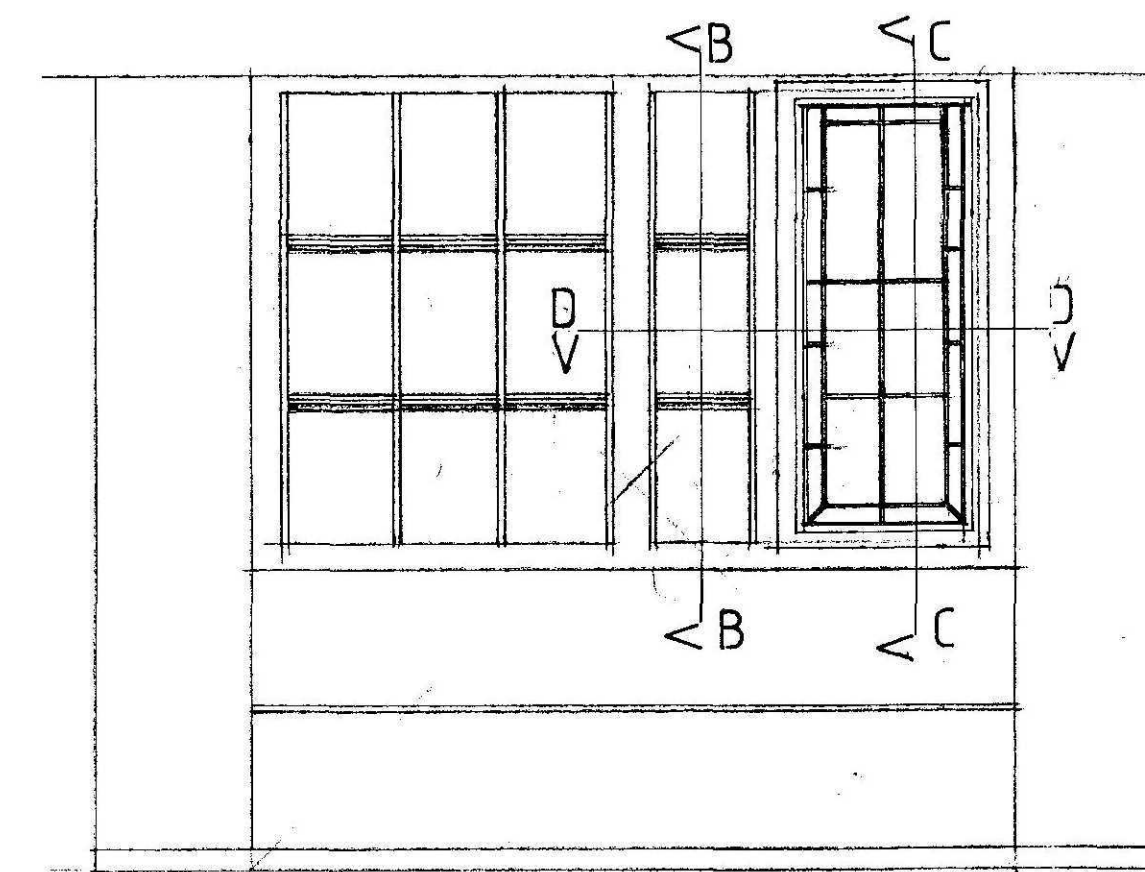

PROPOSED ELEVATION RE-HANGING EX CASEMENT

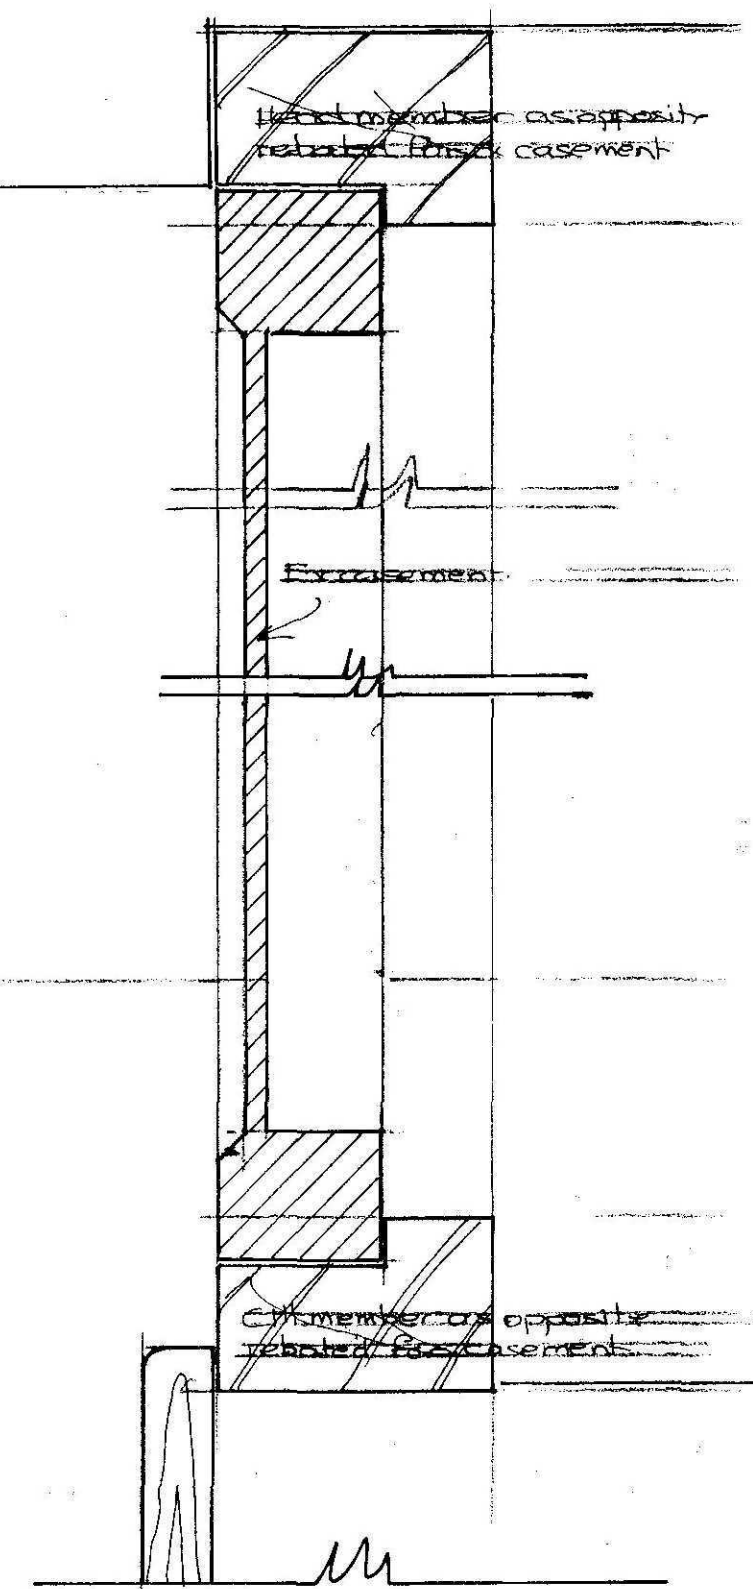

SECTION C-C 1/2 FS.

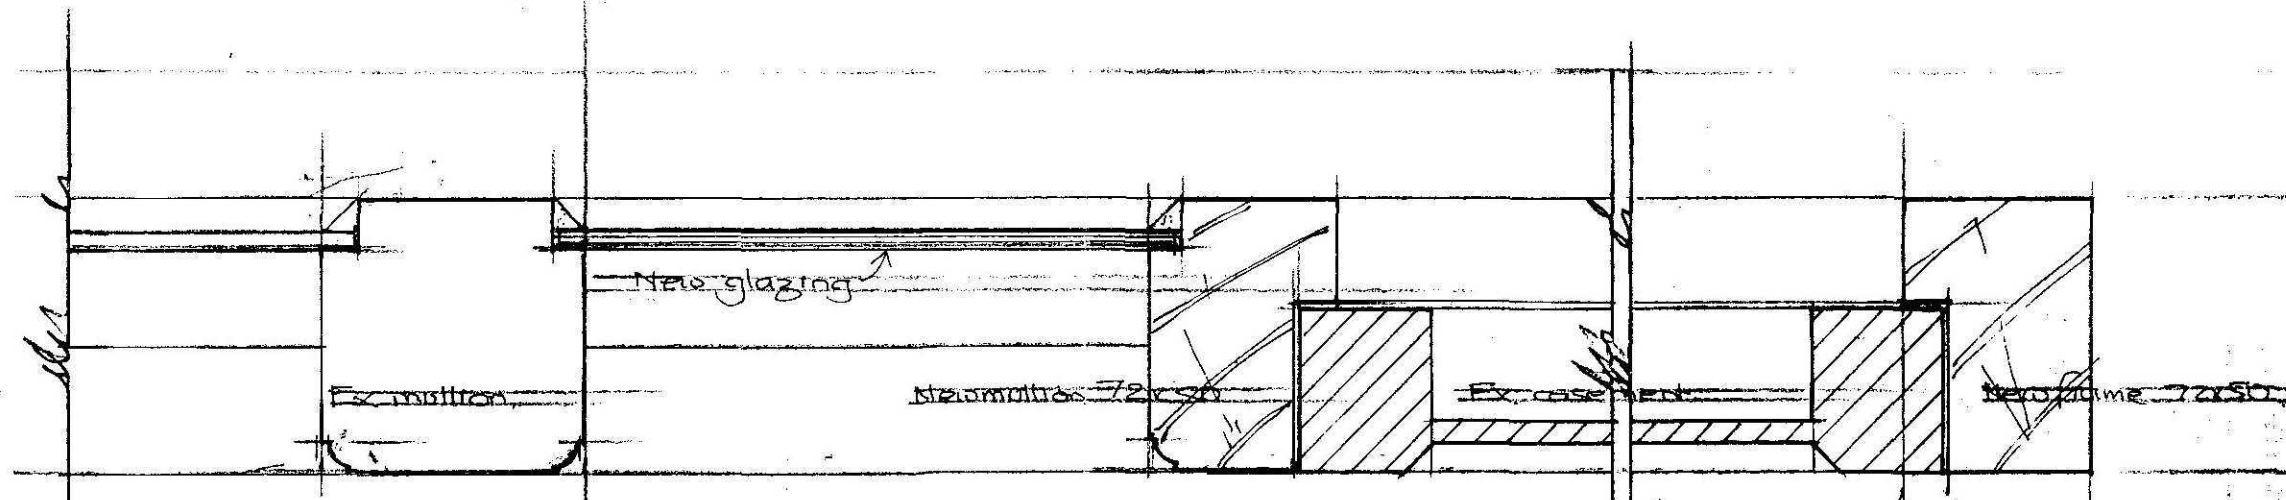

SECTION D-D 1/2 FS.

Rev A. 23/12/09 Reference to alternative design omitted

NEIL DOWLMAN Architecture
 Neil Dowlman Architecture Ltd
 14 Market Place
 Boston, Lincoln PE21 6EH
 Tel: 01205 357272 Fax: 01205 351115
 Email: boston@neildowlman-architecture.co.uk

Members of The Royal Institute of British Architects
 Members of British Institute of Architectural Technologists
 Chartered Architects • Architectural Technologists
 Planning Specialists • Party Wall Surveyors • Associated Consultants

www.neildowlman-architecture.co.uk

Client: Mr. V. Sheppard & Mr. D. O'Hegarty
 Project: Proposed Alterations Roman Lodge Tydd St Mary
 Title: Cellar Window

Scale: shown
 Date: 23/12/2009
 Drawn by: GAR
 Drawing No: B2043/24
 Revision: A

Rev 864-09