


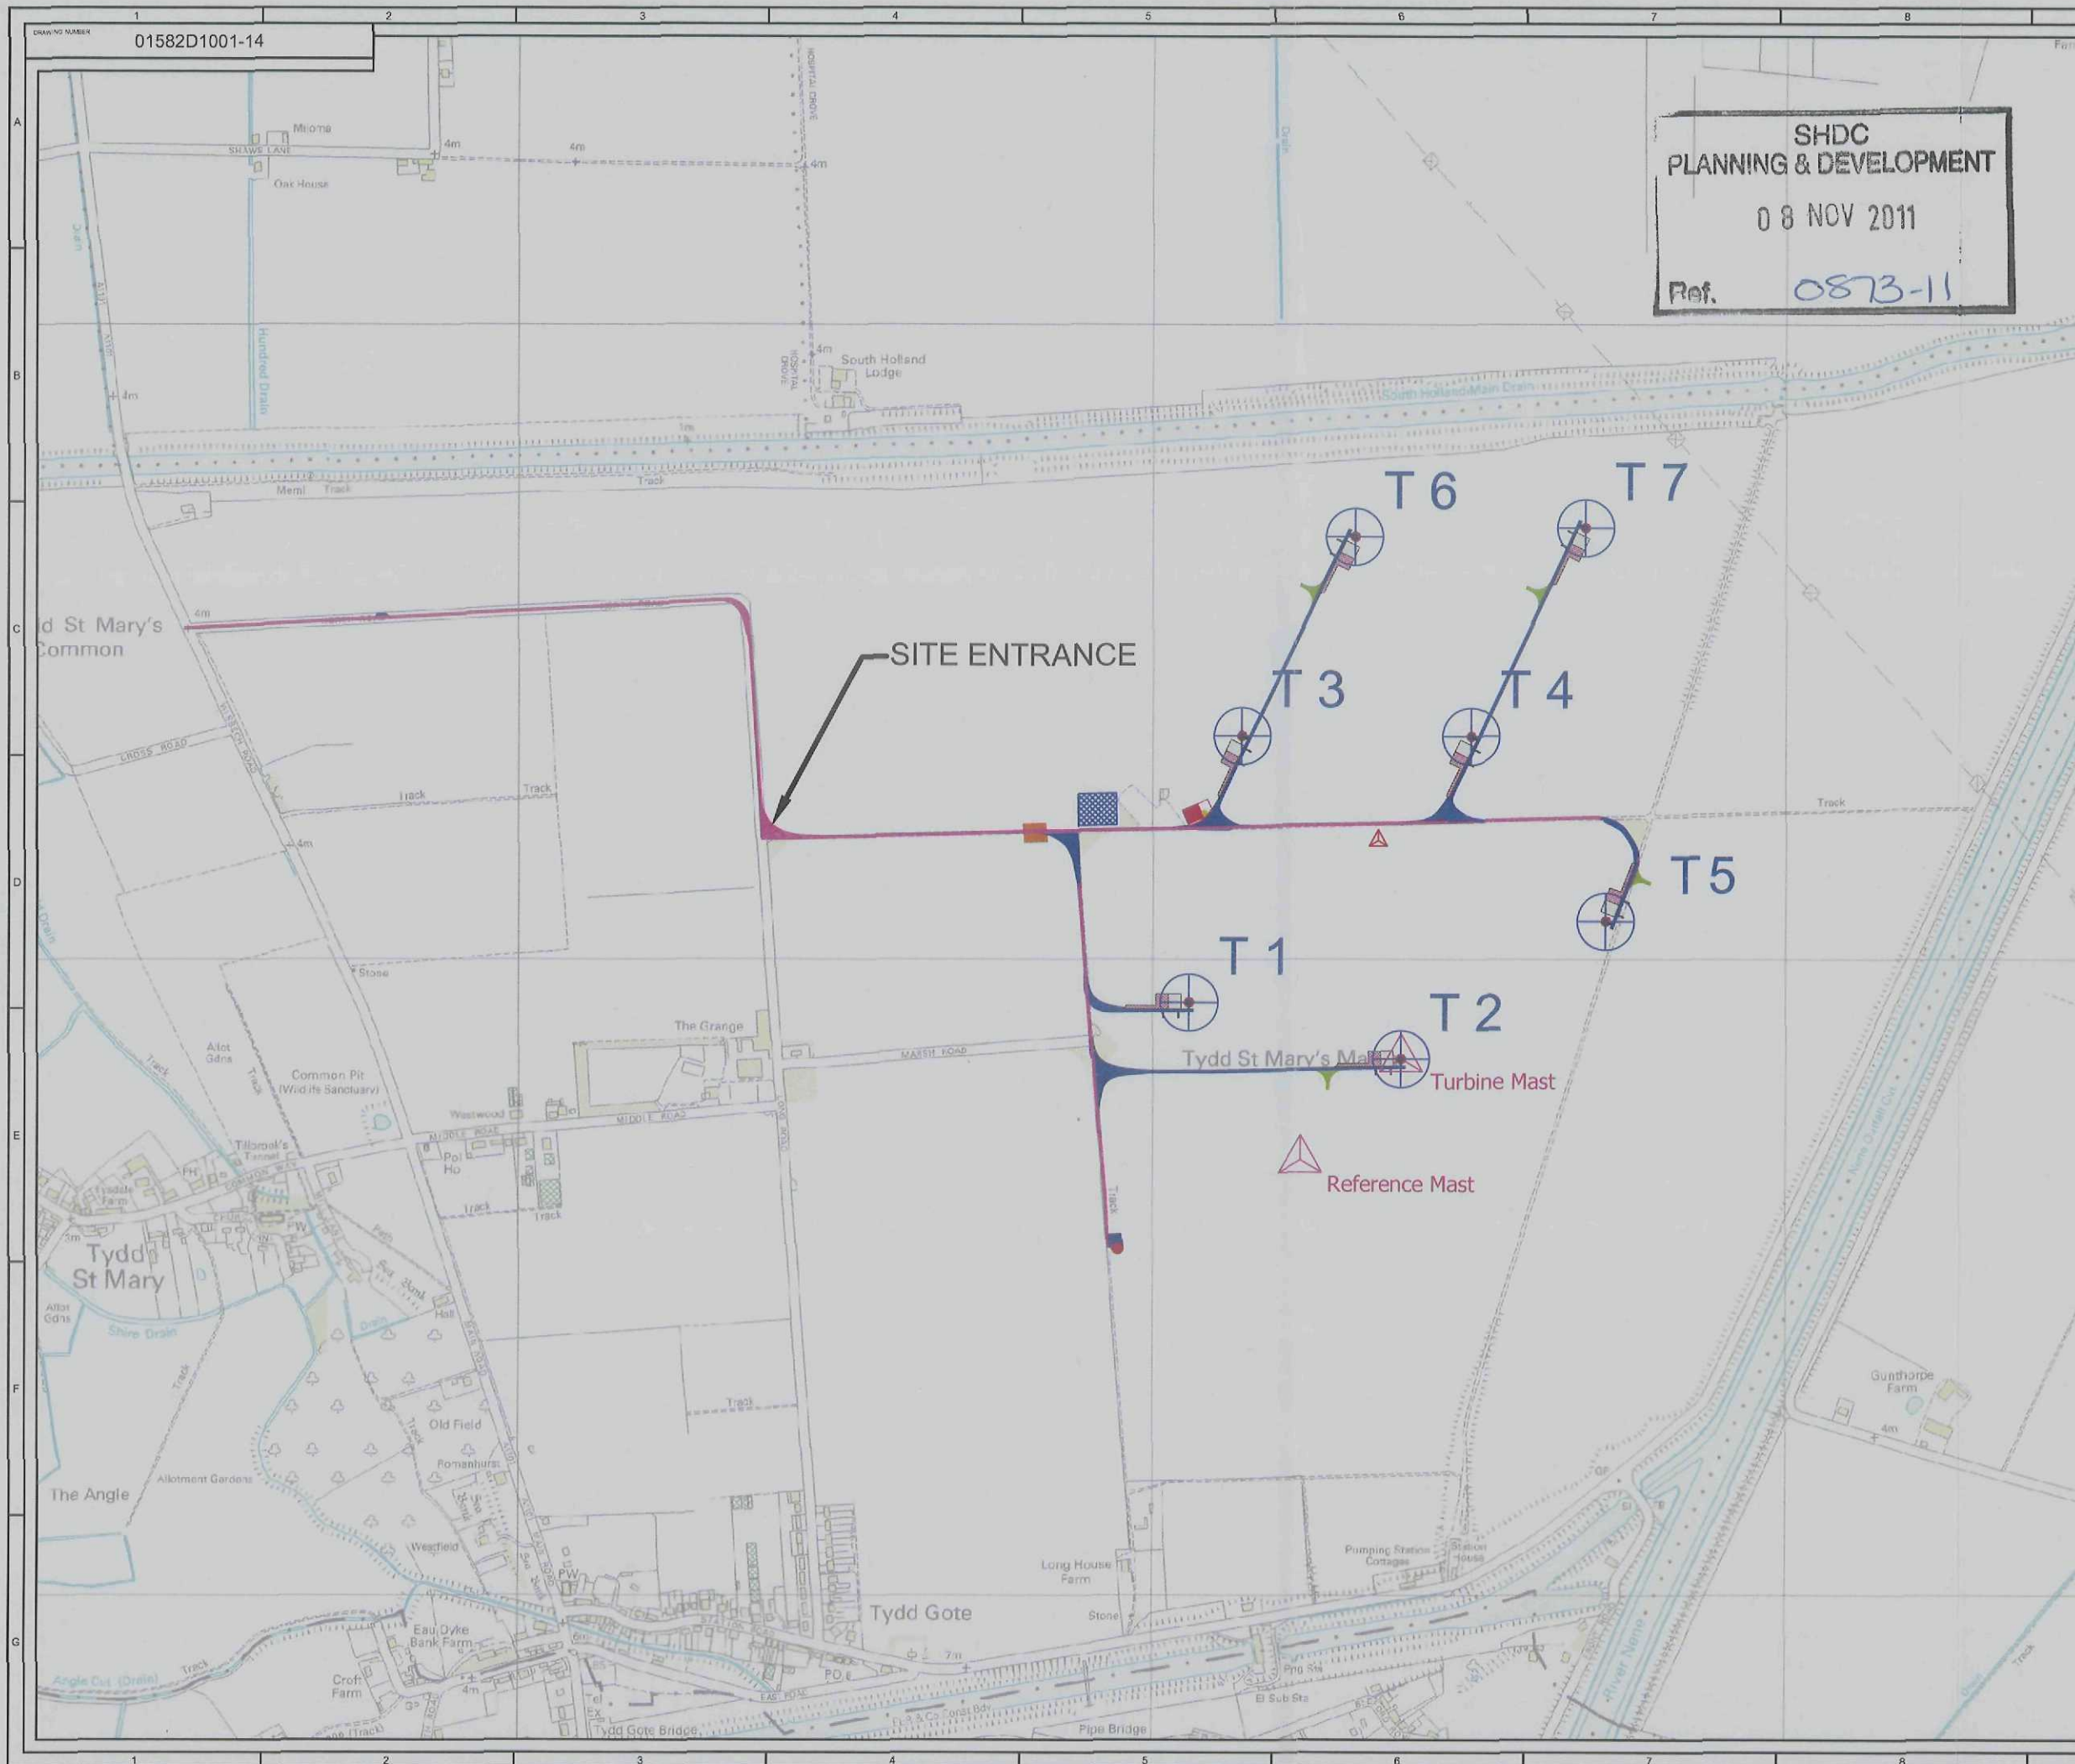

SHDC  
PLANNING & DEVELOPMENT  
08 NOV 2011  
Ref. 0873-11

- KEY**
- TURBINE
  - NEW TRACK
  - UPGRADED TRACK
  - ADDITIONAL TEMPORARY TRACK REQUIREMENTS
  - SUBSTATION
  - TEMPORARY CONSTRUCTION COMPOUND
  - CRANE HARDSTANDING - PERMANENT AREAS
  - CRANE HARDSTANDING - AREAS TO BE COVERED WITH TOPSOIL
  - TEMPORARY MET MAST
  - REFERENCE MET MASTS (LOCATIONS TAKEN FROM DRAWING 01582D0103-01)
  - PERMANENT MET MAST (LOCATION TAKEN FROM DRAWING 01582D0102-03)
  - COMMUNICATIONS MAST
  - GAS PIPELINE PROTECTION SLAB
  - SUBSTATION HARDSTANDING

|            |               |        |             |            |                                          |
|------------|---------------|--------|-------------|------------|------------------------------------------|
| 14         | TW            | 031111 | FLO         | 031111     | INCREASED AREA TO CONTROL BUILDING       |
| 13         | DJK           | 191011 | FLO         | 191011     | TRACK TO MAST AMENDED                    |
| 12         | SB            | 041011 | FLO         | 121011     | GAS PIPELINE LOCATION AMENDED            |
| 11         | DJK           | 270611 | MPW         | 270611     | AMENDMENTS TO SITE ENTRANCE              |
| 10         | JEL           | 230911 | FLO         | 230911     | AMENDMENT TO HARDSTANDING                |
| 09         | JEL           | 200911 | MPW         | 200911     | REVISED WITH ALTERNATIVE HS ARRANGEMENT  |
| 08         | TW            | 030511 | MPW         | 030511     | TEMPORARY TRACKS ADDED AT T2, T5, T6, T7 |
| 07         | SB            | 120509 | MPW         | 120509     | LABELS ADDED                             |
| 06         | JEL           | 120309 | MPW         | 200309     | NTS SHEET ADDED                          |
| 05         | JEL           | 140109 | MPW         | 040209     | TRACKS RUN PARALLEL WITH BOUNDARIES      |
| 04         | JEL           | 201108 | MPW         | 221108     | LATEST TURBINE LAYOUT                    |
| 03         | JEL           | 010708 | MPW         | 060708     | NEW TURBINE LAYOUT                       |
| 02         | SB            | 060606 | DH          | 210606     | MET MASTS INSERTED                       |
| 01         | MPW           | 230506 | DH          | 300506     | FIRST ISSUE                              |
| ISSUE      | DRAWN         | DATE   | APPD        | DATE       | REVISION NOTES                           |
| LAYOUT DWG | 01582D0001-10 |        | T-LAYOUT NO | PENGgra029 |                                          |

DRAWING NUMBER  
**01582D1001-14**

COORDS  
BRITISH NATIONAL GRID

PURPOSE  
FOR CONSTRUCTION

SCALE  
1:10,000

ORIGINAL PLOT SIZE  
A3

PROJECT TITLE  
**THE GRANGE WIND FARM**

DRAWING TITLE  
**INFRASTRUCTURE LAYOUT**

THIS DRAWING IS THE PROPERTY OF RENEWABLE ENERGY SYSTEMS LIMITED AND NO REPRODUCTION MAY BE MADE IN WHOLE OR IN PART WITHOUT PERMISSION