

01582D2307-03

SHDC
PLANNING & DEVELOPMENT

08 NOV 2011

Ref. 0873-11

HARD AREA FOR VEHICULAR ACCESS
AND PARKING

COMPOUND AREA FOR TRANSFORMER
AND OTHER EQUIPMENT


PALISADE FENCING

CONTROL BUILDING

VEHICULAR ACCESS

CAR PARKING

SCALE 1:500

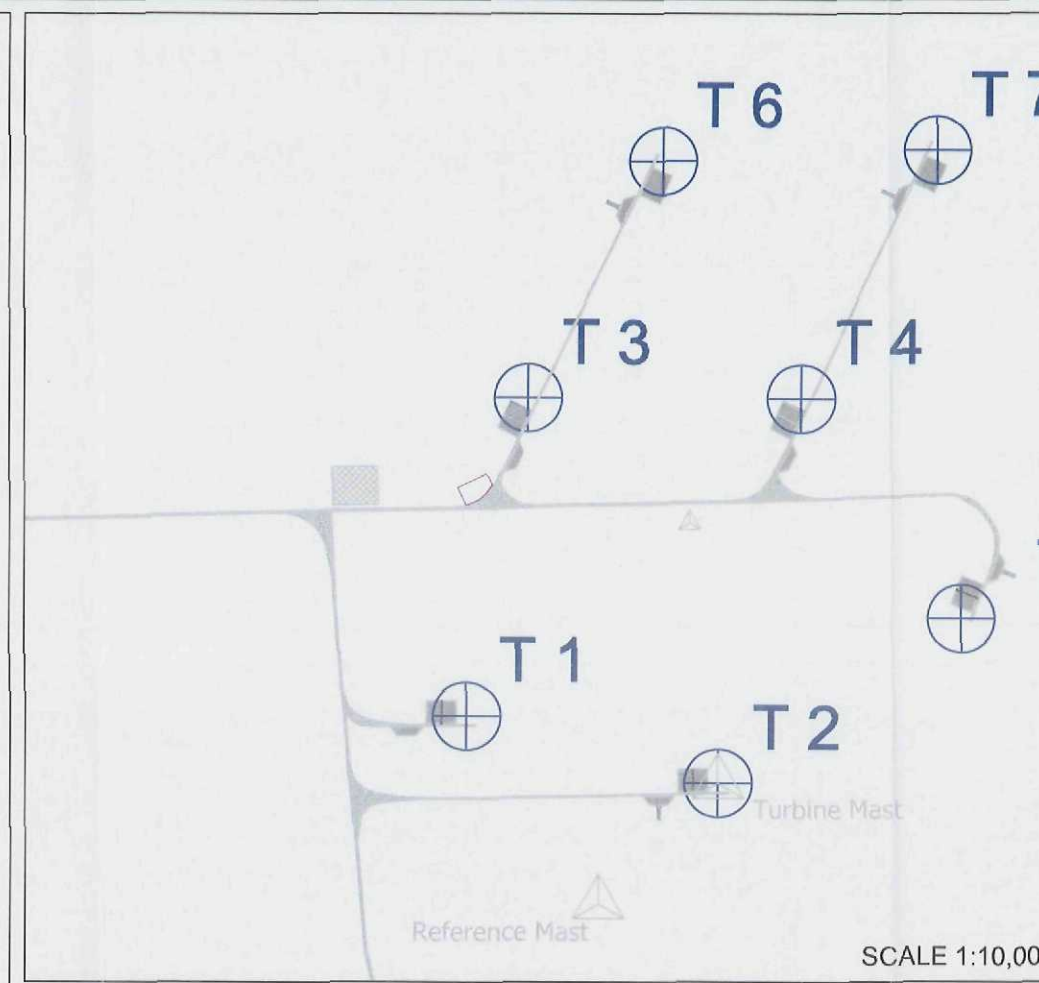

REPRODUCED FROM ORDNANCE SURVEY DIGITAL MAP DATA ©
CROWN COPYRIGHT 2011. ALL RIGHTS RESERVED. LICENSE
NUMBER 0100031673.

KEY

-  TURBINE LOCATION
-  SITE TRACKS
-  SUBSTATION AND COMPOUND
BOUNDARY



03	TW	31/01/11	FLO	01/11/11	ACCESS AND PARKING ADDED
02	TW	17/01/11	FLO	17/01/11	BOUNDARY AMENDED
01	SB	25/07/11	HC	2007/11	FIRST ISSUE
ISSUE	DRAWN	DATE	APPD	DATE	REVISION NOTES
LAYOUT DWG	01582D0001-10				T-LAYOUT NO. PENGgra029

DRAWING NUMBER
01582D2307-03

COORDS UK OS

PURPOSE FOR DESIGN

SCALE AS SHOWN ORIGINAL PLOT SIZE A3

PROJECT TITLE
**THE GRANGE
WIND FARM**

DRAWING TITLE
**CONTROL BUILDING AND
COMPOUND LAYOUT**

THIS DRAWING IS THE PROPERTY OF RENEWABLE ENERGY SYSTEMS
LIMITED AND NO REPRODUCTION MAY BE MADE IN WHOLE OR IN PART
WITHOUT PERMISSION



res
BEAUFORT COURT, EGG FARM LANE,
KINGS LANGLEY, HERTS WD4 6LR
TEL +44 (0) 1823 206000
FAX +44 (0) 1823 206000