




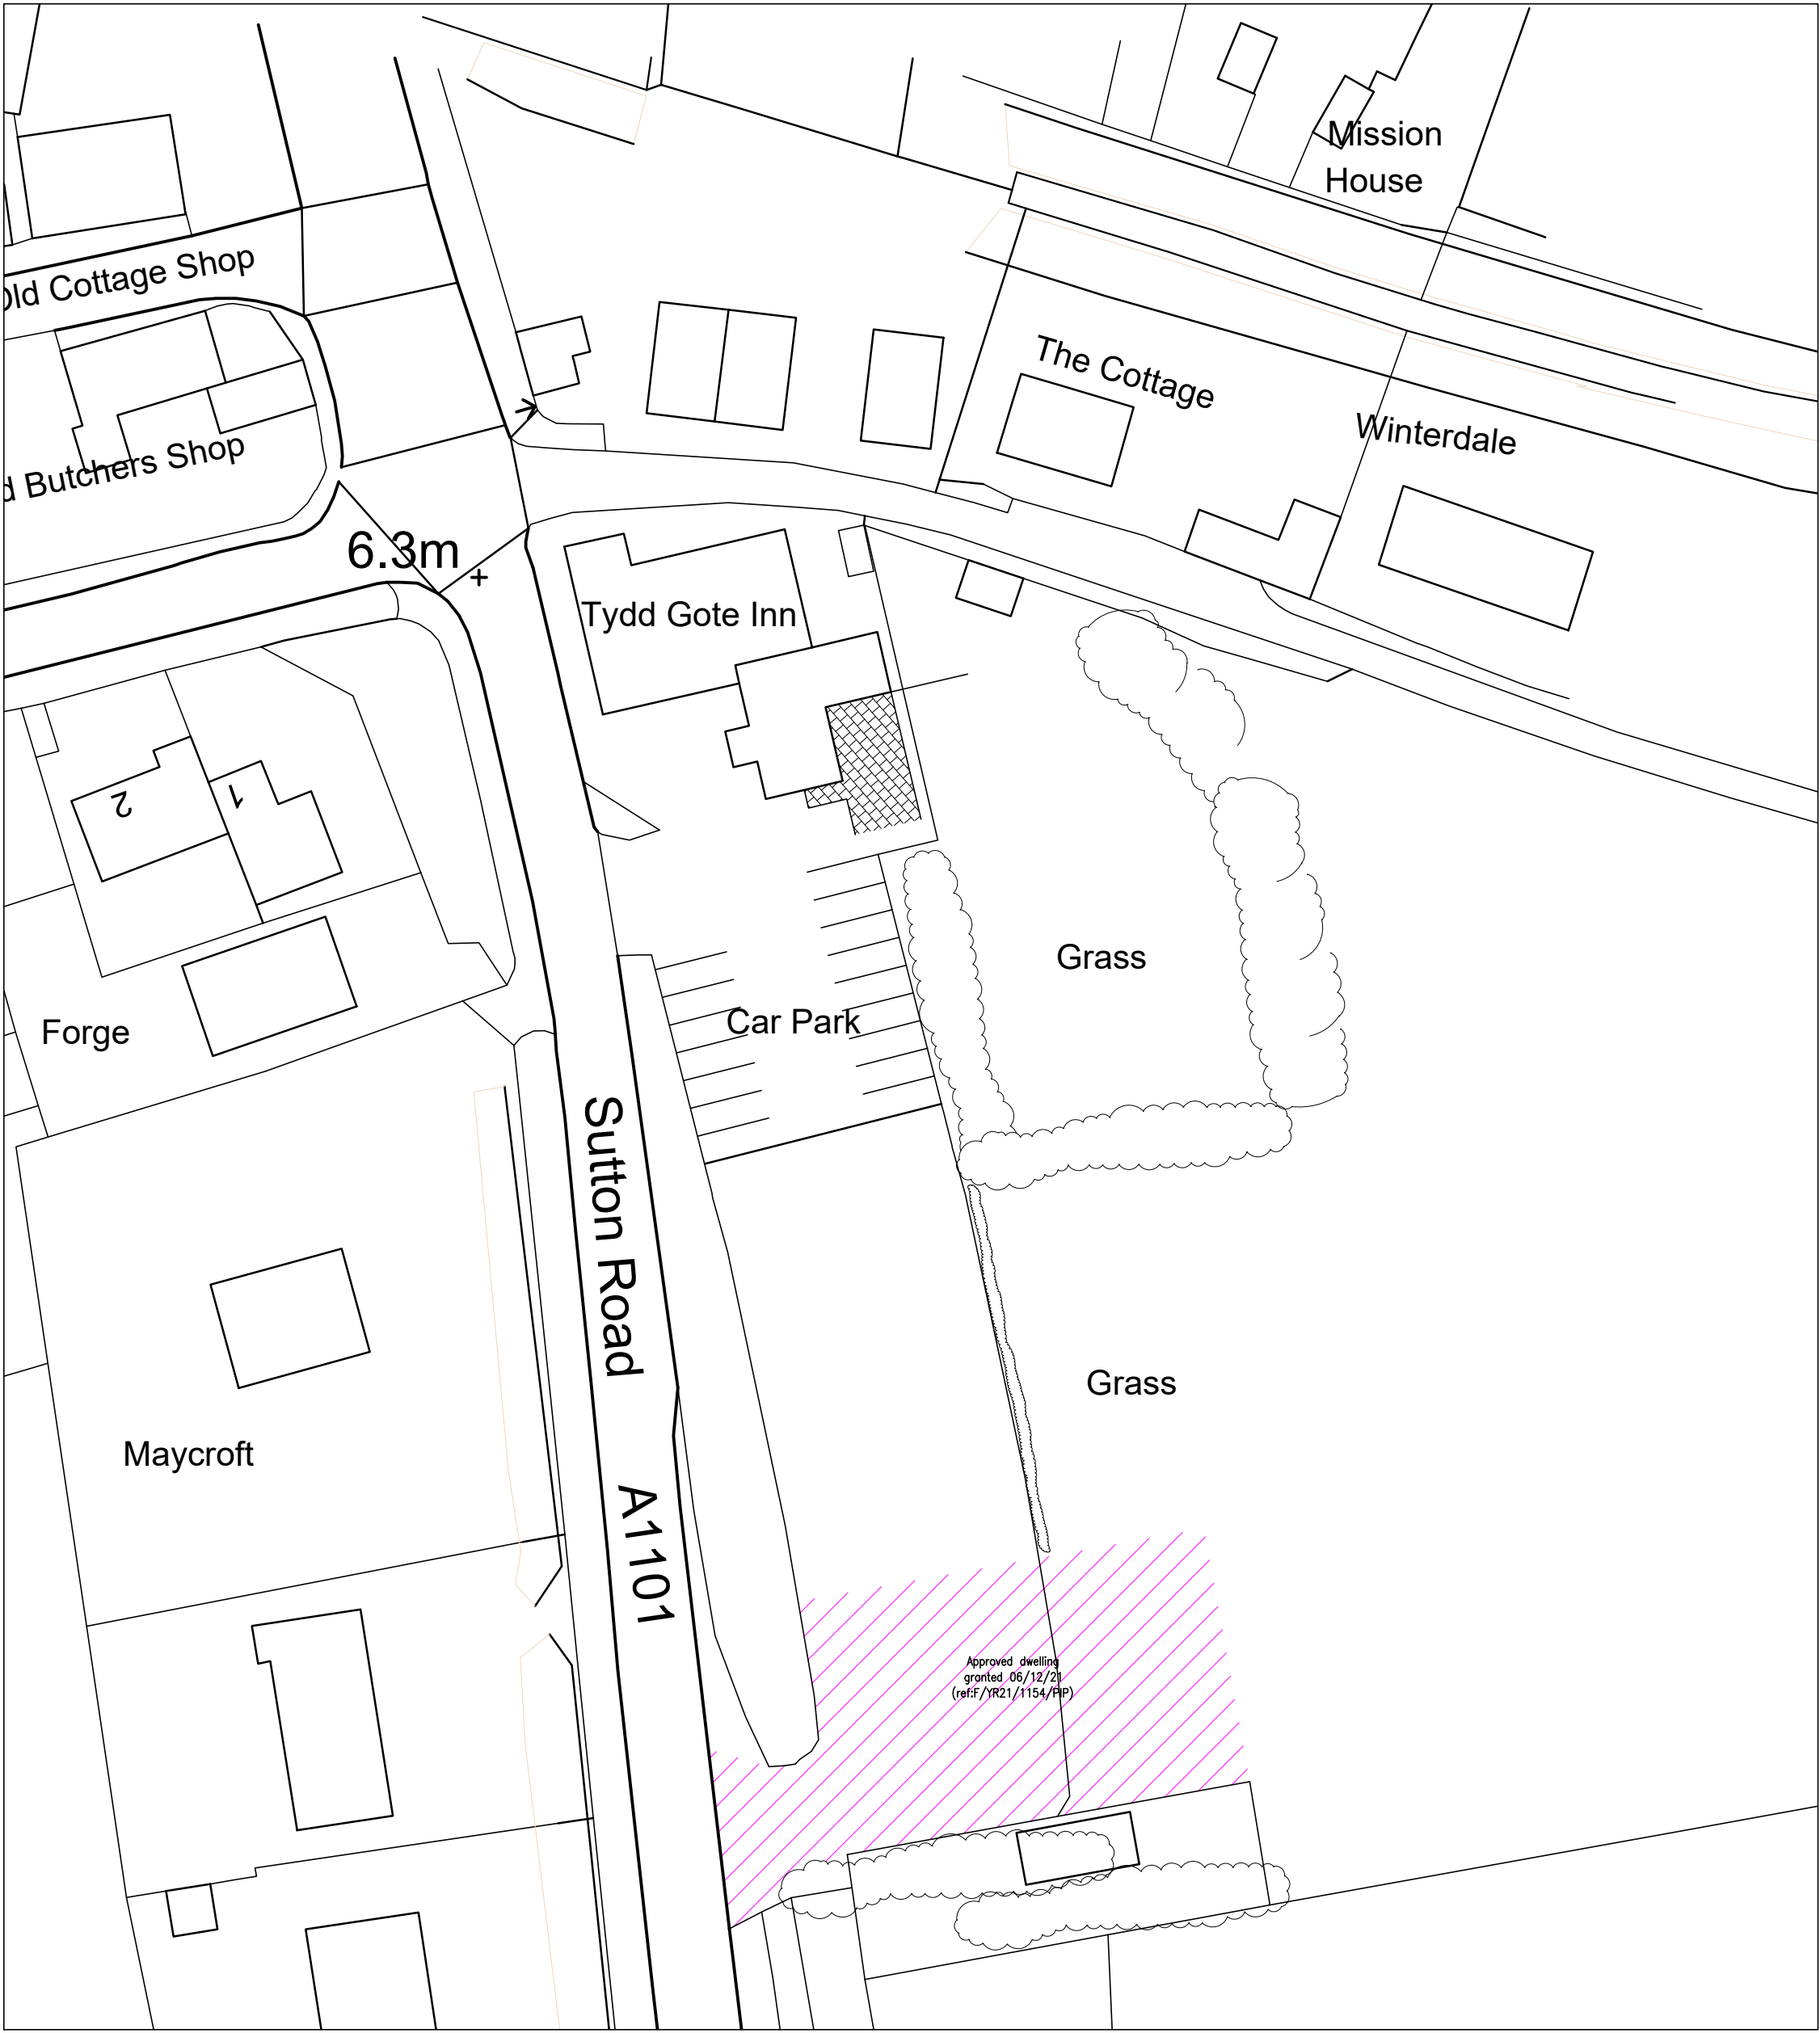


Existing Site Plan 1:500

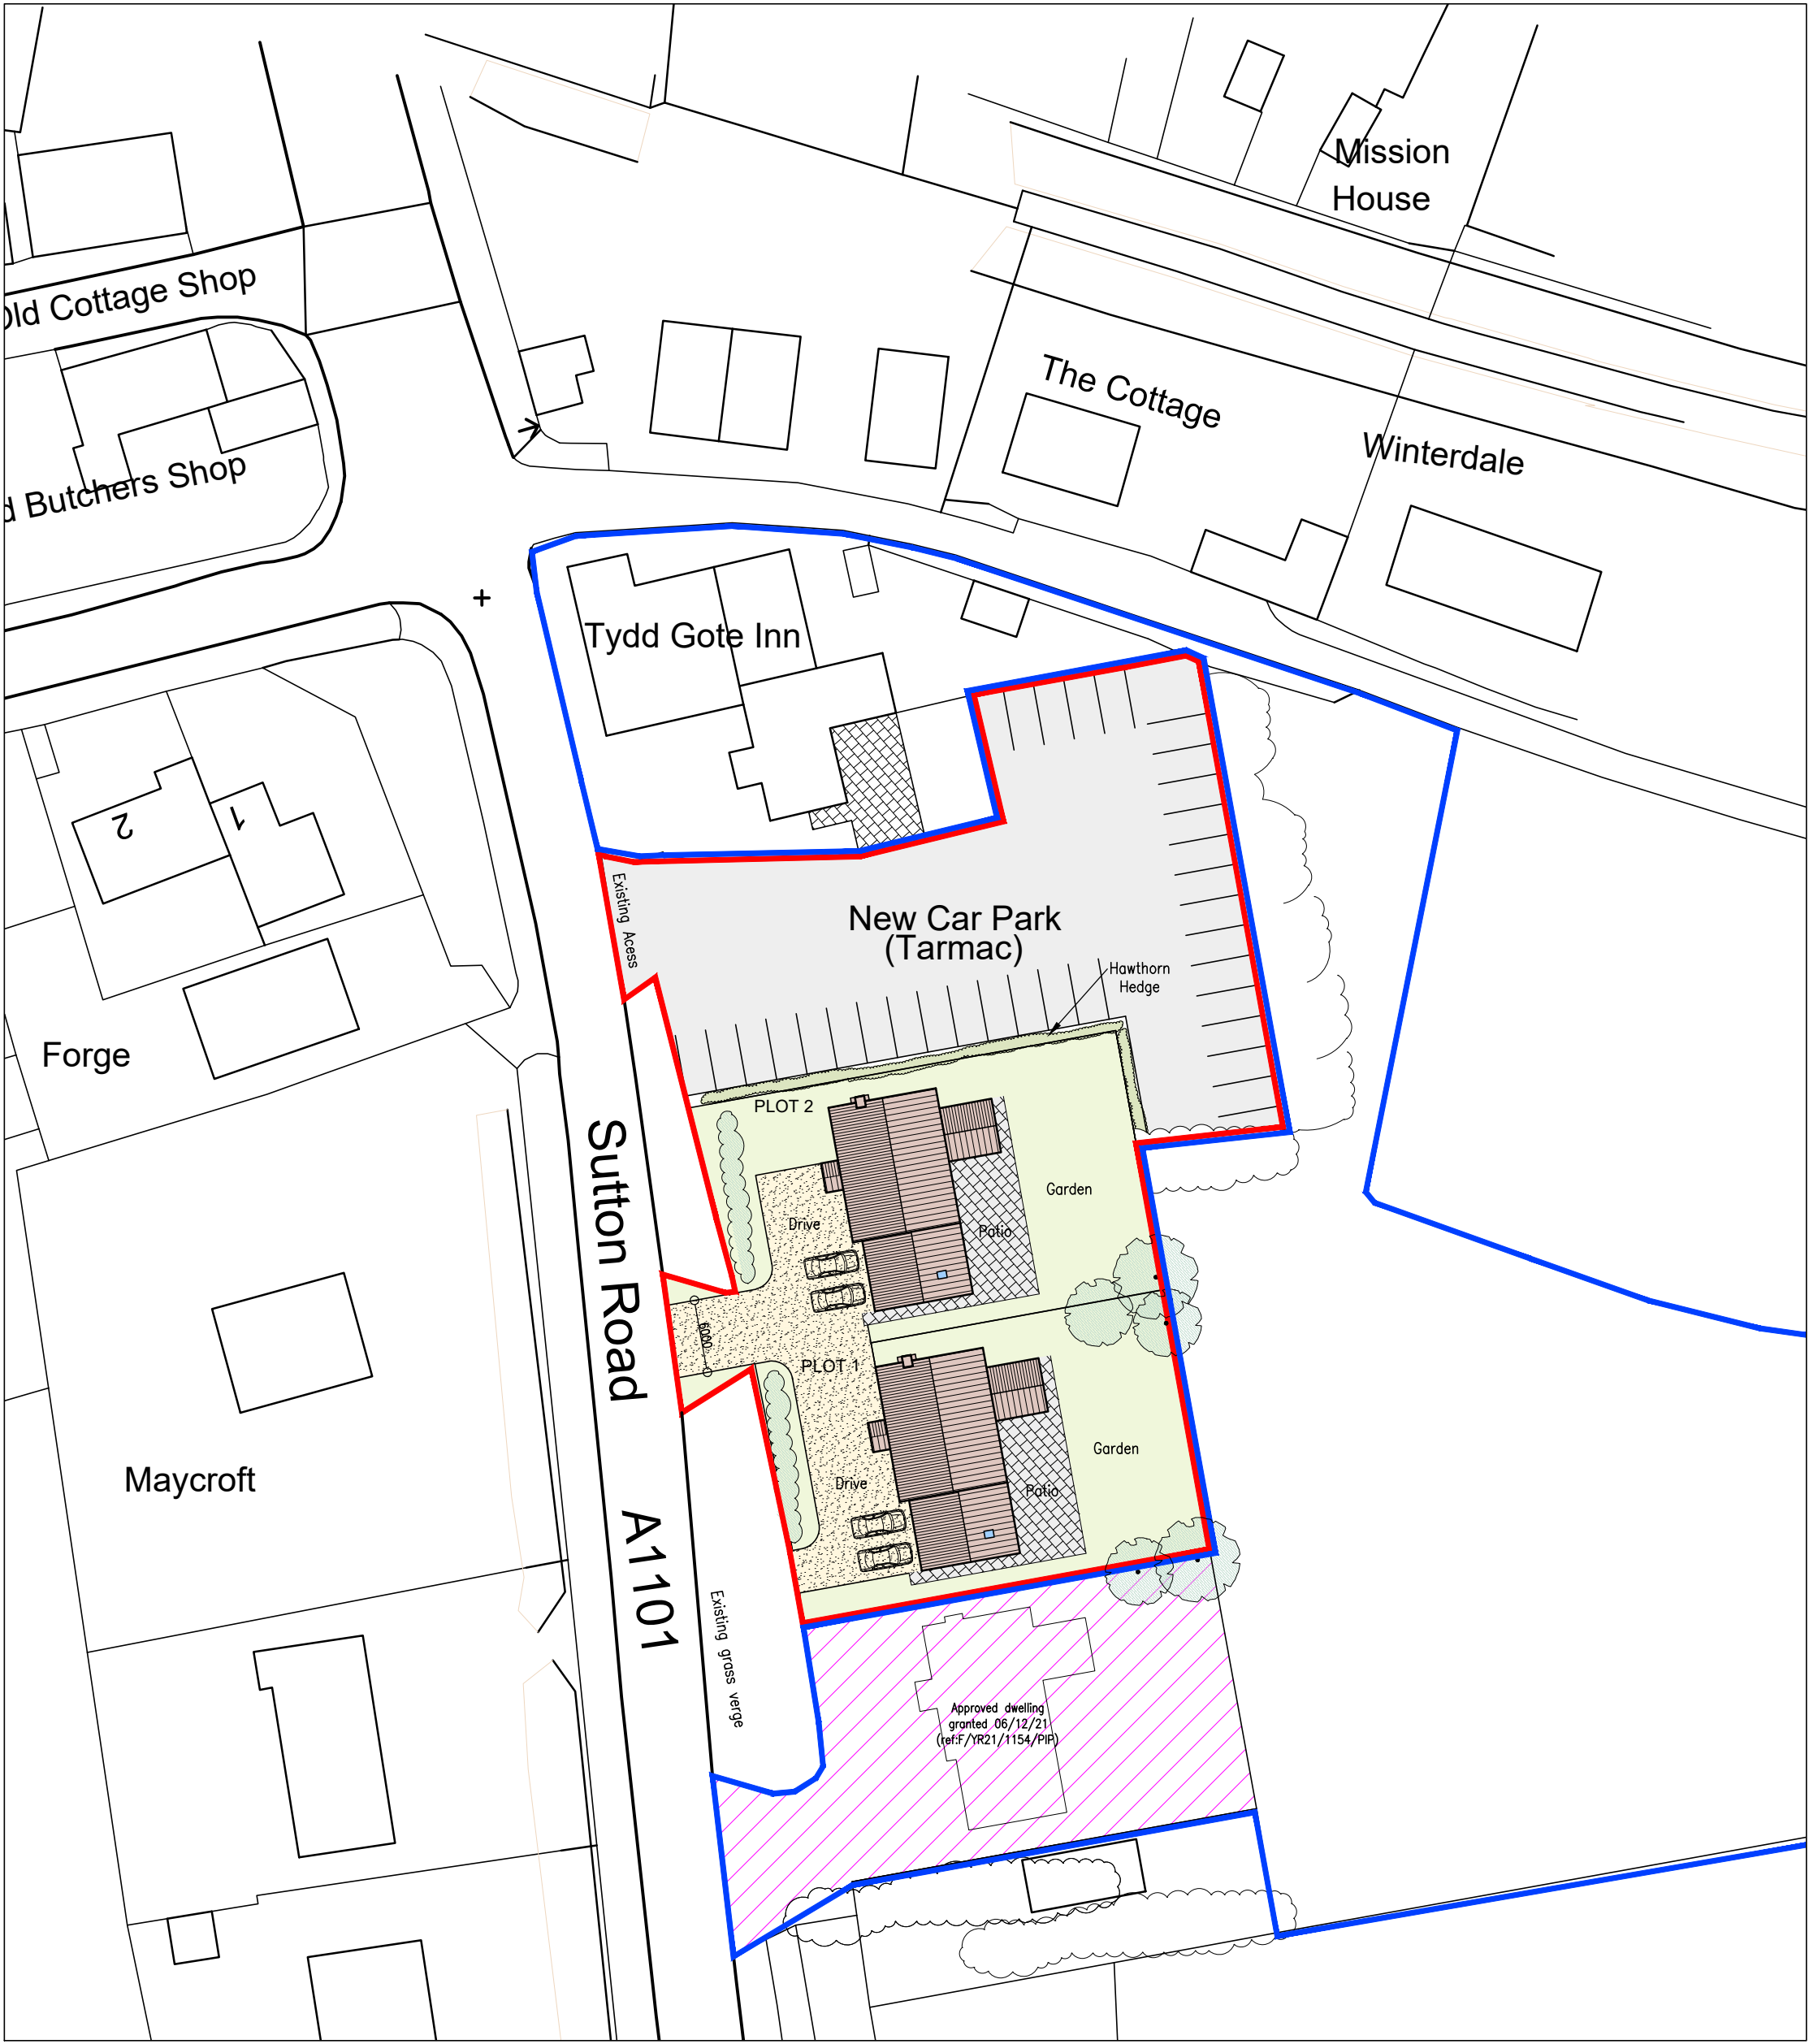

Proposed Site Plan 1:500

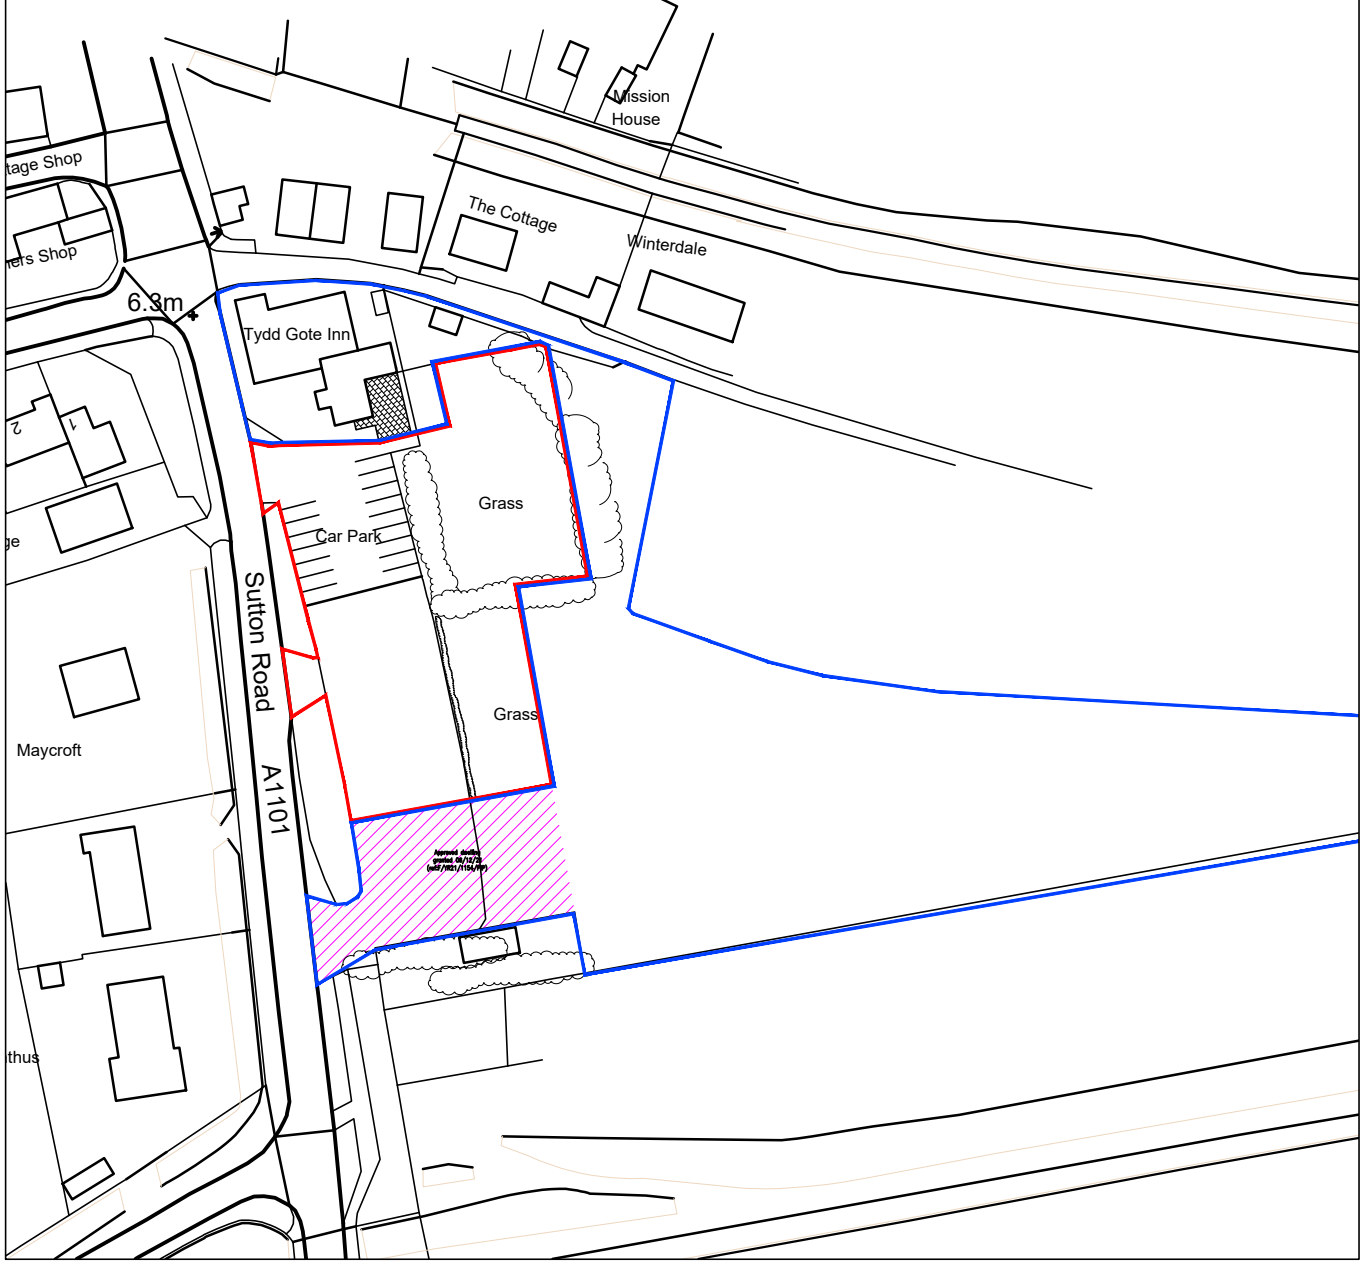

Location Plan 1:1250

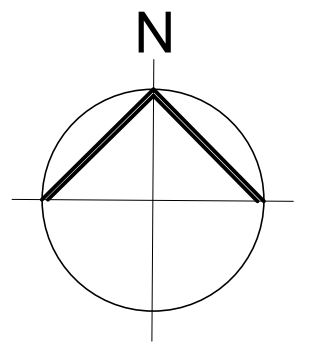

A -
REVISIONS



PETER HUMPHREY ASSOCIATES

ADDRESS: 2 CHAPEL ROAD, WISBECH, CAMBS, PE13 1RG.

TELEPHONE: 01945 466966

E-MAIL: info@peterhumphrey.co.uk

WEB: www.peterhumphrey.co.uk

CLIENT

JAYESH KARAVADARA

PROJECT
PROPOSED DWELLING/PLOT X 2 AND NEW CAR PARK AREA

SITE

LAND SOUTH OF TYDD GOTE INN

SUTTON ROAD A1101

TYDD GOTE

WISBECH

PE13 5QD

DRAWING

PROPOSED DRAWING

JOB NO.

6410/SK01

PAPER SIZE

A1

DATE

AUG 2022


Notes:

This drawing is the permission of Peter Humphrey Associates Ltd. and may not be reissued, loaned or copied in whole or part without written consent.

All dimensions shown on the drawing are in millimeters unless stated otherwise. If the drawing is received electronically (PDF) it is the recipient's responsibility to ensure it is printed to the correct paper size. All dimensions to be checked on site prior to commencing work and any discrepancies to be highlighted immediately.

The Construction (Design and Management) Regulations 2015:

Peter Humphrey Associates' form of appointment with the client confirms whether the agent is appointed as 'Designer' or 'Principal Designer' under these regulations. Nevertheless, the design phase has been carried out with due consideration for the safety during construction, occupation and maintenance of the finished project. No extraordinary hazards or risks were identified outside of the routine construction operations that would not already been apparent to a competent contractor.

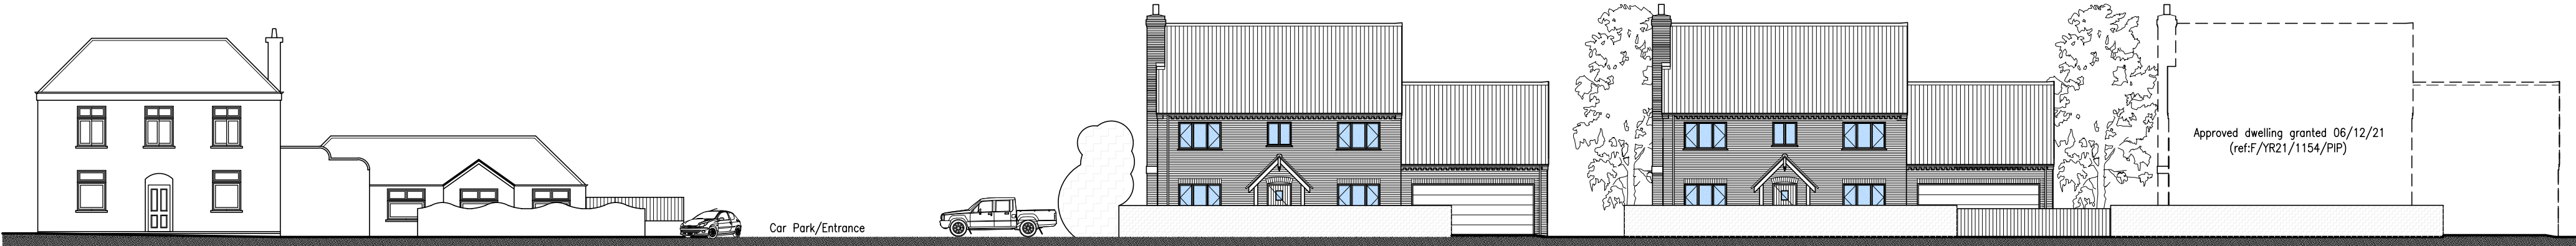

Proposed Street Scene 1:200

