

PROPOSED EAST ELEVATION

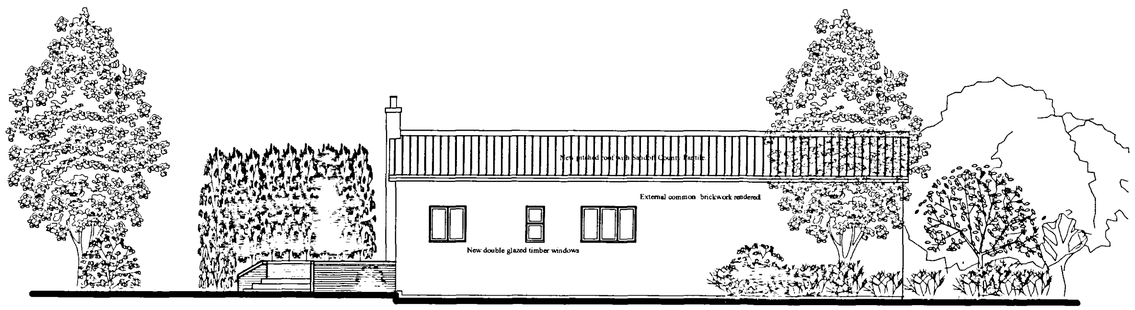

PROPOSED WEST ELEVATION

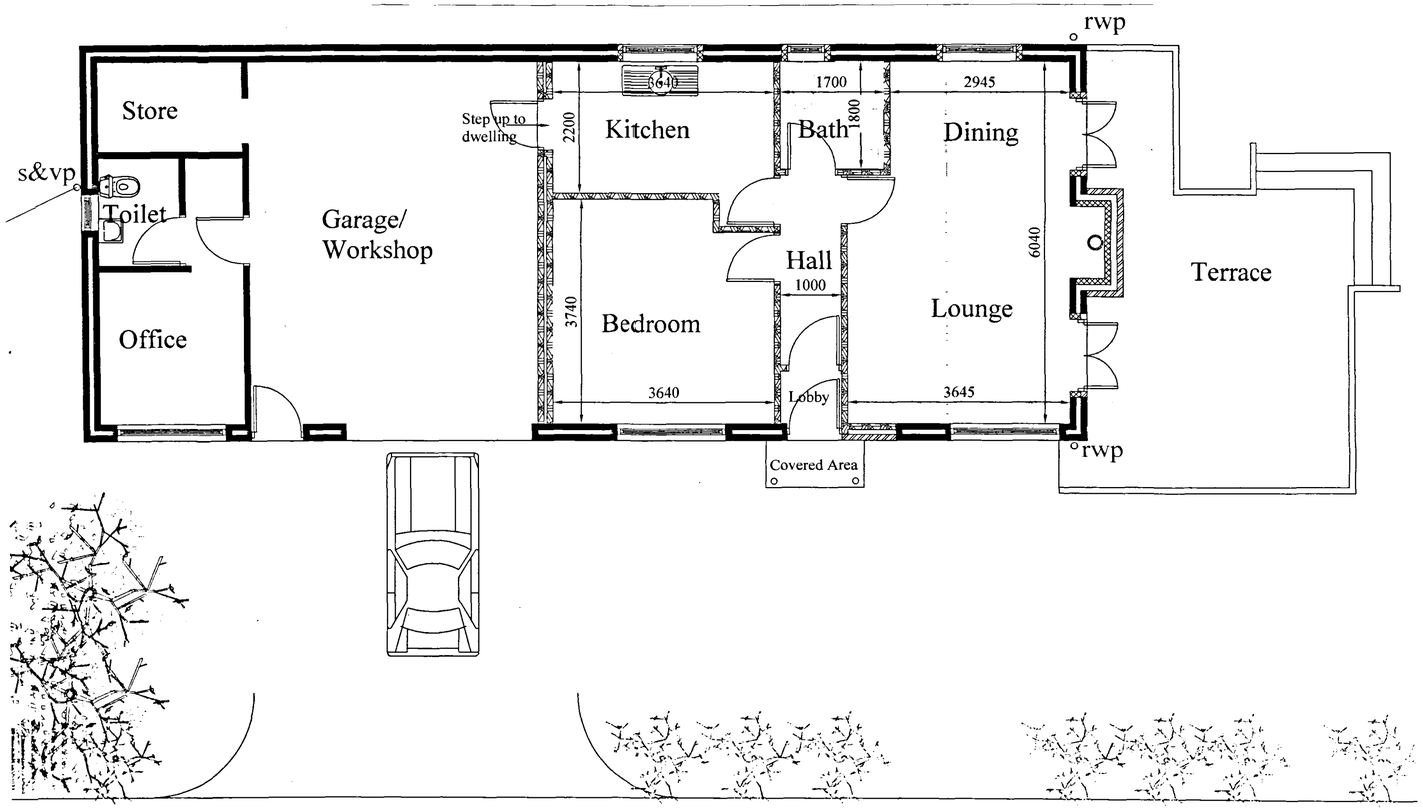

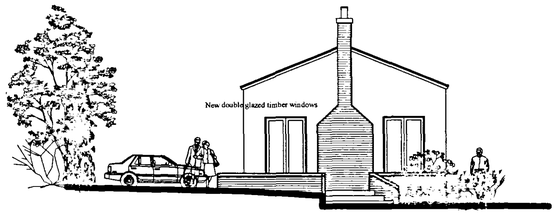

PROPOSED NORTH ELEVATION

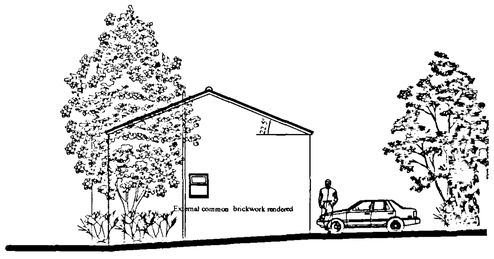

PROPOSED SOUTH ELEVATION

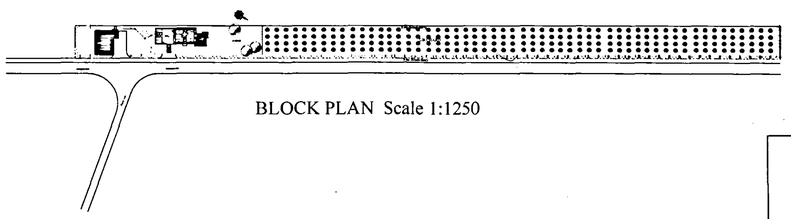

BLOCK PLAN Scale 1:1250

SHDC
Planning & Development
- 7 JUL 2004
Ref: 0932/04

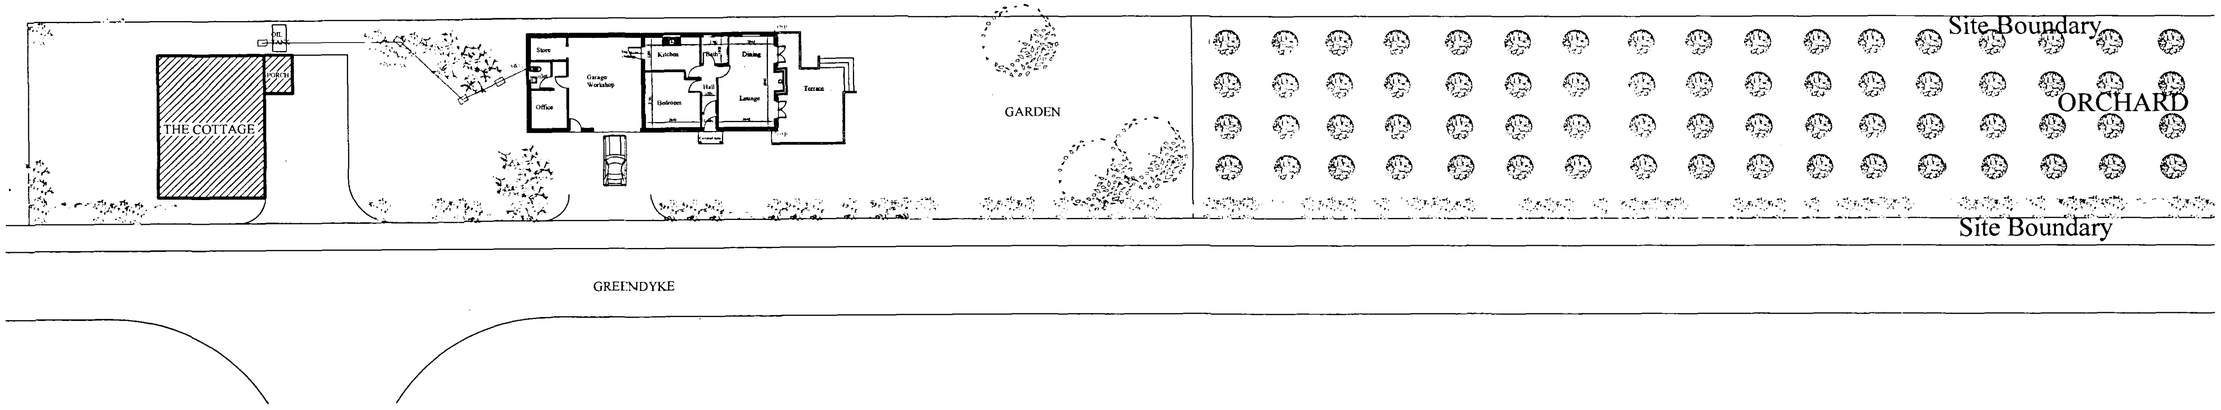

JOHN D LYNCH
partnership
CHARTERED ARCHITECTS

Client:-Hansens
Mr & Mrs Symes

Project:-
Conversion of workshop / Garage to Dwelling

Pland
Proposed Plans &Elevations

Date :	*Drawn*
May 2004	**JDL**
Job No. **1604**	*Drawing No.* **AD/1(Rev)**
Scale. **1:100, 1:200, & 1:2500**	*Revision No.* ***A***