

EXISTING EAST ELEVATION

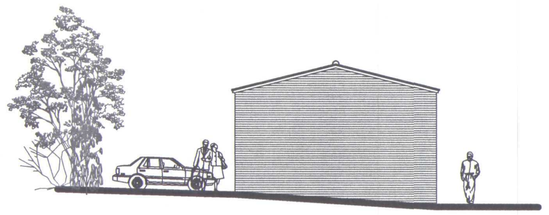

EXISTING NORTH ELEVATION

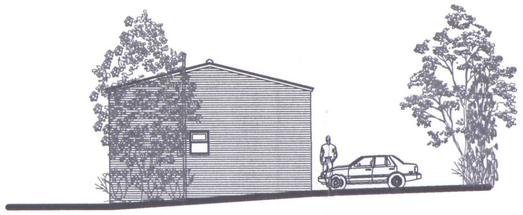

EXISTING SOUTH ELEVATION

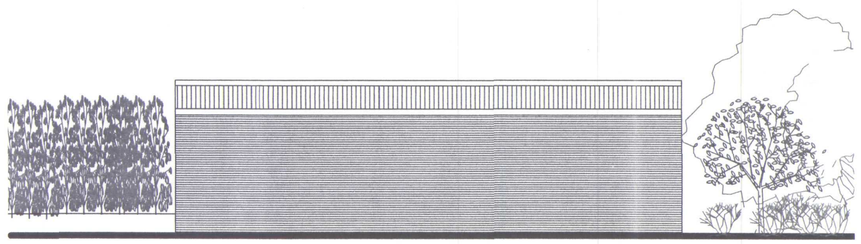

EXISTING WEST ELEVATION

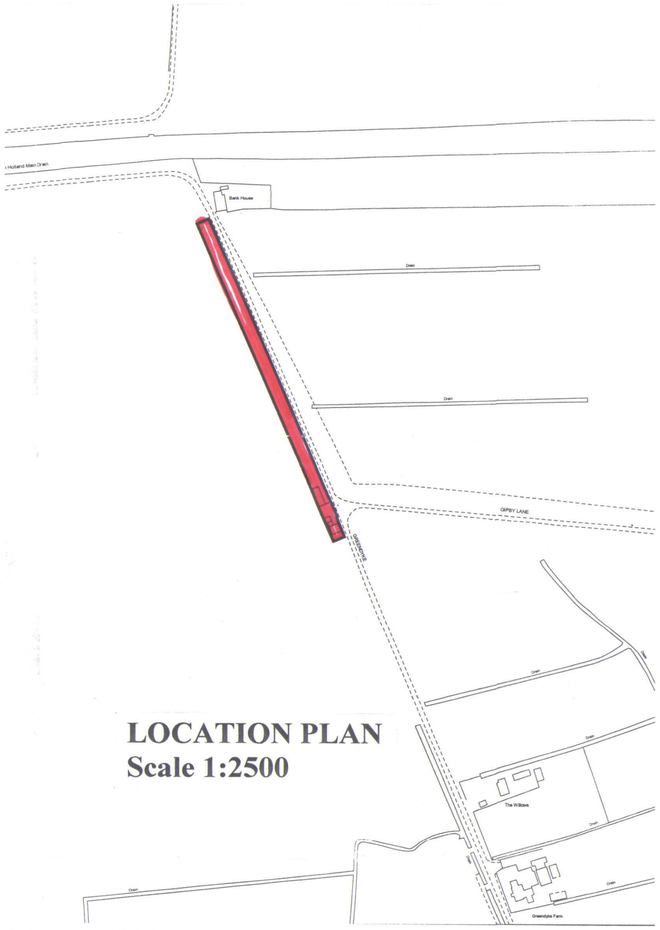

LOCATION PLAN
Scale 1:2500

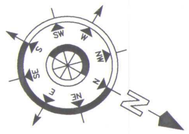

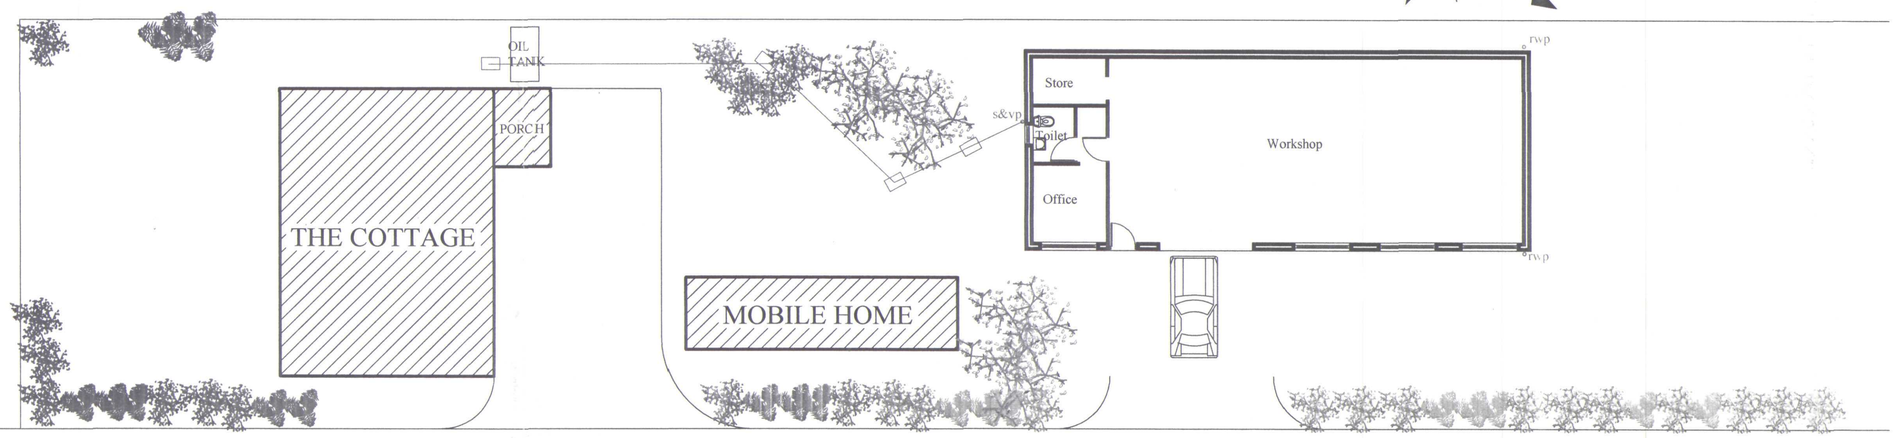

SHDC
Planning & Development
- 7 JUL 2004
Ref: 0937/04

JOHN D LYNCH
partnership
CHARTERED ARCHITECTS

Client:-Hansens
Mr & Mrs Syms

Project:-
Conversion of Workshop/ Garage to a Dwelling

Pland
Plans & Elevations of Existing Dwelling

Date :	*Drawn*
Apr 2004	**JDL**
Job No. **1621**	*Drawing No.* **AL/1**
Scale. **1:100, 1:200, 1:2500**	*Revision No.*