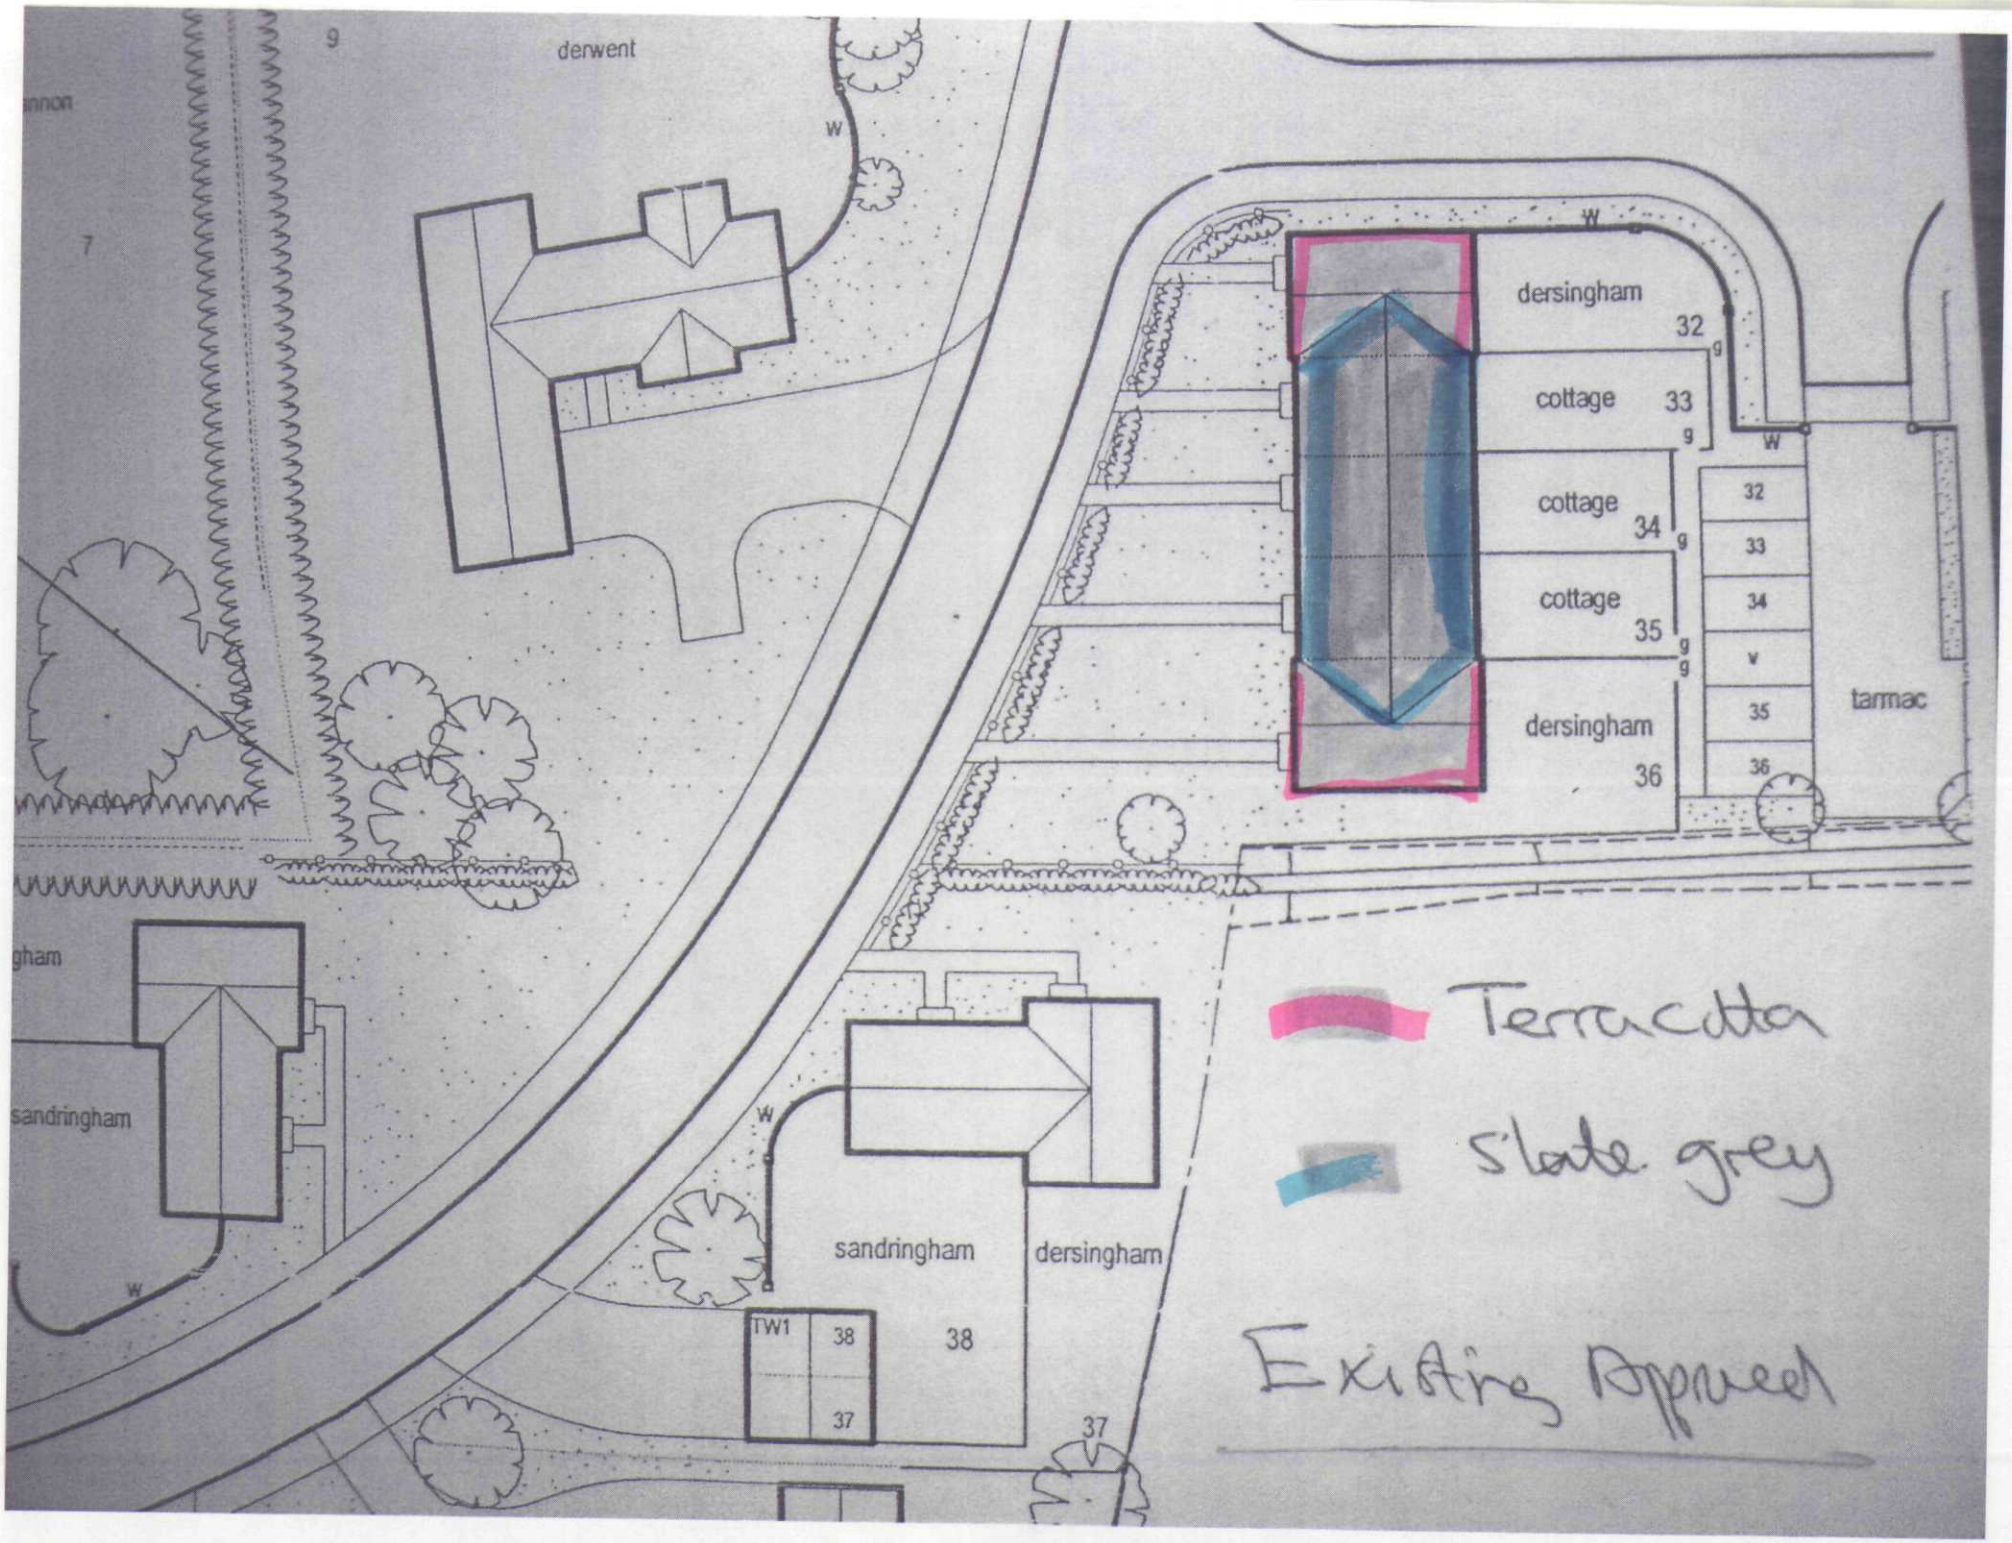

derwent
dersingham
32
cottage
33
cottage
34
cottage
35
dersingham
36
tarmac
sandringham
dersingham
38
37
TW1
Terracotta
Slate grey
Existing Approved