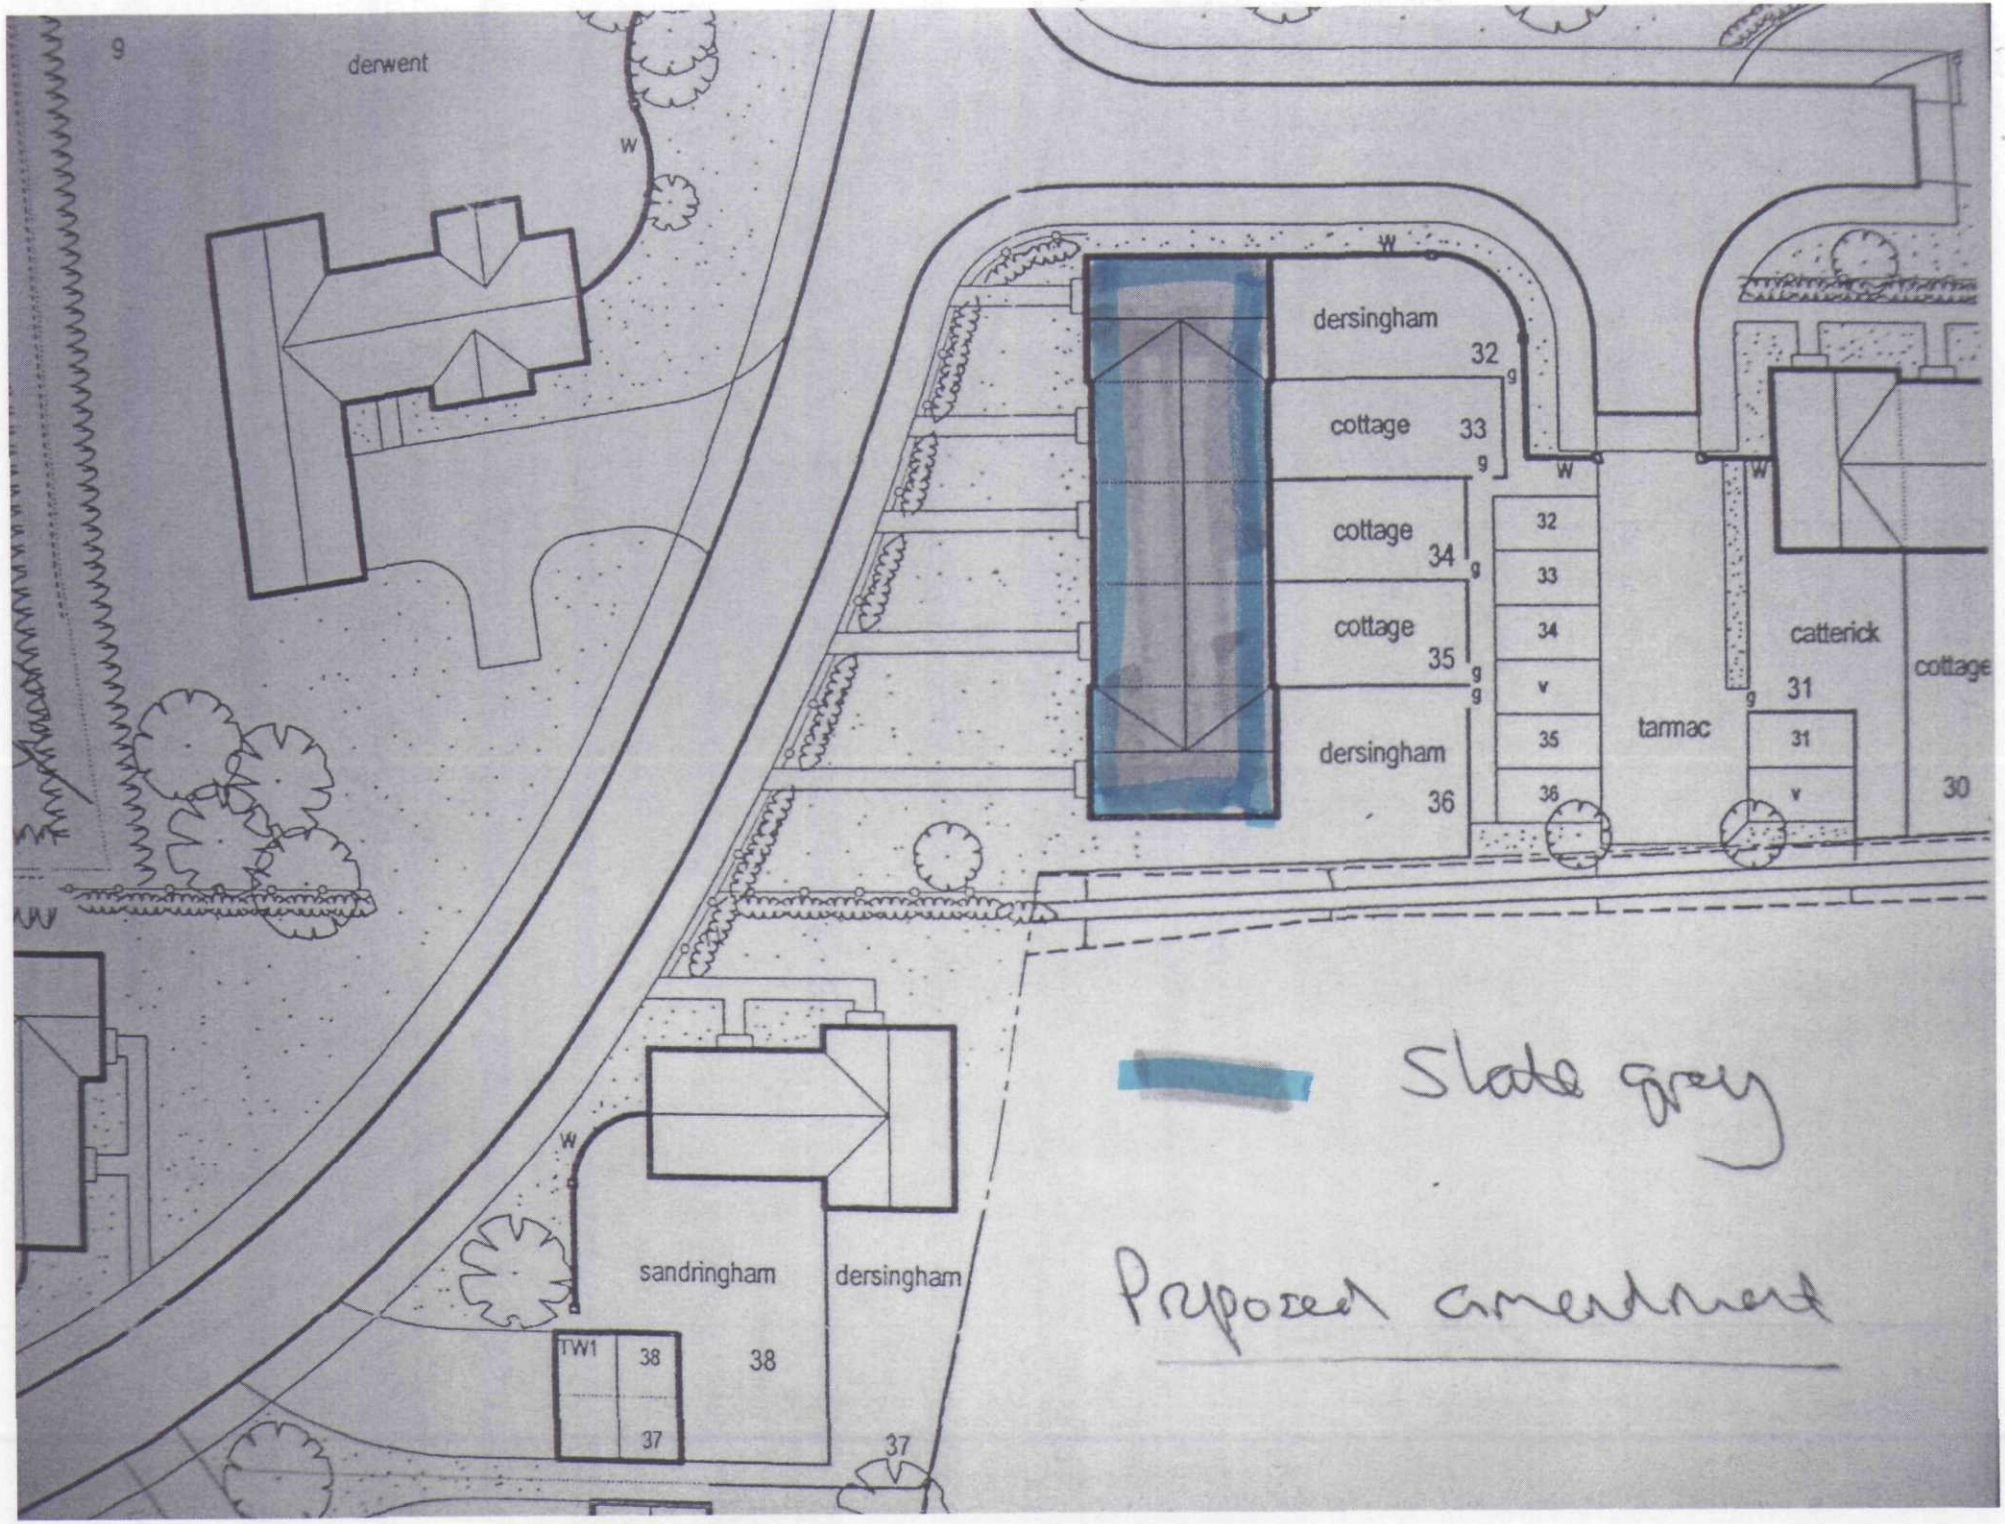

9
derwent
W
dersingham
32
g
cottage
33
g
cottage
34
g
cottage
35
g
g
dersingham
36
W
W
32
33
34
V
35
36
tarmac
catterick
31
g
31
V
cottage
30
Slate grey
Proposed amendment
W
sandringham
dersingham
TW1
38
38
37
37