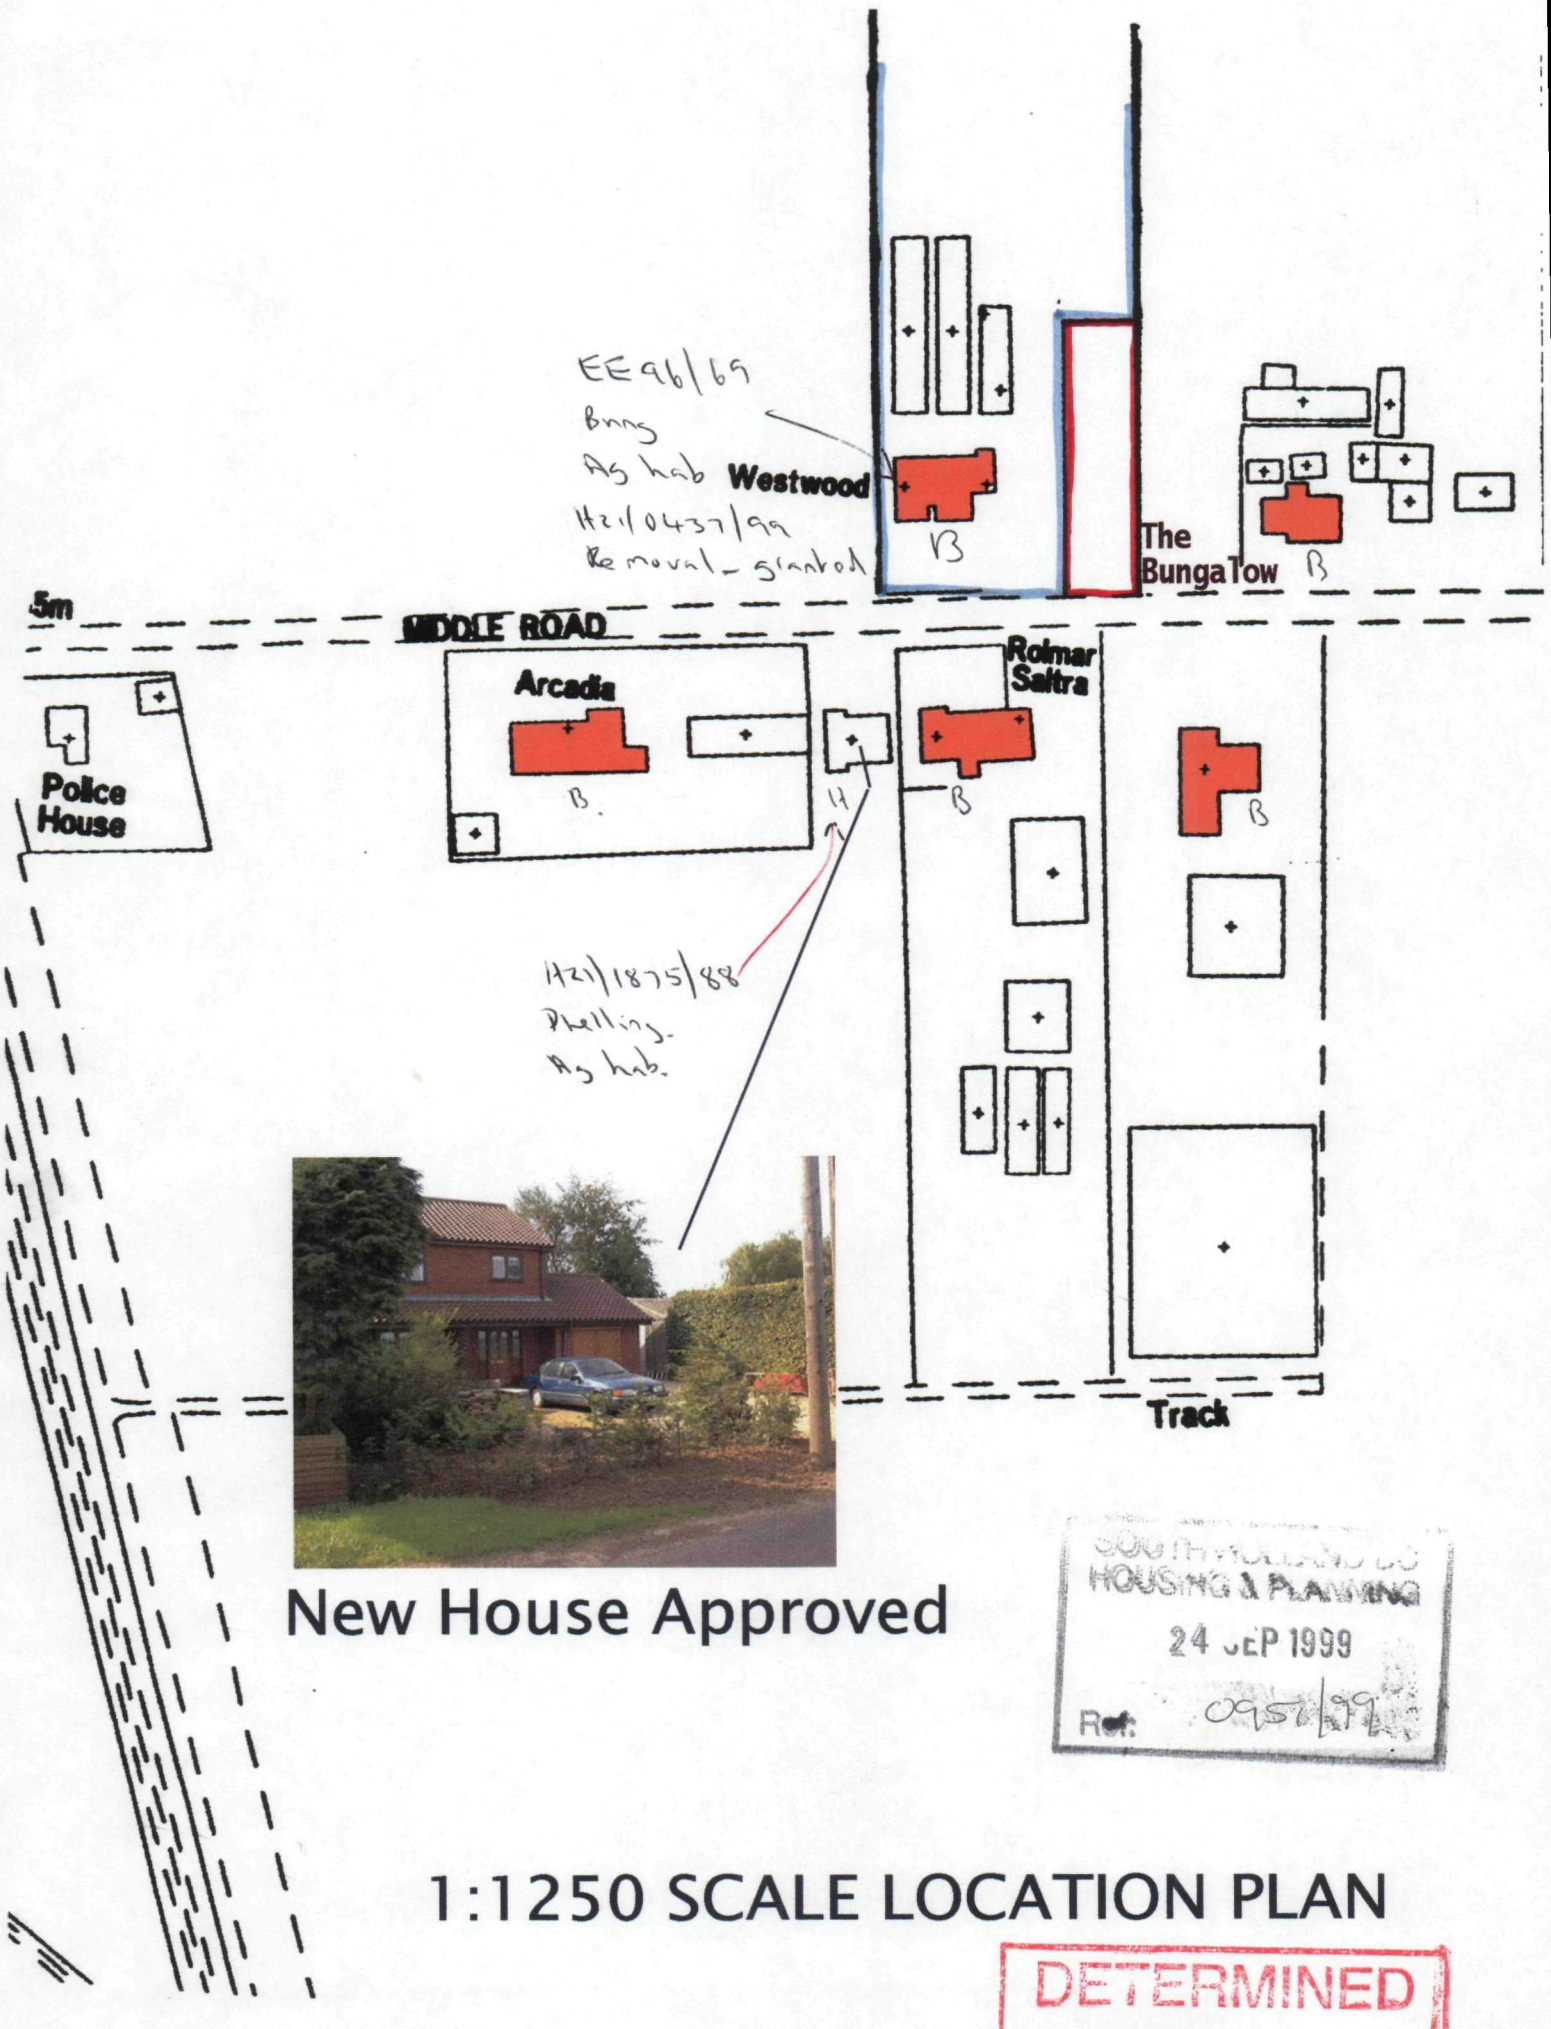


New House Approved

SOUTH HOLLAND DC
HOUSING & PLANNING
24 SEP 1999
Ref: 0956/99

1:1250 SCALE LOCATION PLAN

DETERMINED
PLAN