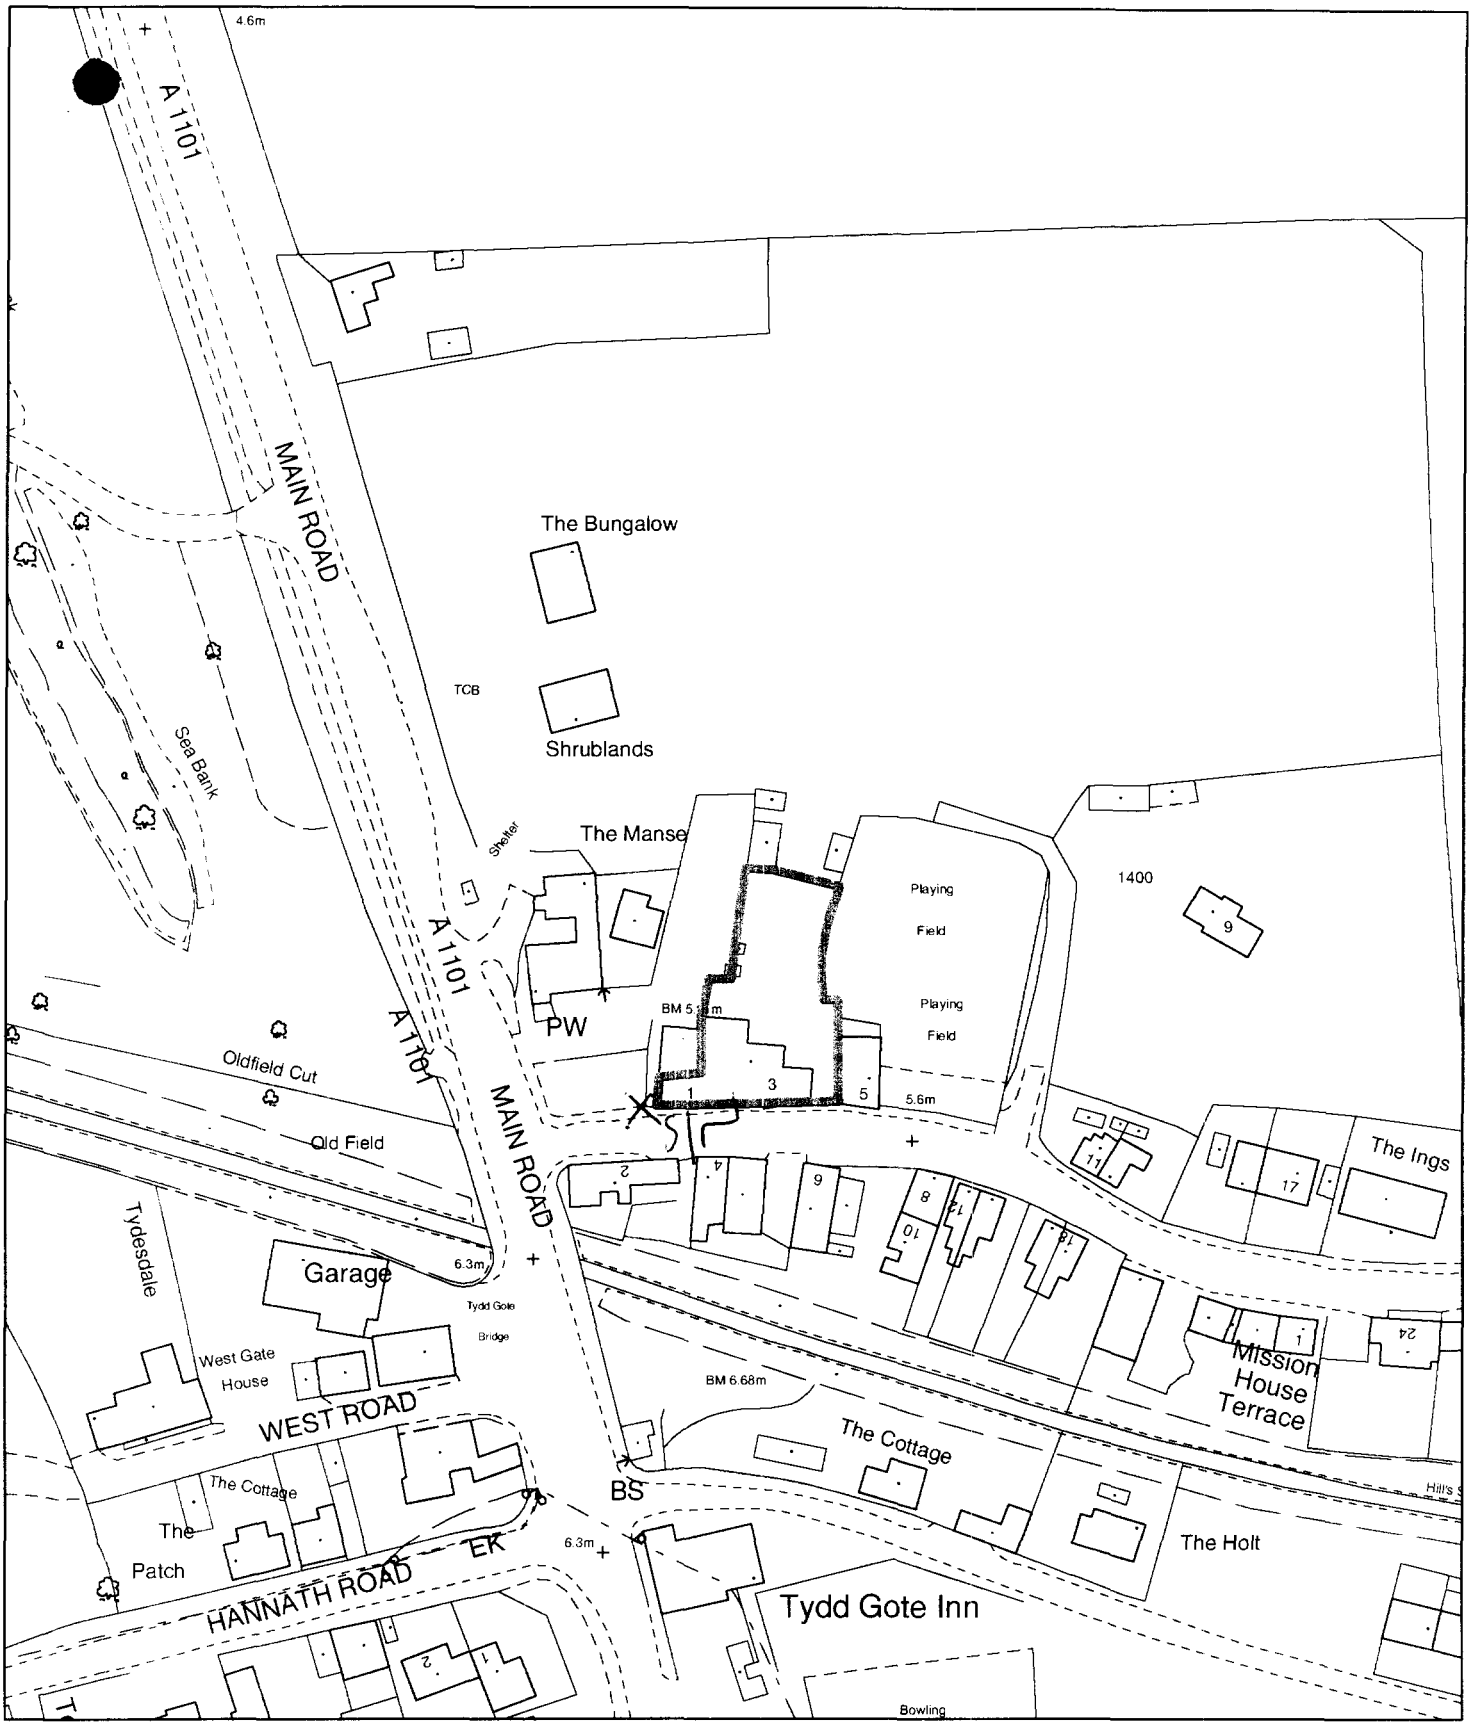


Planning Application Location Plan
Ward Member Notification

H21/0953/02

Scale: 1:1250

Planning and Development

Council Offices, Priory Road, Spalding, Lincolnshire
PE11 2XE

PLEASE DO NOT COPY THIS PLAN
This map is reproduced from Ordnance Survey material with permission of Ordnance Survey on behalf of Her Majesty's Stationery Office (c) Crown copyright. Unauthorised reproduction infringes Crown copyright and may lead to prosecution or civil proceedings. South Holland District Council LA079413 2002

N

TITLE NUMBER


LL97256

N

LINCOLNSHIRE : SOUTH HOLLAND

ORDNANCE SURVEY MAP REFERENCE: TF4617NW | SCALE 1:1250 Enlarged from 1/2500

CROWN COPYRIGHT. Produced by HMLR. Further reproduction in whole or in part is prohibited without the prior written permission of Ordnance Survey. Licence Number GD 272728

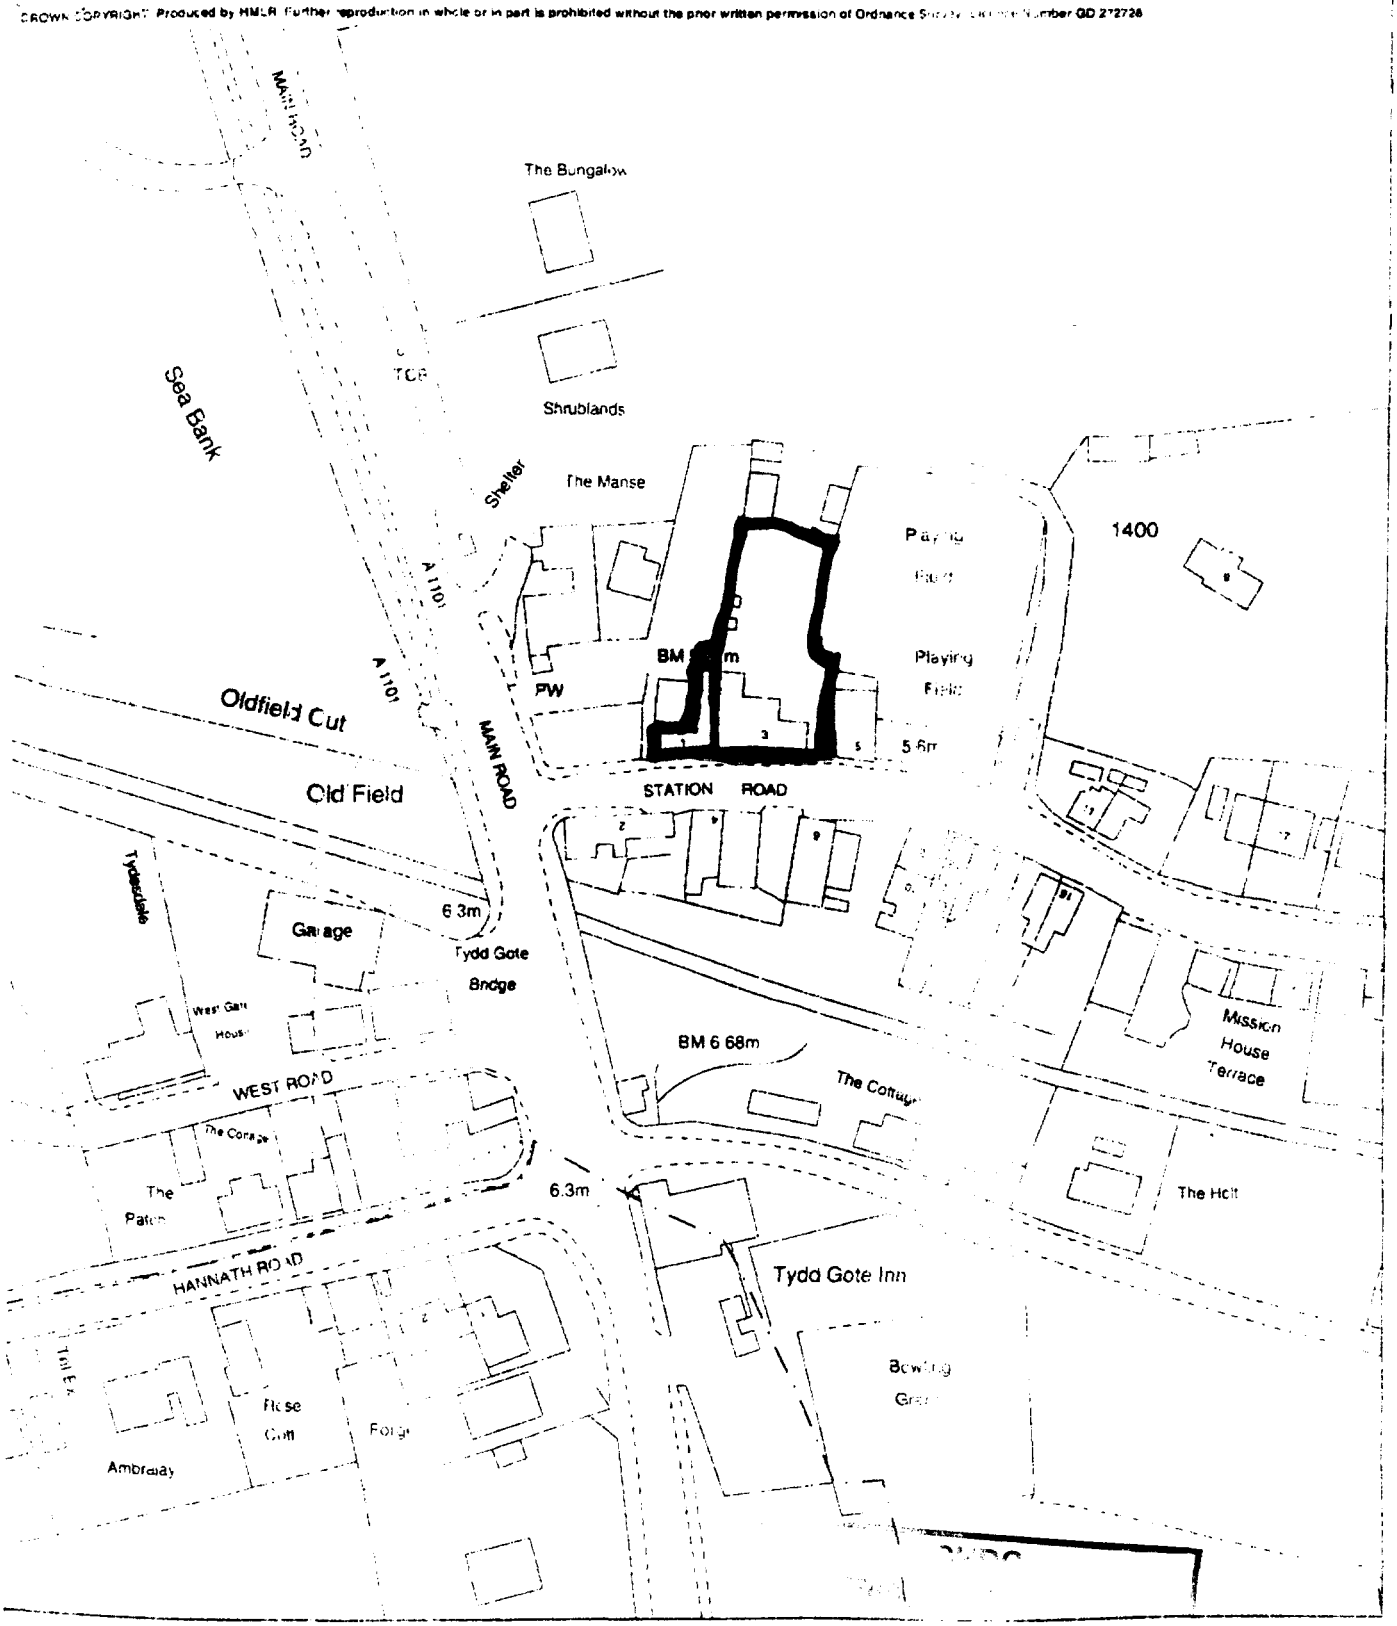

20 AUG 2002

095302

HM LAND REGISTRY NJ 09/2001