

FIRST FLOOR FLOOR PLAN N°s 1, 1A + 3 STATION ROAD

FIRST FLOOR

SCALE 1:200

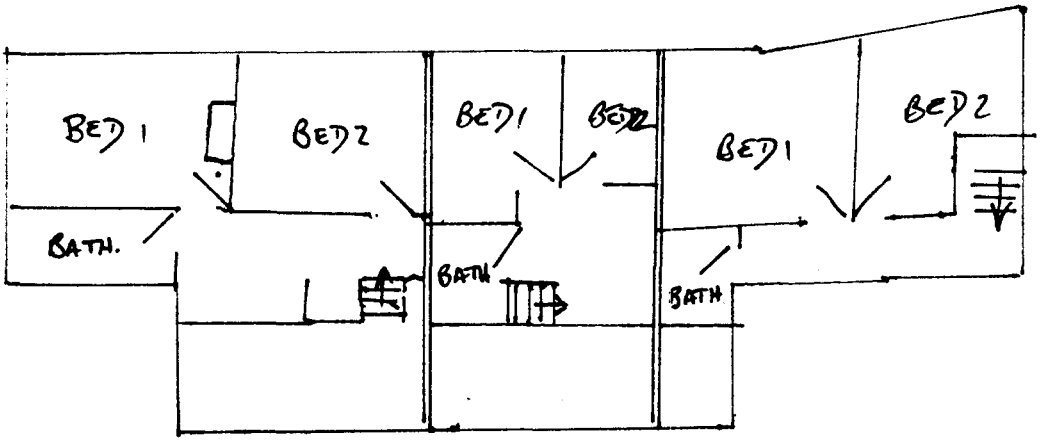


PROPOSED FLOOR PLAN FIRST FLOOR SCALE 1:200

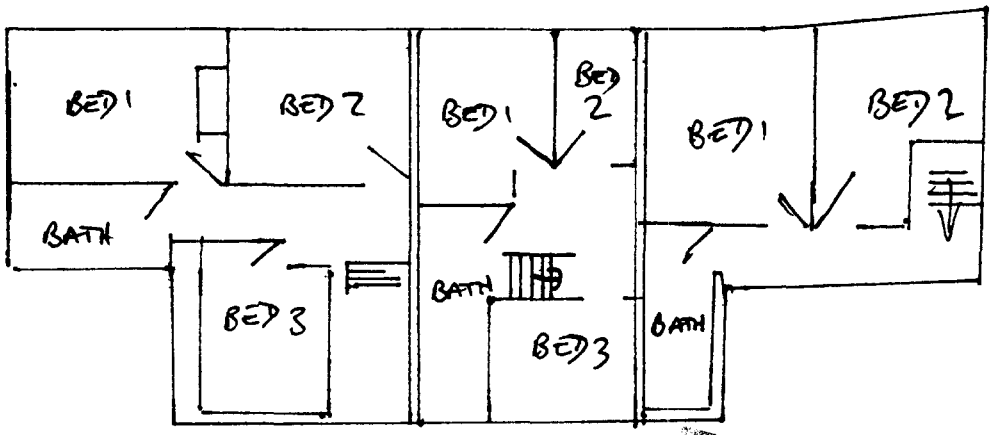


Planning & Dem
20 AUG 2002
095102

REAR ELEVATION N°S. 1, 1A + 3 STATION ROAD TYDD GOTE SCALE 1:100

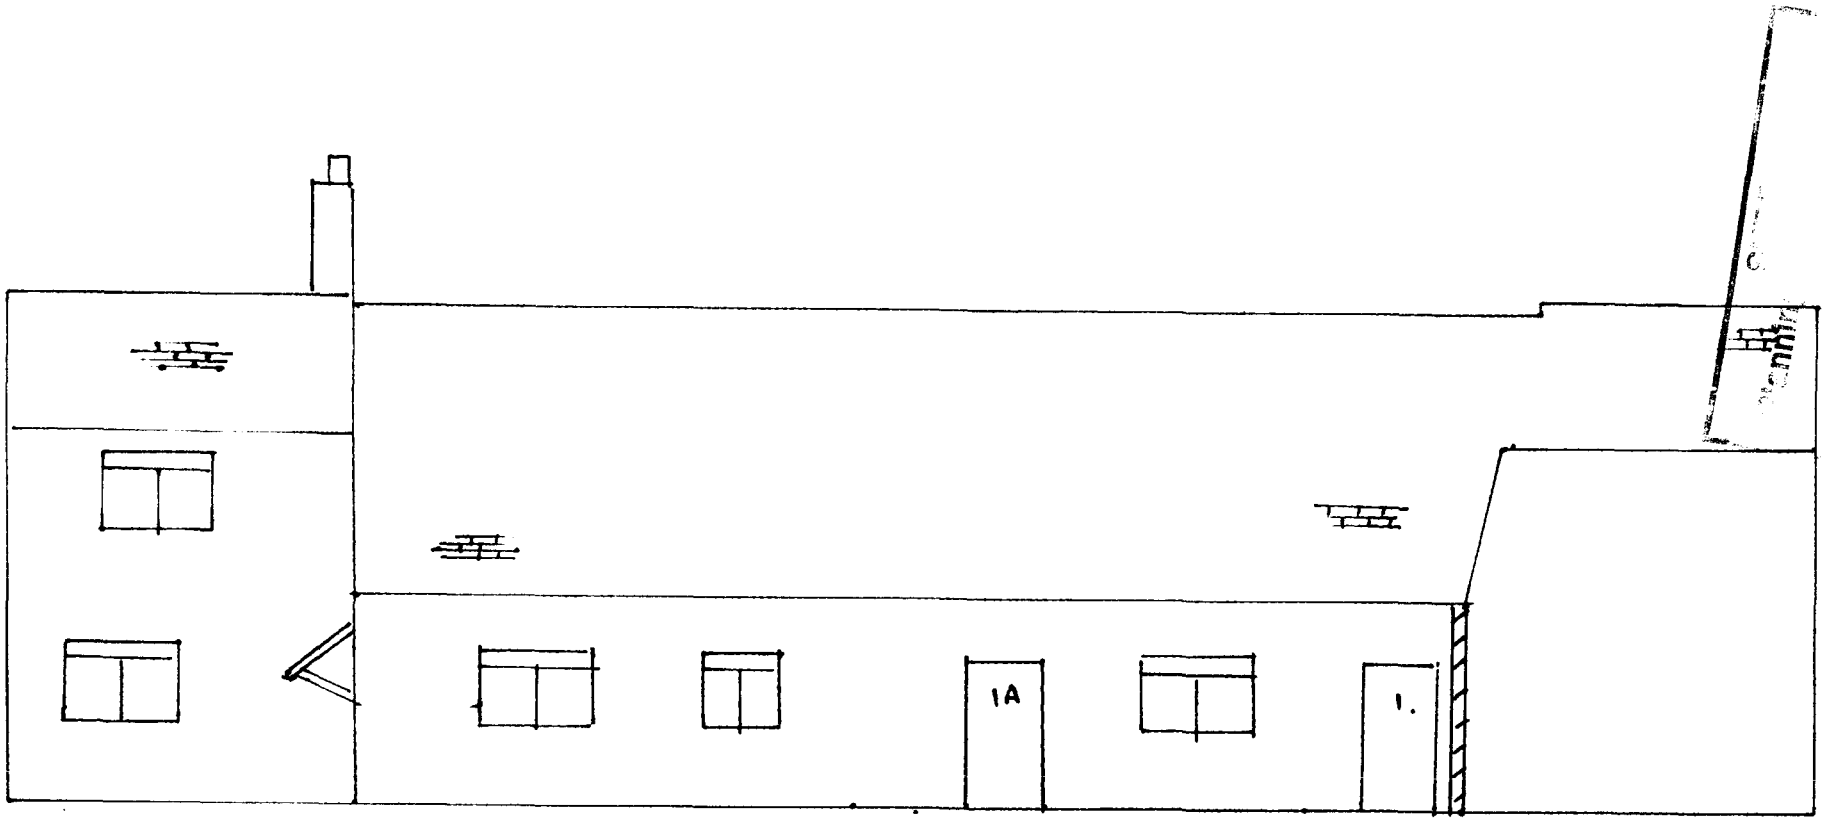

20 AUG
OS1538/02

PROPOSED REAR ELEVATION NOS 1, 1A + 3 STATION ROAD TYDD GOTE SCALE 1:100

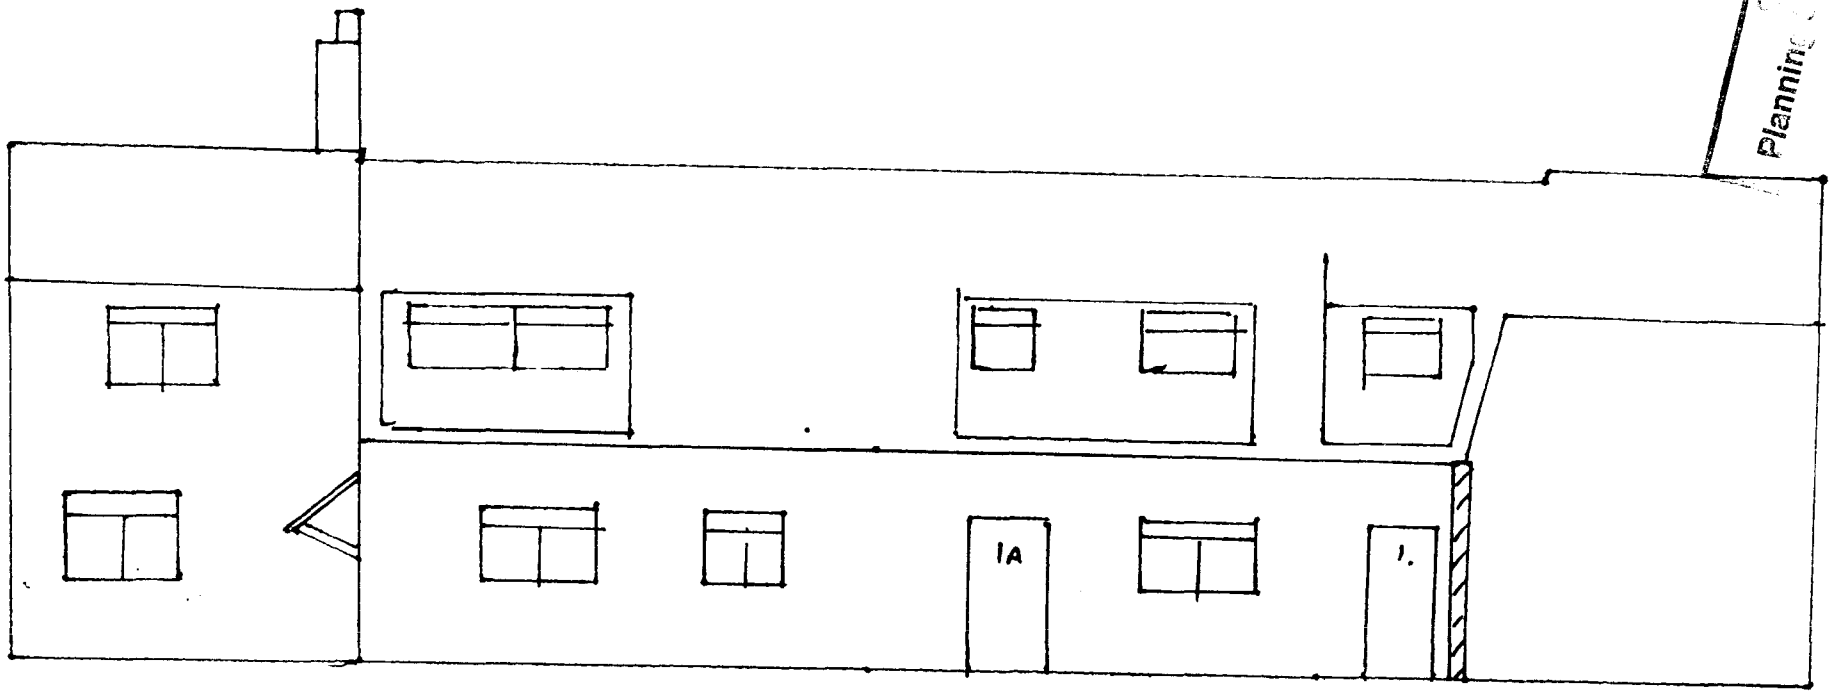



Planning
20 AUG
05531/02

MINERAL FELT FLAT ROOF TO DORMERS. FACE AND CHEEKS CLAD WITH UPVC TOUNGUE AND GROOVE BOARD. WINDOWS IN MATCHING UPVC WITH CLEAR GLASS TO BEDROOMS AND FROSTED TO BATHROOMS.


SIDE ELEVATIONS N's 1, 1A + 3 STATION ROAD TYDD GOTE SCALE 1:100


20 AUG 2002

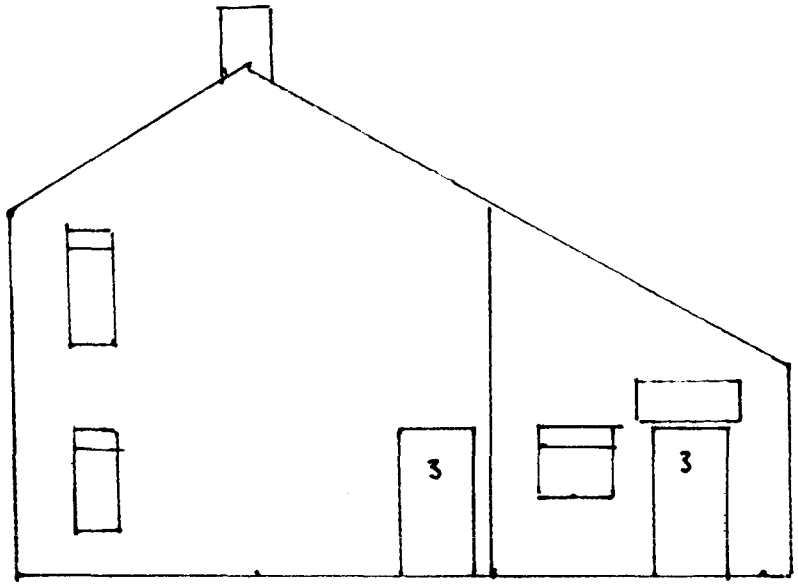

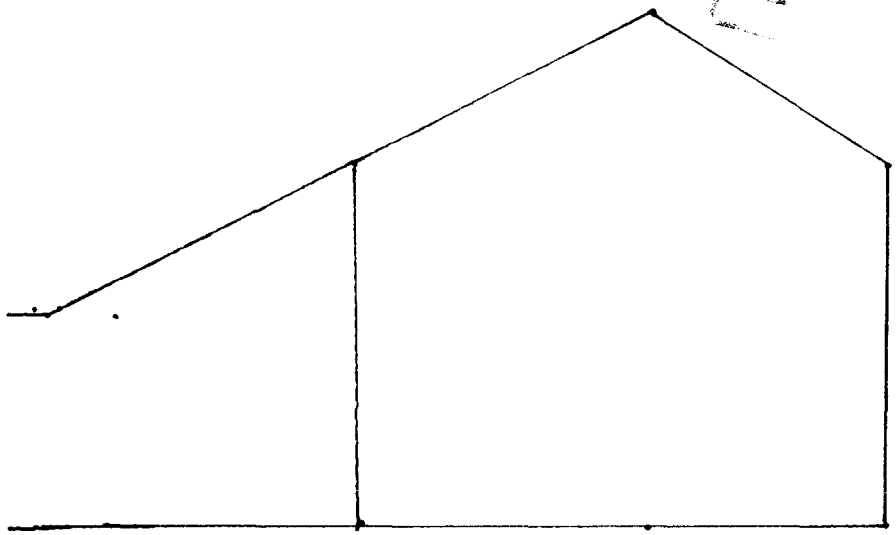

PROPOSED SIDE ELEVATIONS N°'s 1, 1A + 3 STATION ROAD TYDD GOTE SCALE 1:100

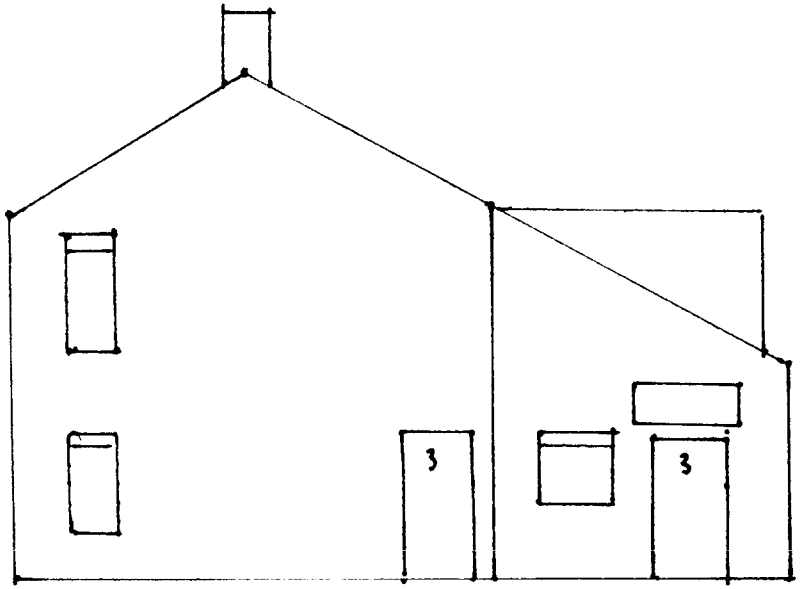

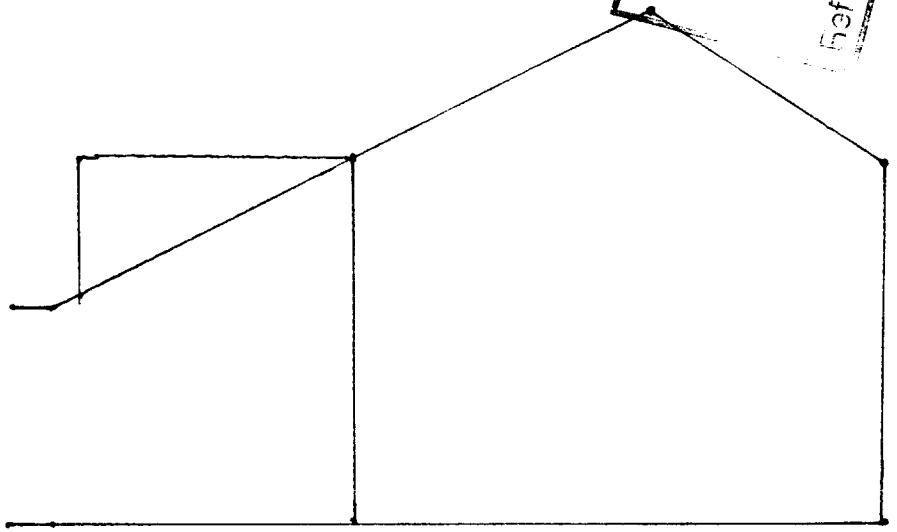

Planni
20 AUG 2002
Ref