

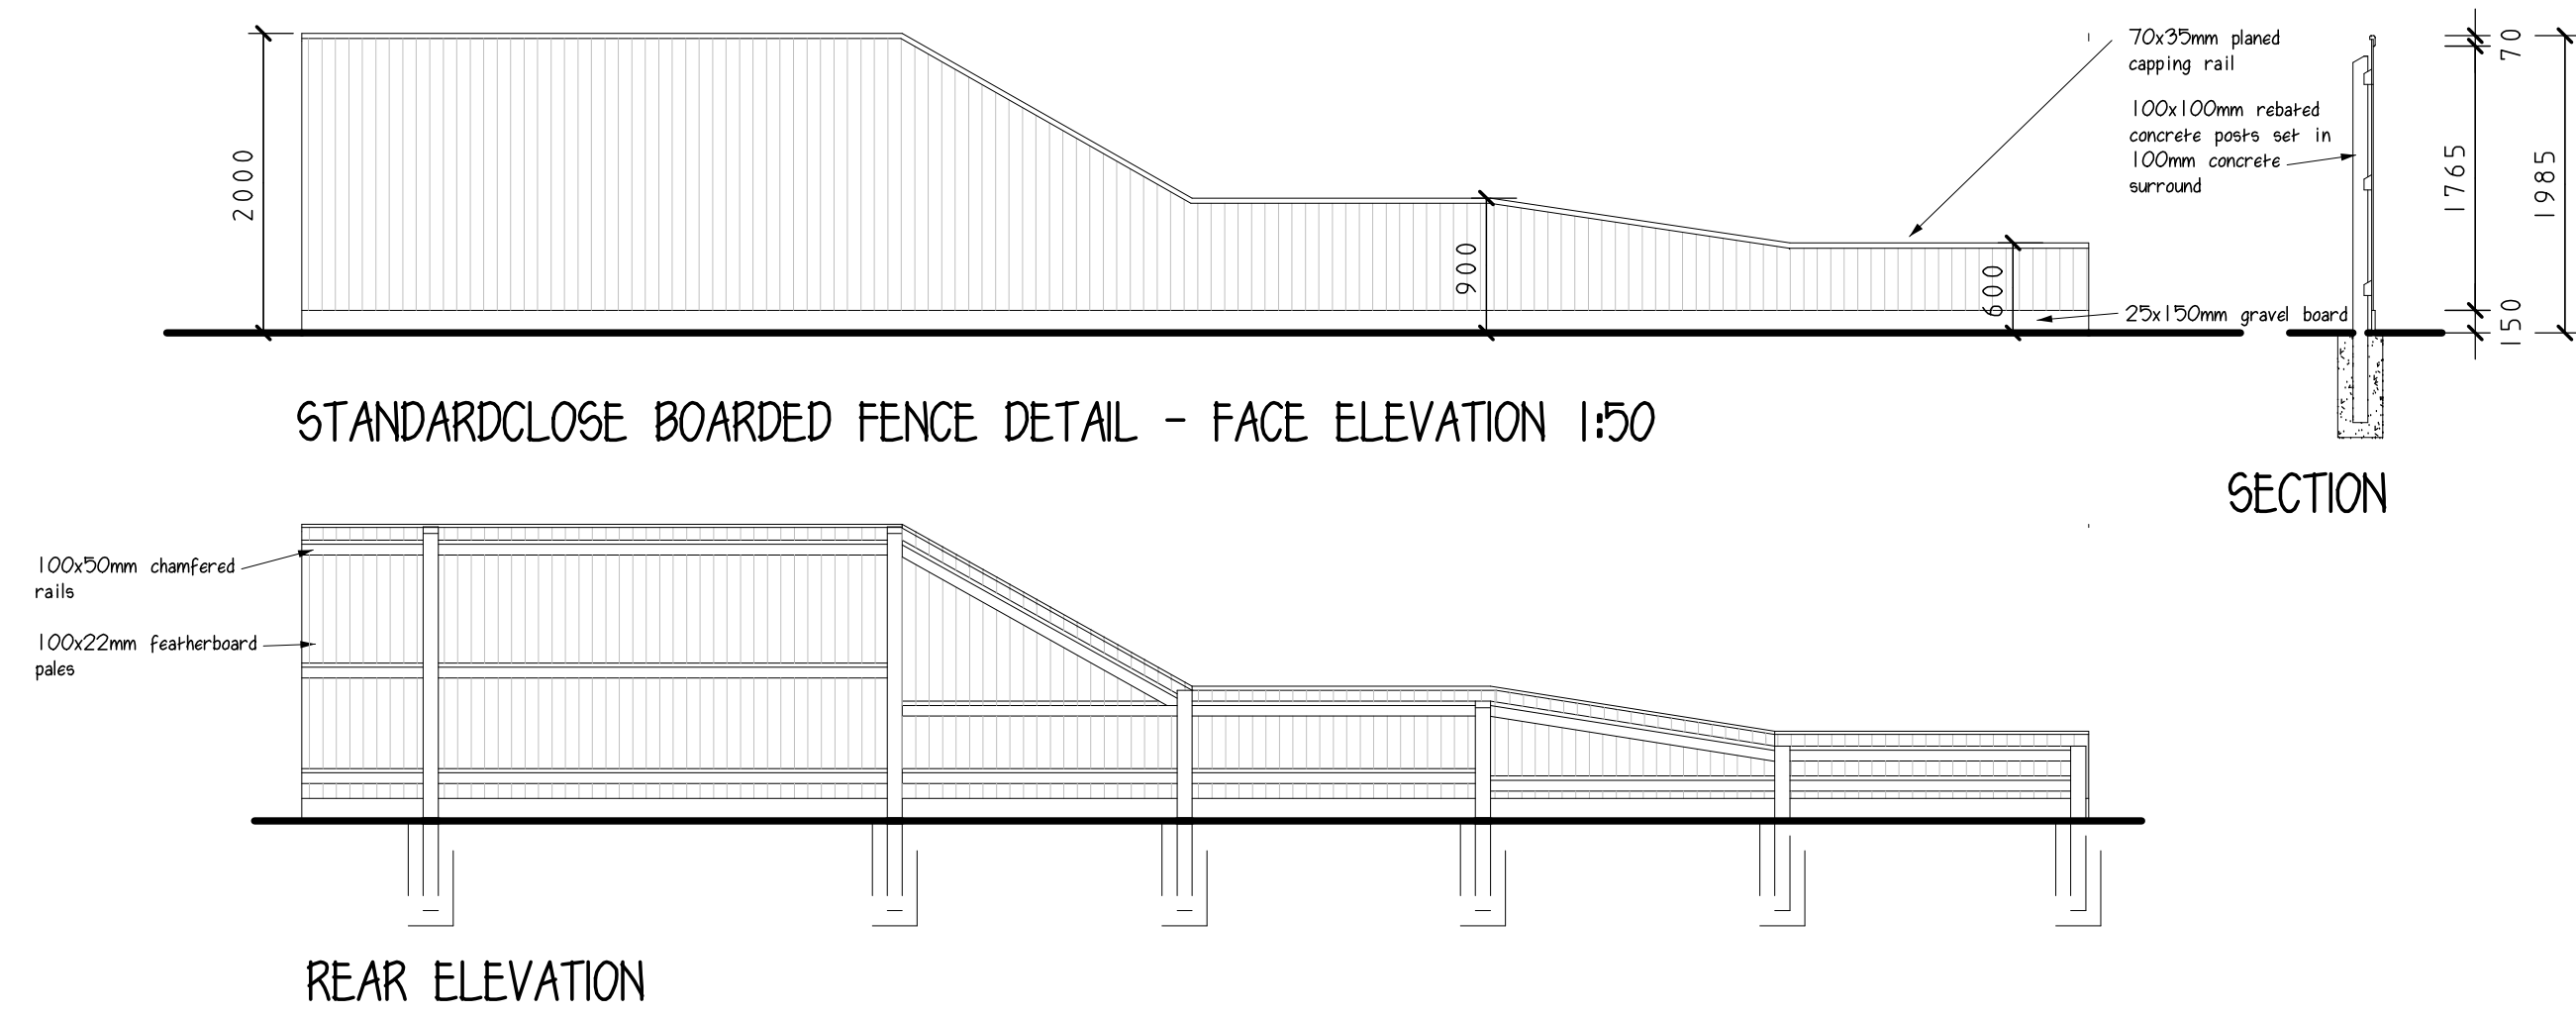
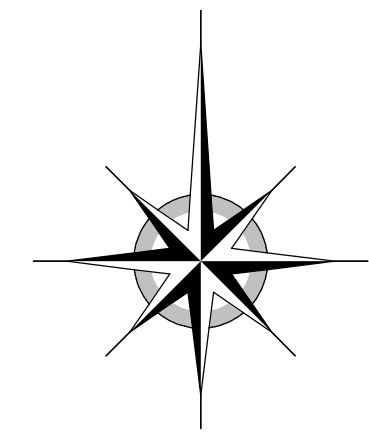
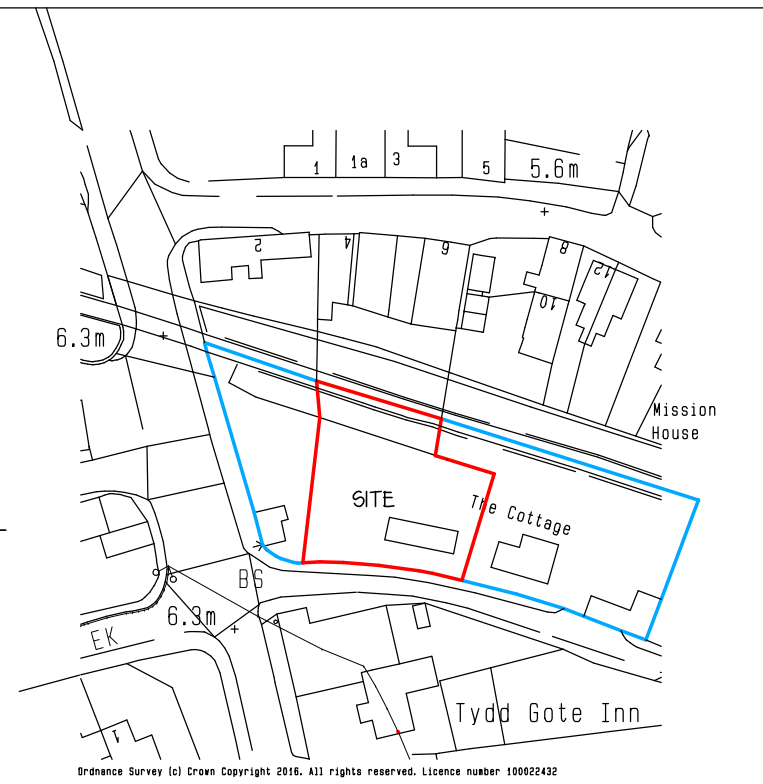


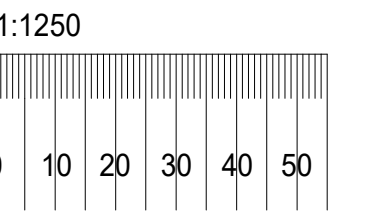

LOCATION

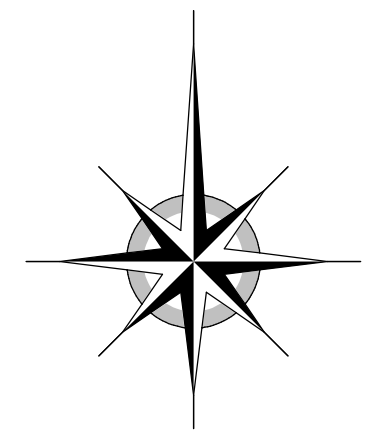

THE PRINCIPAL CONTRACTOR IS TO CHECK ALL DIMENSIONS ON SITE BEFORE COMMENCING WORK AND REPORT ANY DISCREPANCIES TO THE DESIGNER. ALL SETTING OUT DIMENSIONS SHOULD BE CHECKED AGAINST THE CORRESPONDING FLOOR PLAN

The drawing is copyright and may not be altered, traced, copied, photographed or used for any purpose other than for which it is issued, without prior written permission from K.L.Elener. Do not scale from this drawing.

Rev.E	x	x
Rev.D	x	x
Rev.C	x	x
Rev.B	x	x
Rev.A	x	x

Ken Elener
Architectural Design
Office 4
Regent Buildings Office Suite
6-8 Dartford Road
March, Cambs, PE15 8AQ
Tel: 01354 - 656854
Email : kenelener@gmail.com

Project
THREE HOUSES
WEST OF "THE COTTAGE"
EAST ROAD
TYDD GOTE
PE13 5QF

Client
K VAUGHAN

Title
SITE AND LOCATION

Ref
V3477-1

Rev
Sheet A1
Scale: x1:200, 1250 Date: JAN 2018