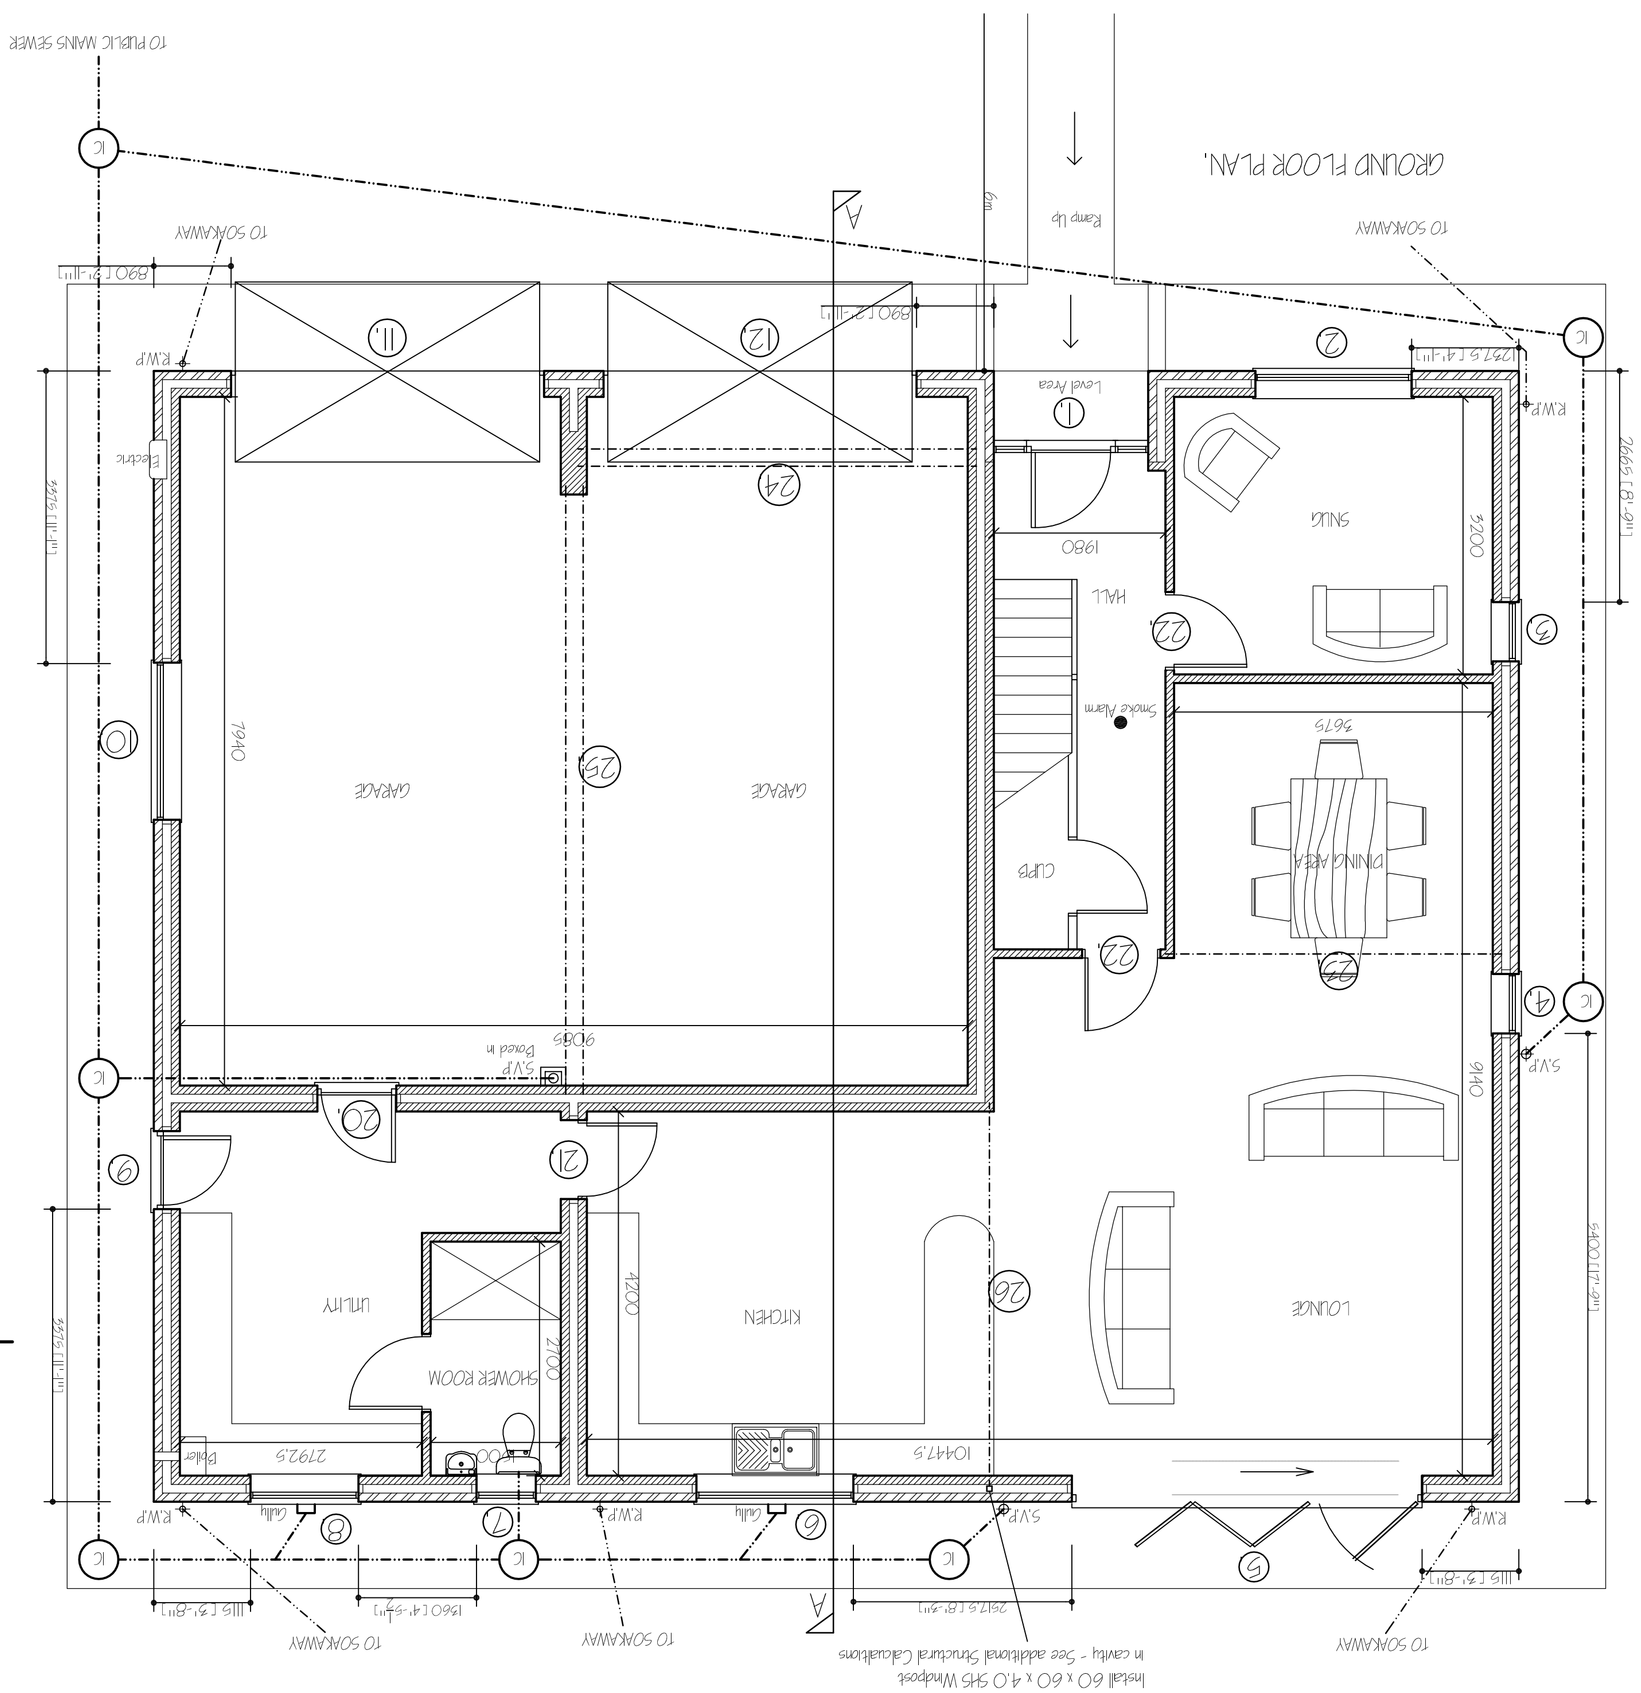

GROUND FLOOR PLAN.
TO SOAKAWAY
Ramp Up
Level Area
6m
R.W.P.
1285 S.F.A.=1
TO SOAKAWAY
S.V.P
9HO
4
1C
DINING AREA
9675
Smoke Alarm
CUPB
22
22a
HALL
1960
SHOE
SHOE
SHOE