FRONT

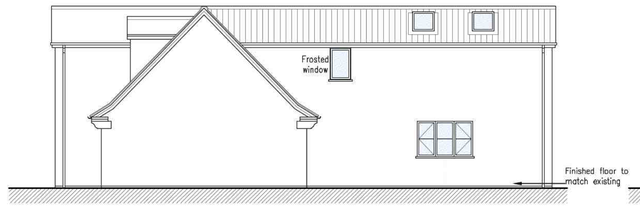

SIDE

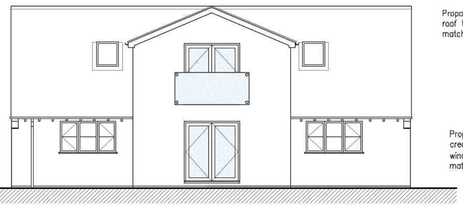

REAR

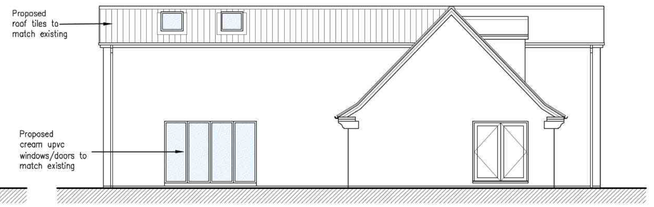

SIDE

PROPOSED ELEVATIONS 1:100

0m 2 4 6 8 10m

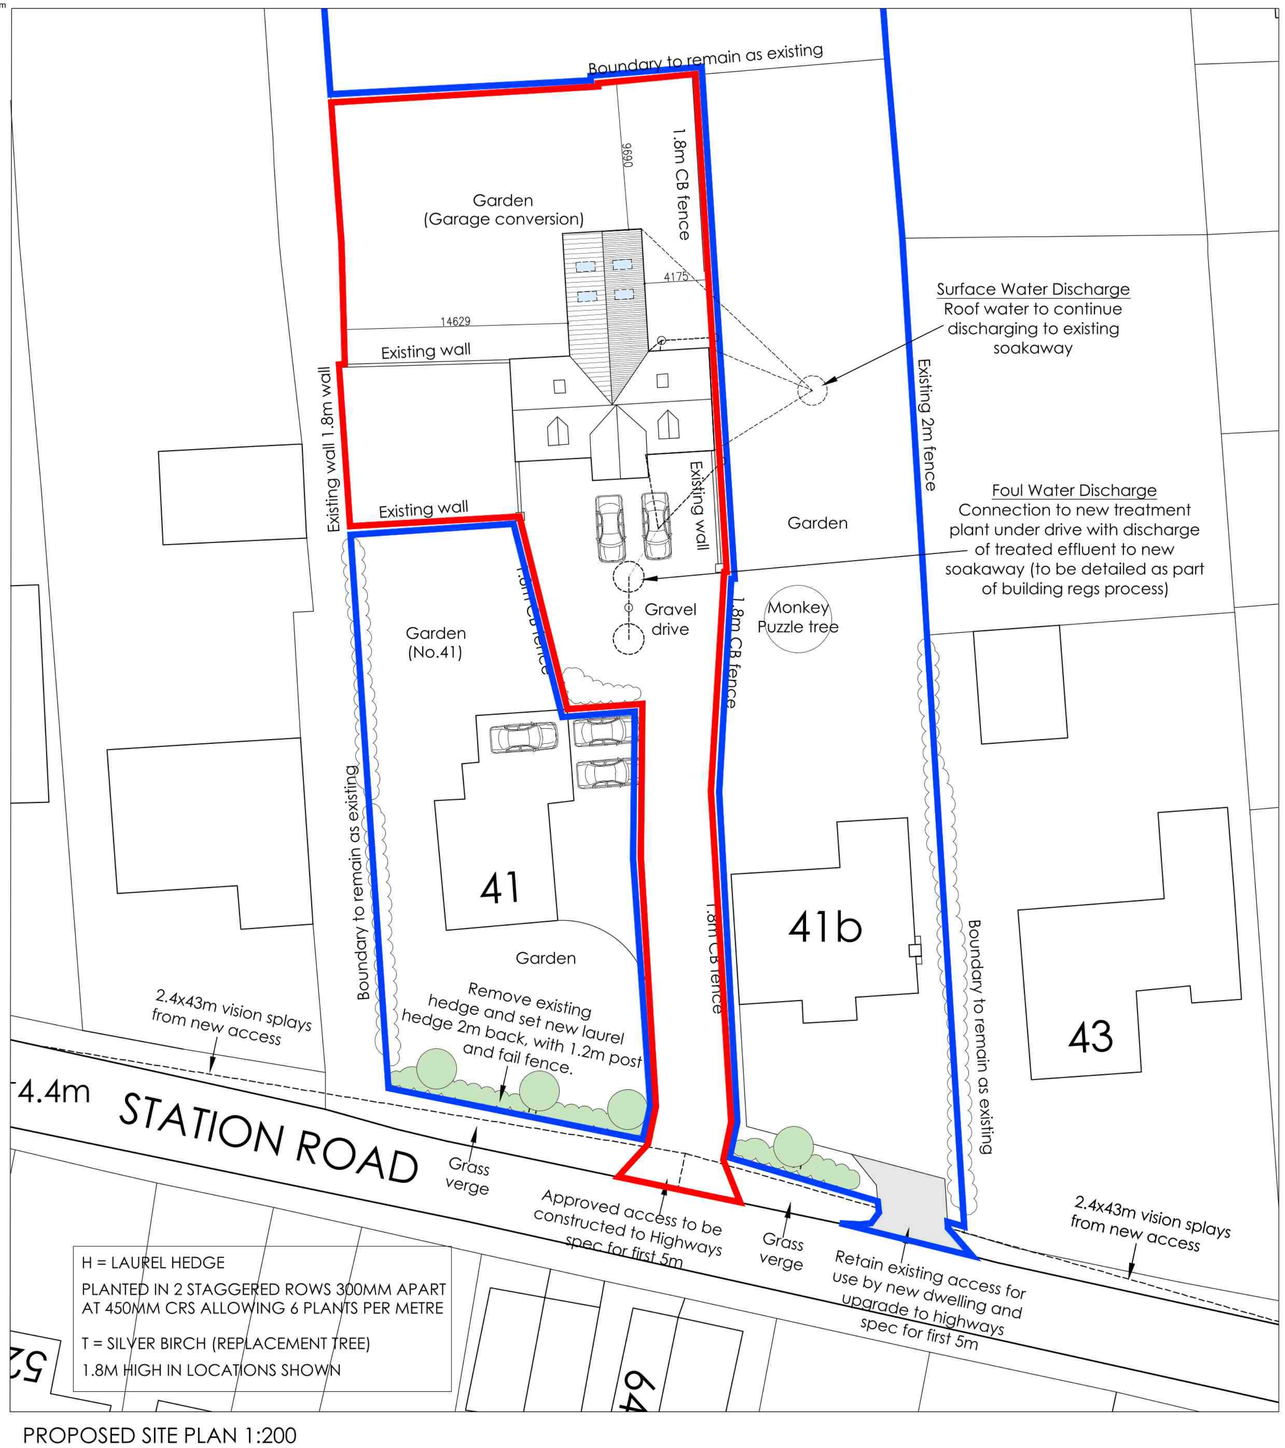

PROPOSED SITE PLAN 1:200

0m 5 10 15 20m

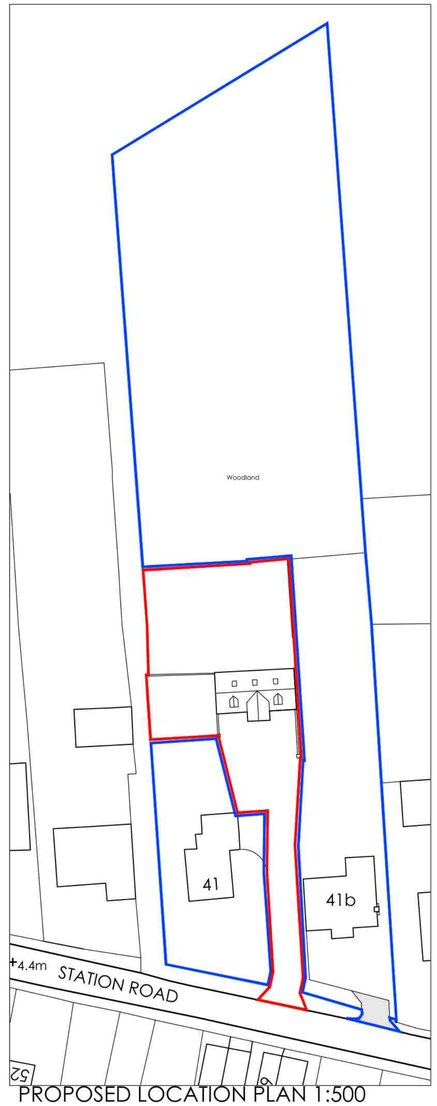

PROPOSED LOCATION PLAN 1:500

0m 10 20 30 40 50m

A -

REVISIONS

JOB NO.	PAPER SIZE	DATE
6615/SK04	A1	OCT 2022

Notes:
This drawing is the permission of Peter Humphrey Associates Ltd. and may not be reissued, loaned or copied in whole or part without written consent.

All dimensions shown on the drawing are in millimeters unless stated otherwise. If the drawing is received electronically (PDF) it is the recipient's responsibility to ensure it is printed to the correct paper size. All dimensions to be checked on site prior to commencing work and any discrepancies to be highlighted immediately.

The Construction (Design and Management) Regulations 2015:
Peter Humphrey Associates' form of appointment with the client confirms whether the agent is appointed as 'Designer' or 'Principal Designer' under these regulations. Nevertheless, the design phase has been carried out with due consideration for the safety during construction, occupation and maintenance of the finished project. No extraordinary hazards or risks were identified outside of the routine construction operations that would not already been apparent to a competent contractor.

CLIENT
JOSH PEGGS

PROJECT
PROPOSED EXTENSION

SITE
41a STATION ROAD
TYDD GOTE
CAMBRIDGESHIRE
PE13 5QA

DRAWING
PROPOSED DRAWING

PETER HUMPHREY ASSOCIATES
ADDRESS: 2 CHAPEL ROAD, WISBECH, CAMBS, PE13 1RG.
TELEPHONE: 01945 466966
E-MAIL: info@peterhumphrey.co.uk
WEB: www.peterhumphrey.co.uk