


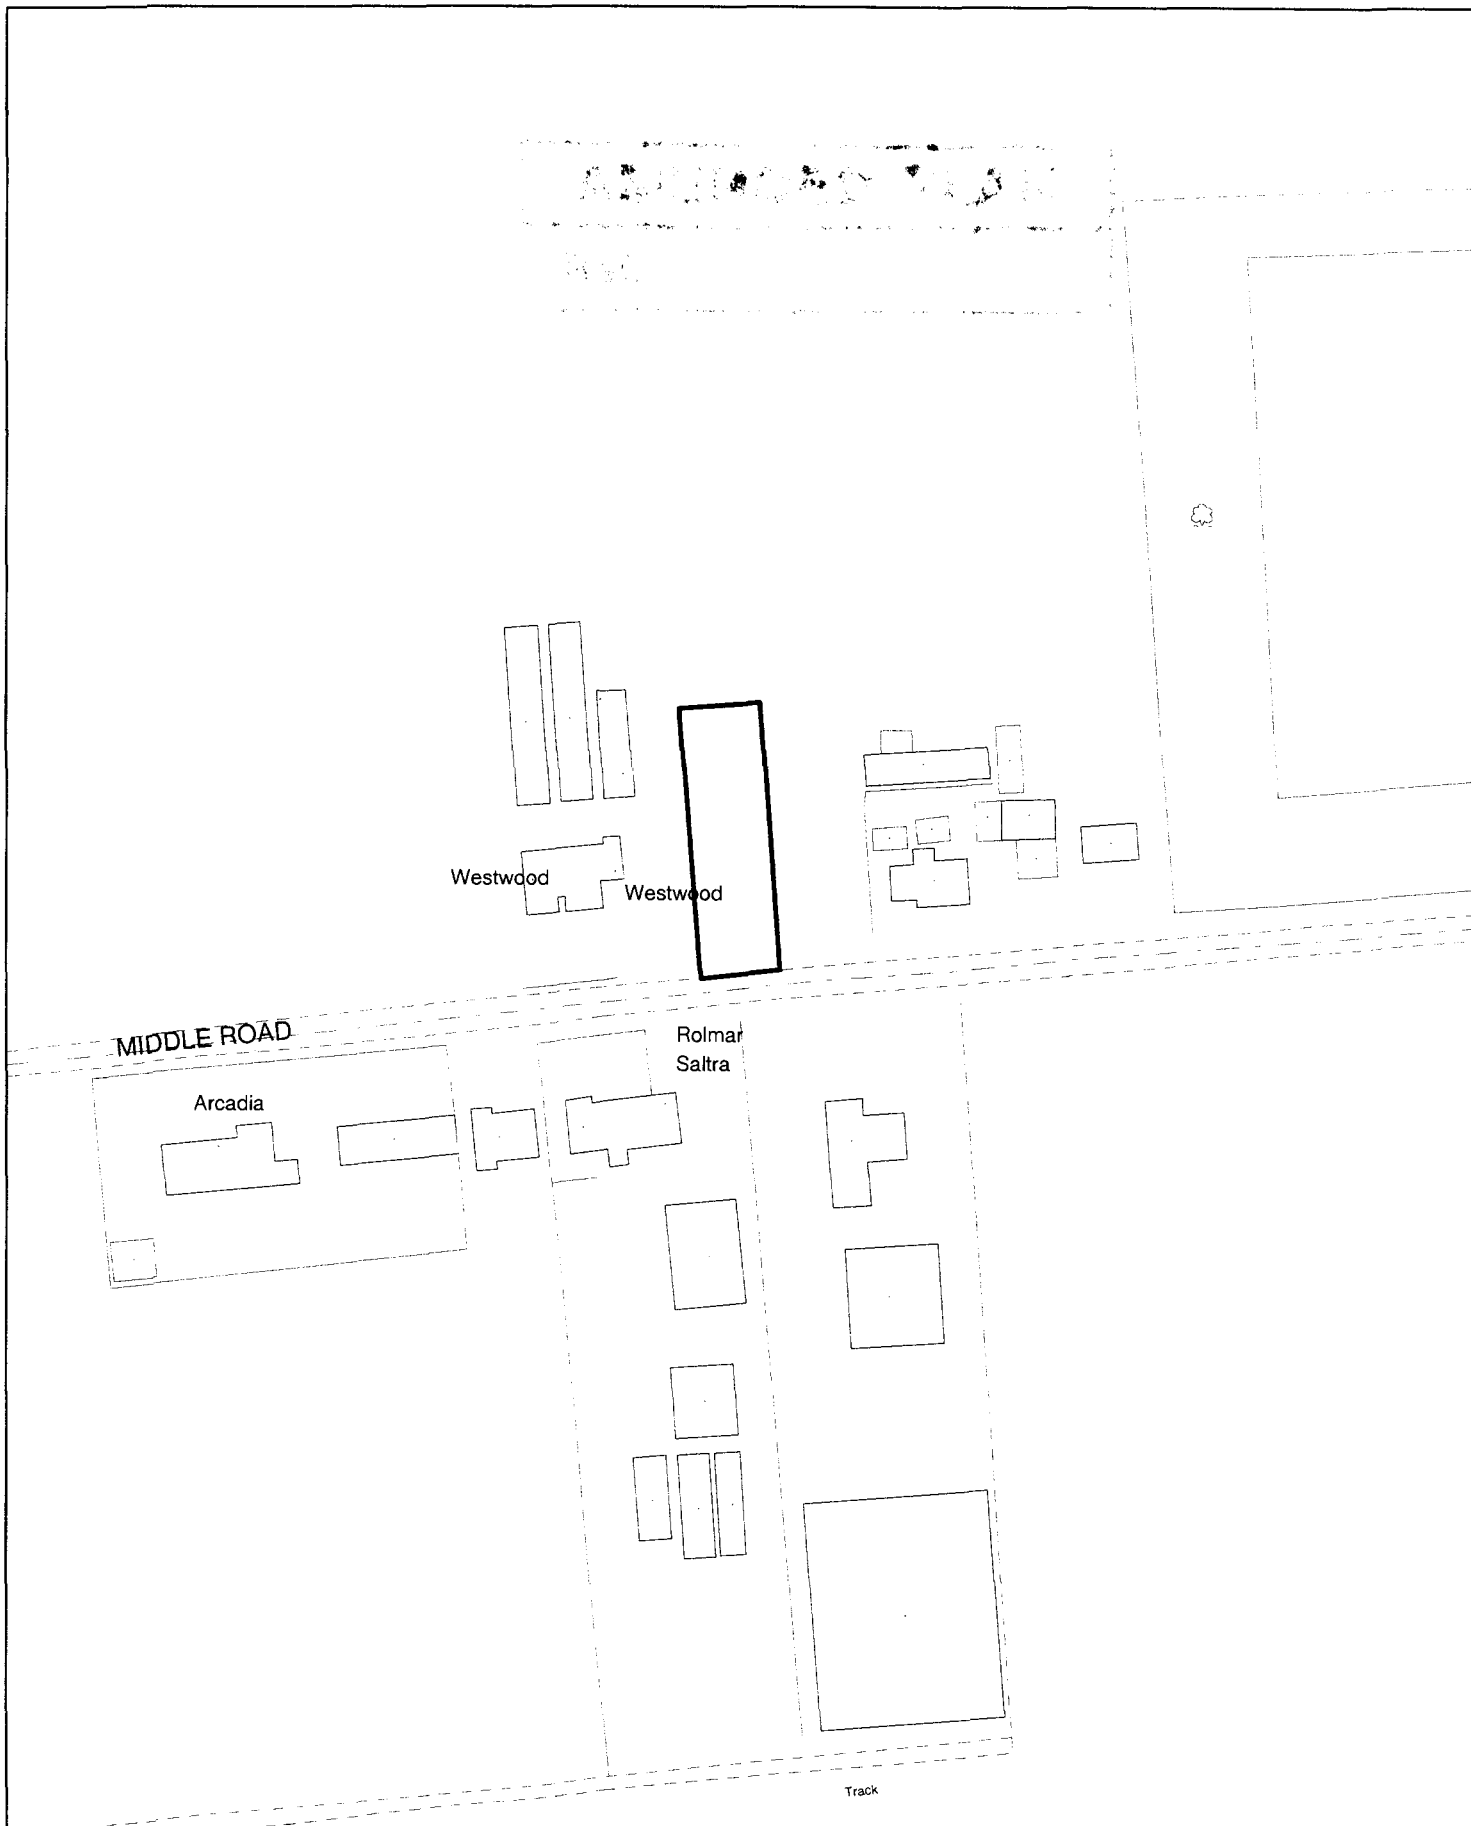


Planning Application Location Plan Ward Member Notification

H21/1003/00

Scale: 1:1250

PLEASE DO NOT COPY THIS PLAN
 This map is reproduced from Ordnance Survey material with
 permission of Ordnance Survey on behalf of Her Majesty's
 Stationery Office (c) Crown copyright. Unauthorised
 reproduction infringes Crown copyright and may lead to
 prosecution or civil proceedings. South Holland District Council
 LA079413 2000





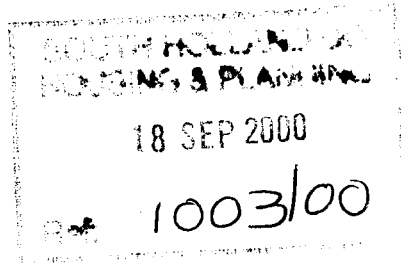


Westwood

The BungaTow

5m


MIDDLE ROAD

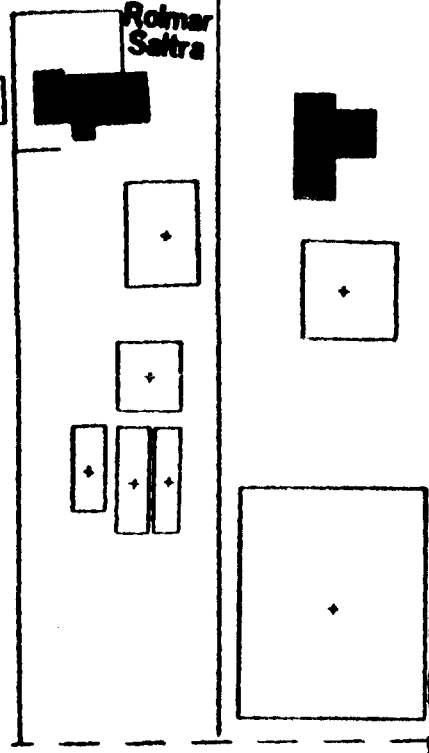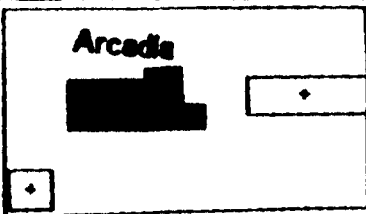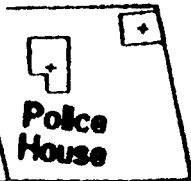

Track



New House Approved

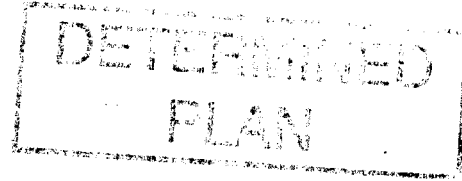

1:1250 SCALE LOCATION PLAN

