field

post and wire fence

leylandii

septic tank

MH

holly tree

MH

leylandii

damson trees

rear garden

grass

external light

assumed former foul drain run

assumed underground electric cable

damson trees

assumed foul drain run

existing s.v.p

approx position of drainage field

garage

Bayview bungalow

1.8m high verticle timber close boarded fence

former row of leylandii trees

rear garden

grass

assumed foul drain run

Minerva Farm Cottage

grass

field

former tree trunk

apple tree

leylandii

drive

gravel

Site Area = 1157.7m2 (0.28 Acres) Approx

1.8m high verticle timber close boarded fence

grass

hedge

verge

gravel

TP

MH MH

grass verge

Site Access

L O W G A T E

Site Plan 1:100

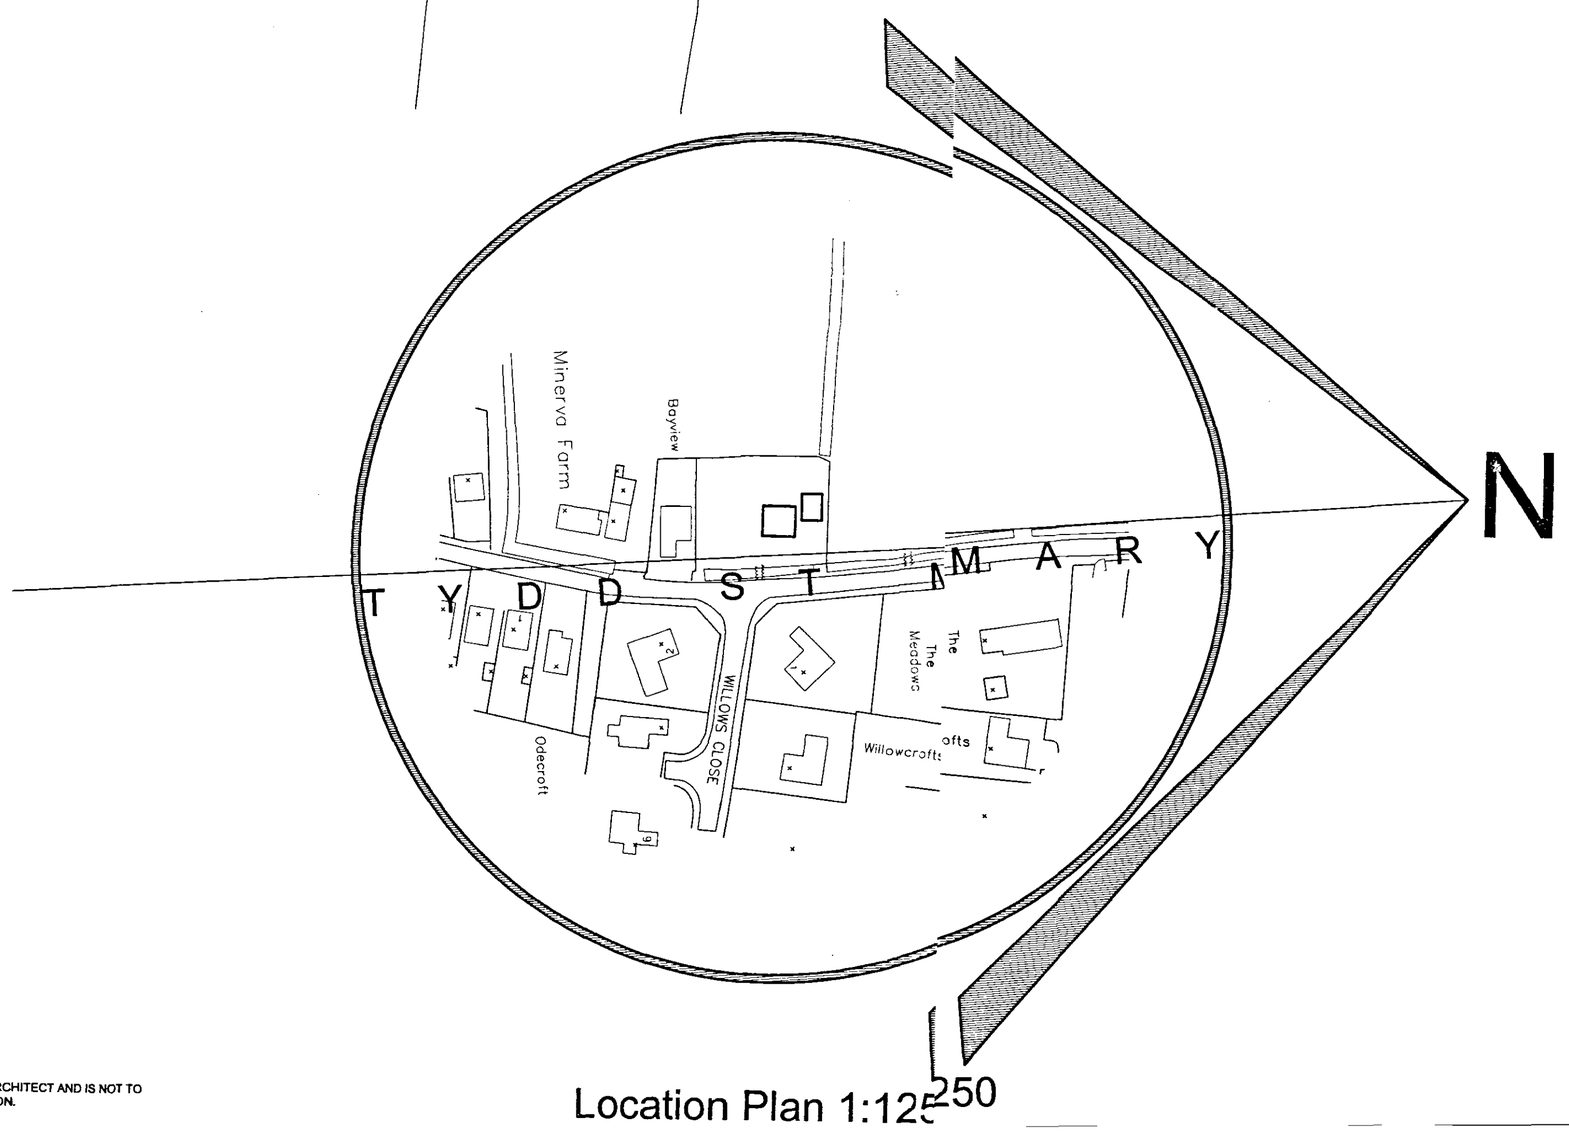

Location Plan 1:1250

THIS DRAWING IS THE COPYRIGHT OF THE ARCHITECT AND IS NOT TO BE REPRODUCED WITHOUT PRIOR PERMISSION.

Proposed New Bungalow, Lowgate, Tydd St Mary	JOB
Wisbech, Cambs	
1:100 1:1250	SCALE
Survey Drawing	TITLE
A Site Boundary August 2003	REVISED
573/01A	
Mr V Beesley	
July 2003	

A R C