


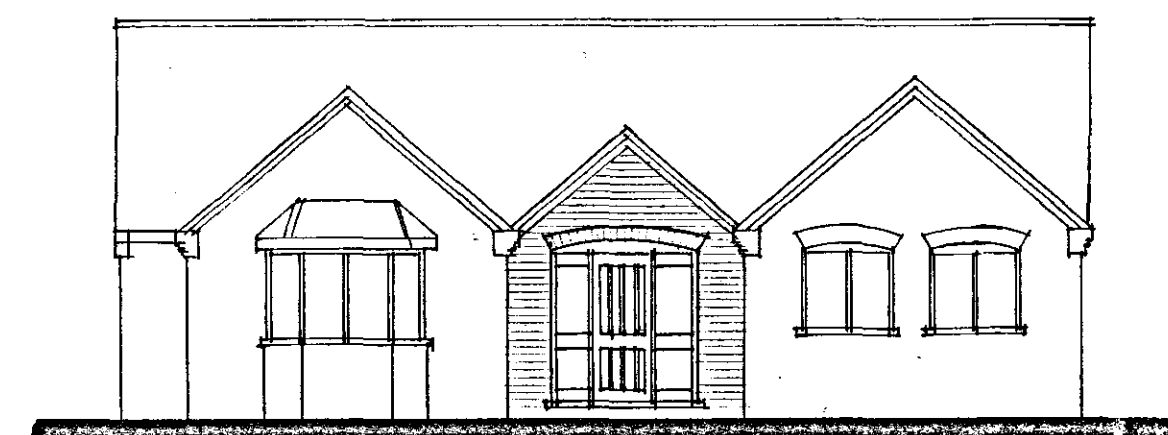


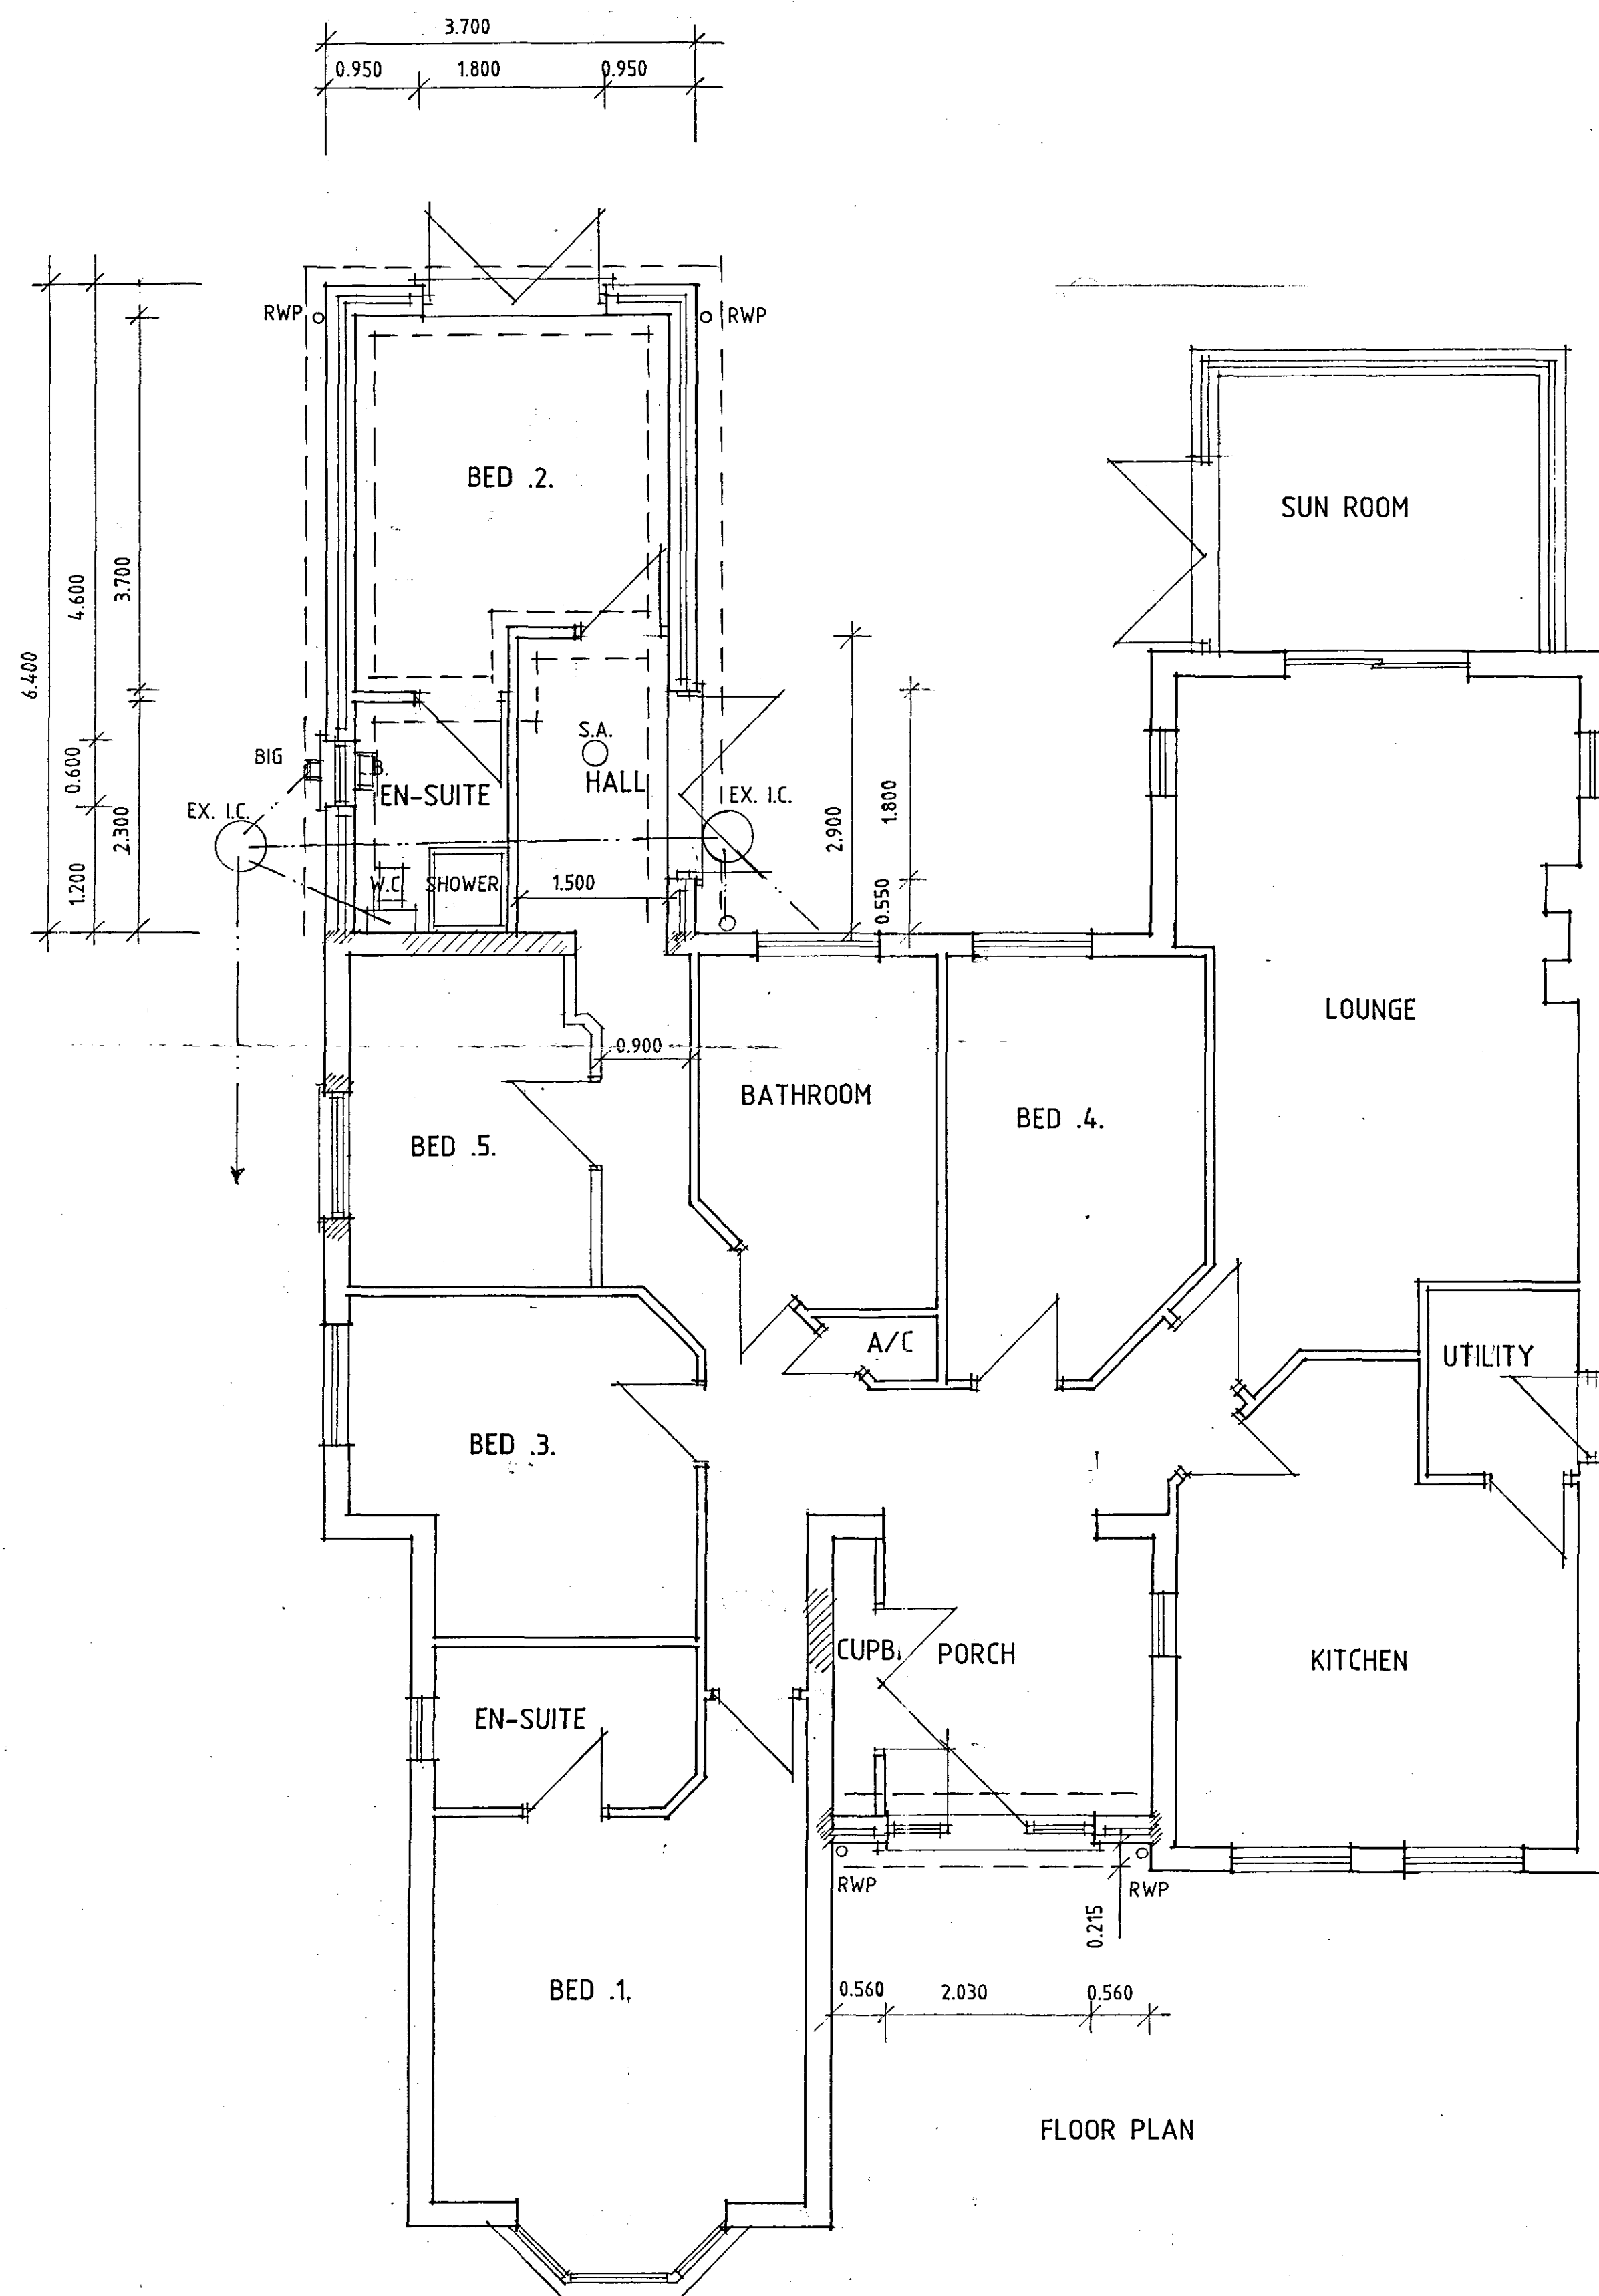


FRONT

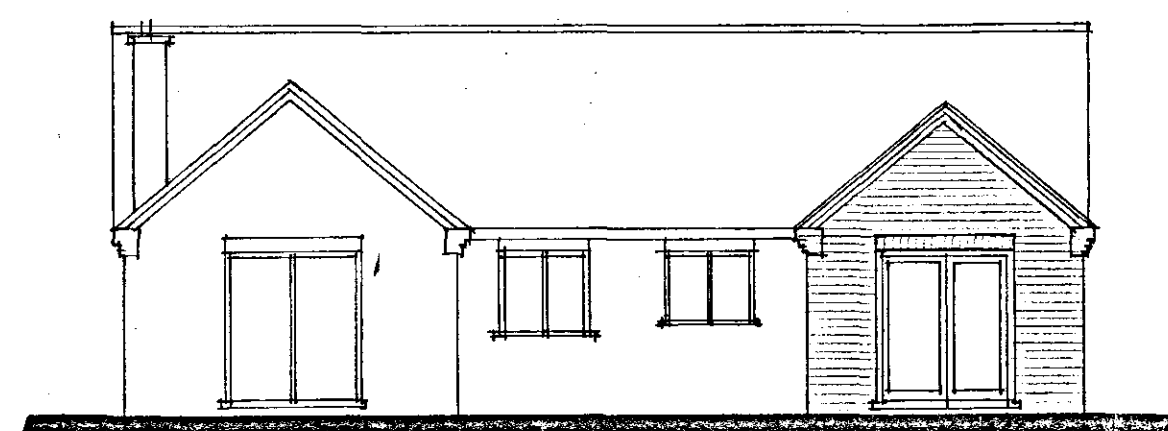

REAR

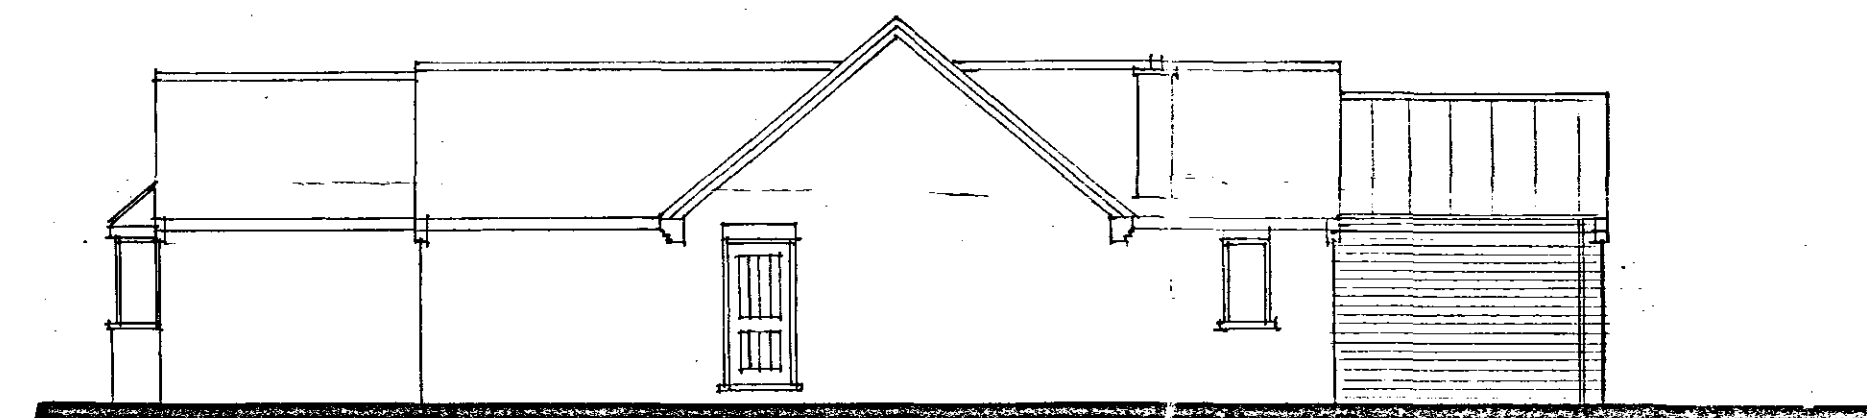

SIDE

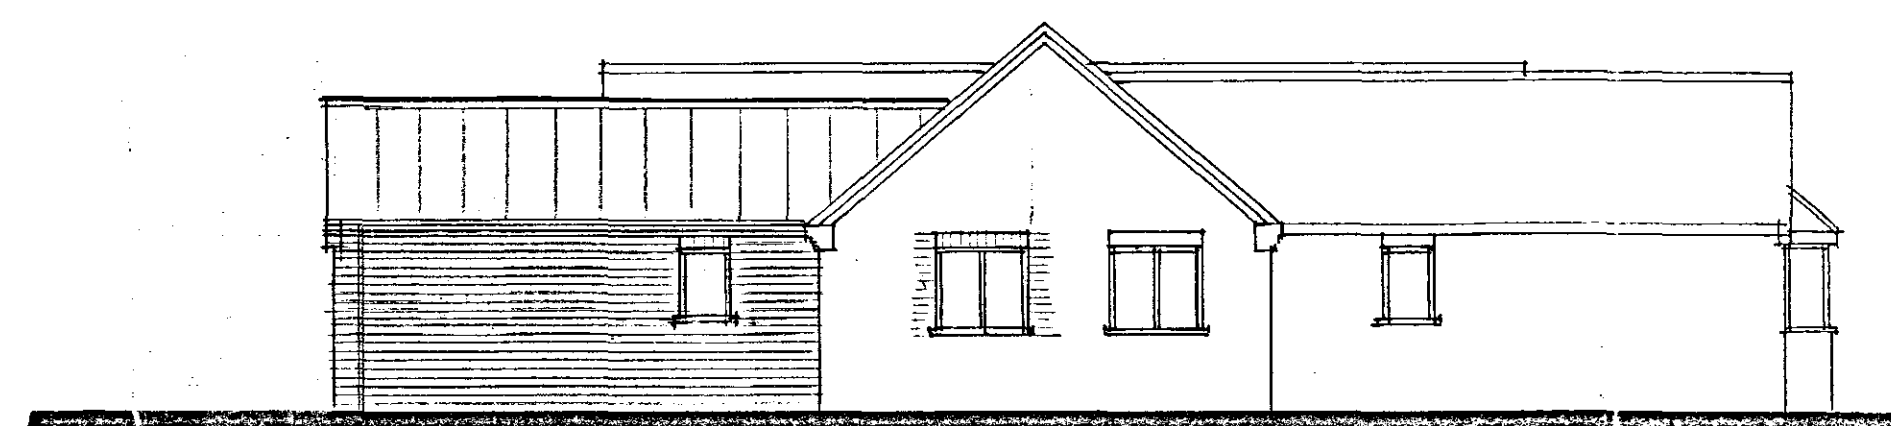

SIDE

SHDC
Planning & Development
19 SEP 2008
Ref: 1010/08

A - DESIGN ALTS - 10.9.08

Status
DESIGN
CONSULTANTS IN ARCHITECTURE & PLANNING

PROPOSED EXTENSIONS AT
TSUNAMI, CHURCH WAY,
TYDD ST. MARY FOR

MRS. B. FURSSE.

PLAN AS PROPOSED

1:50 1:100 SD03-010/1
JUNE-08 B.GILHAM.

**DETERMINED
PLAN**

