
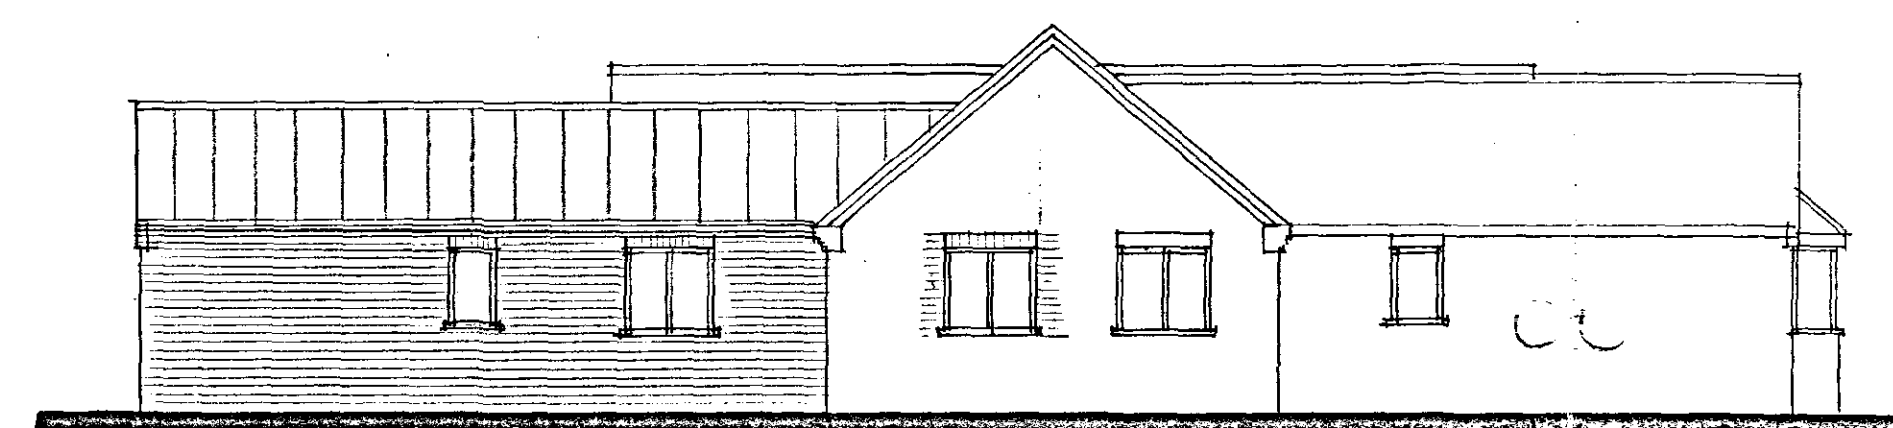
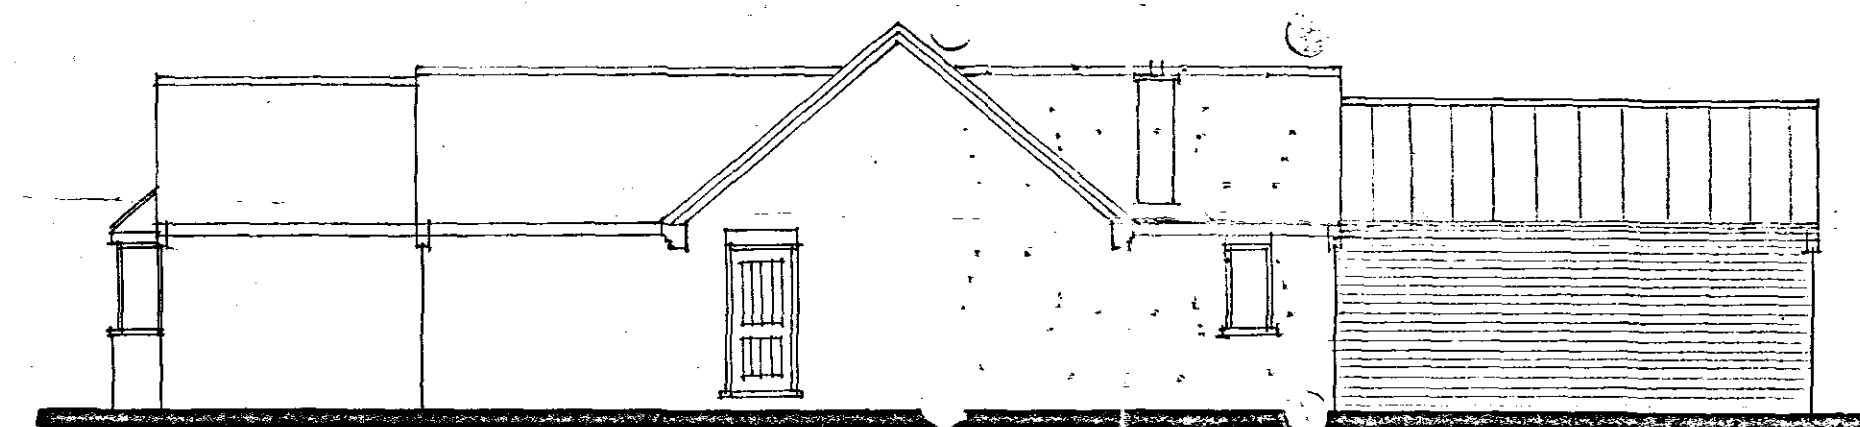
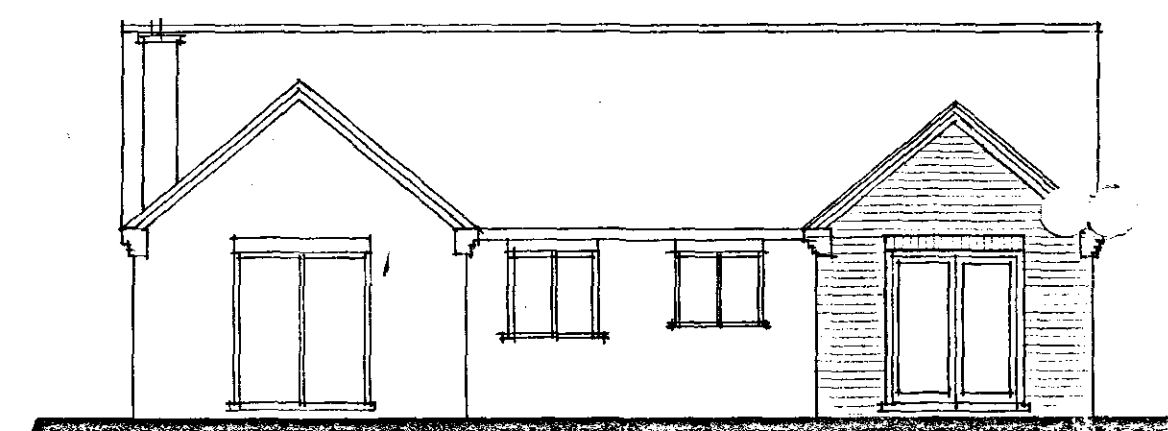
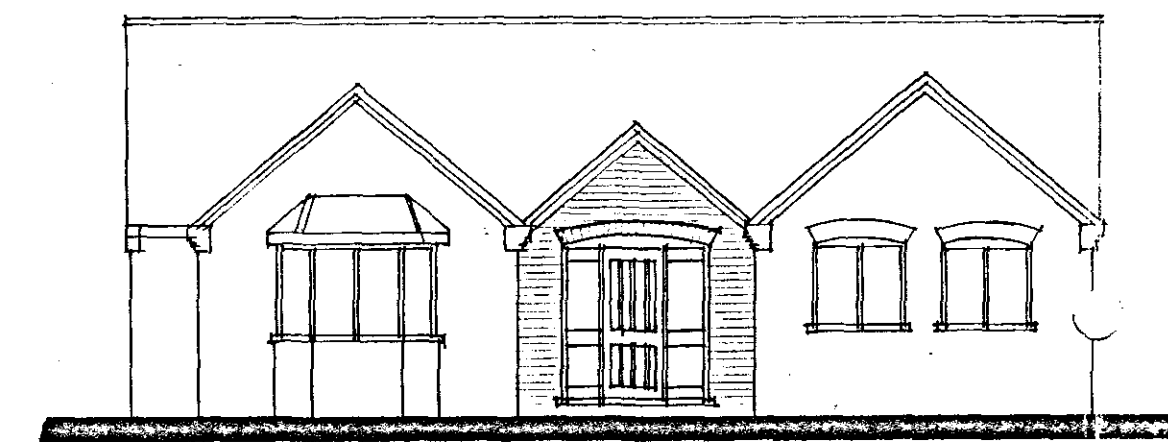


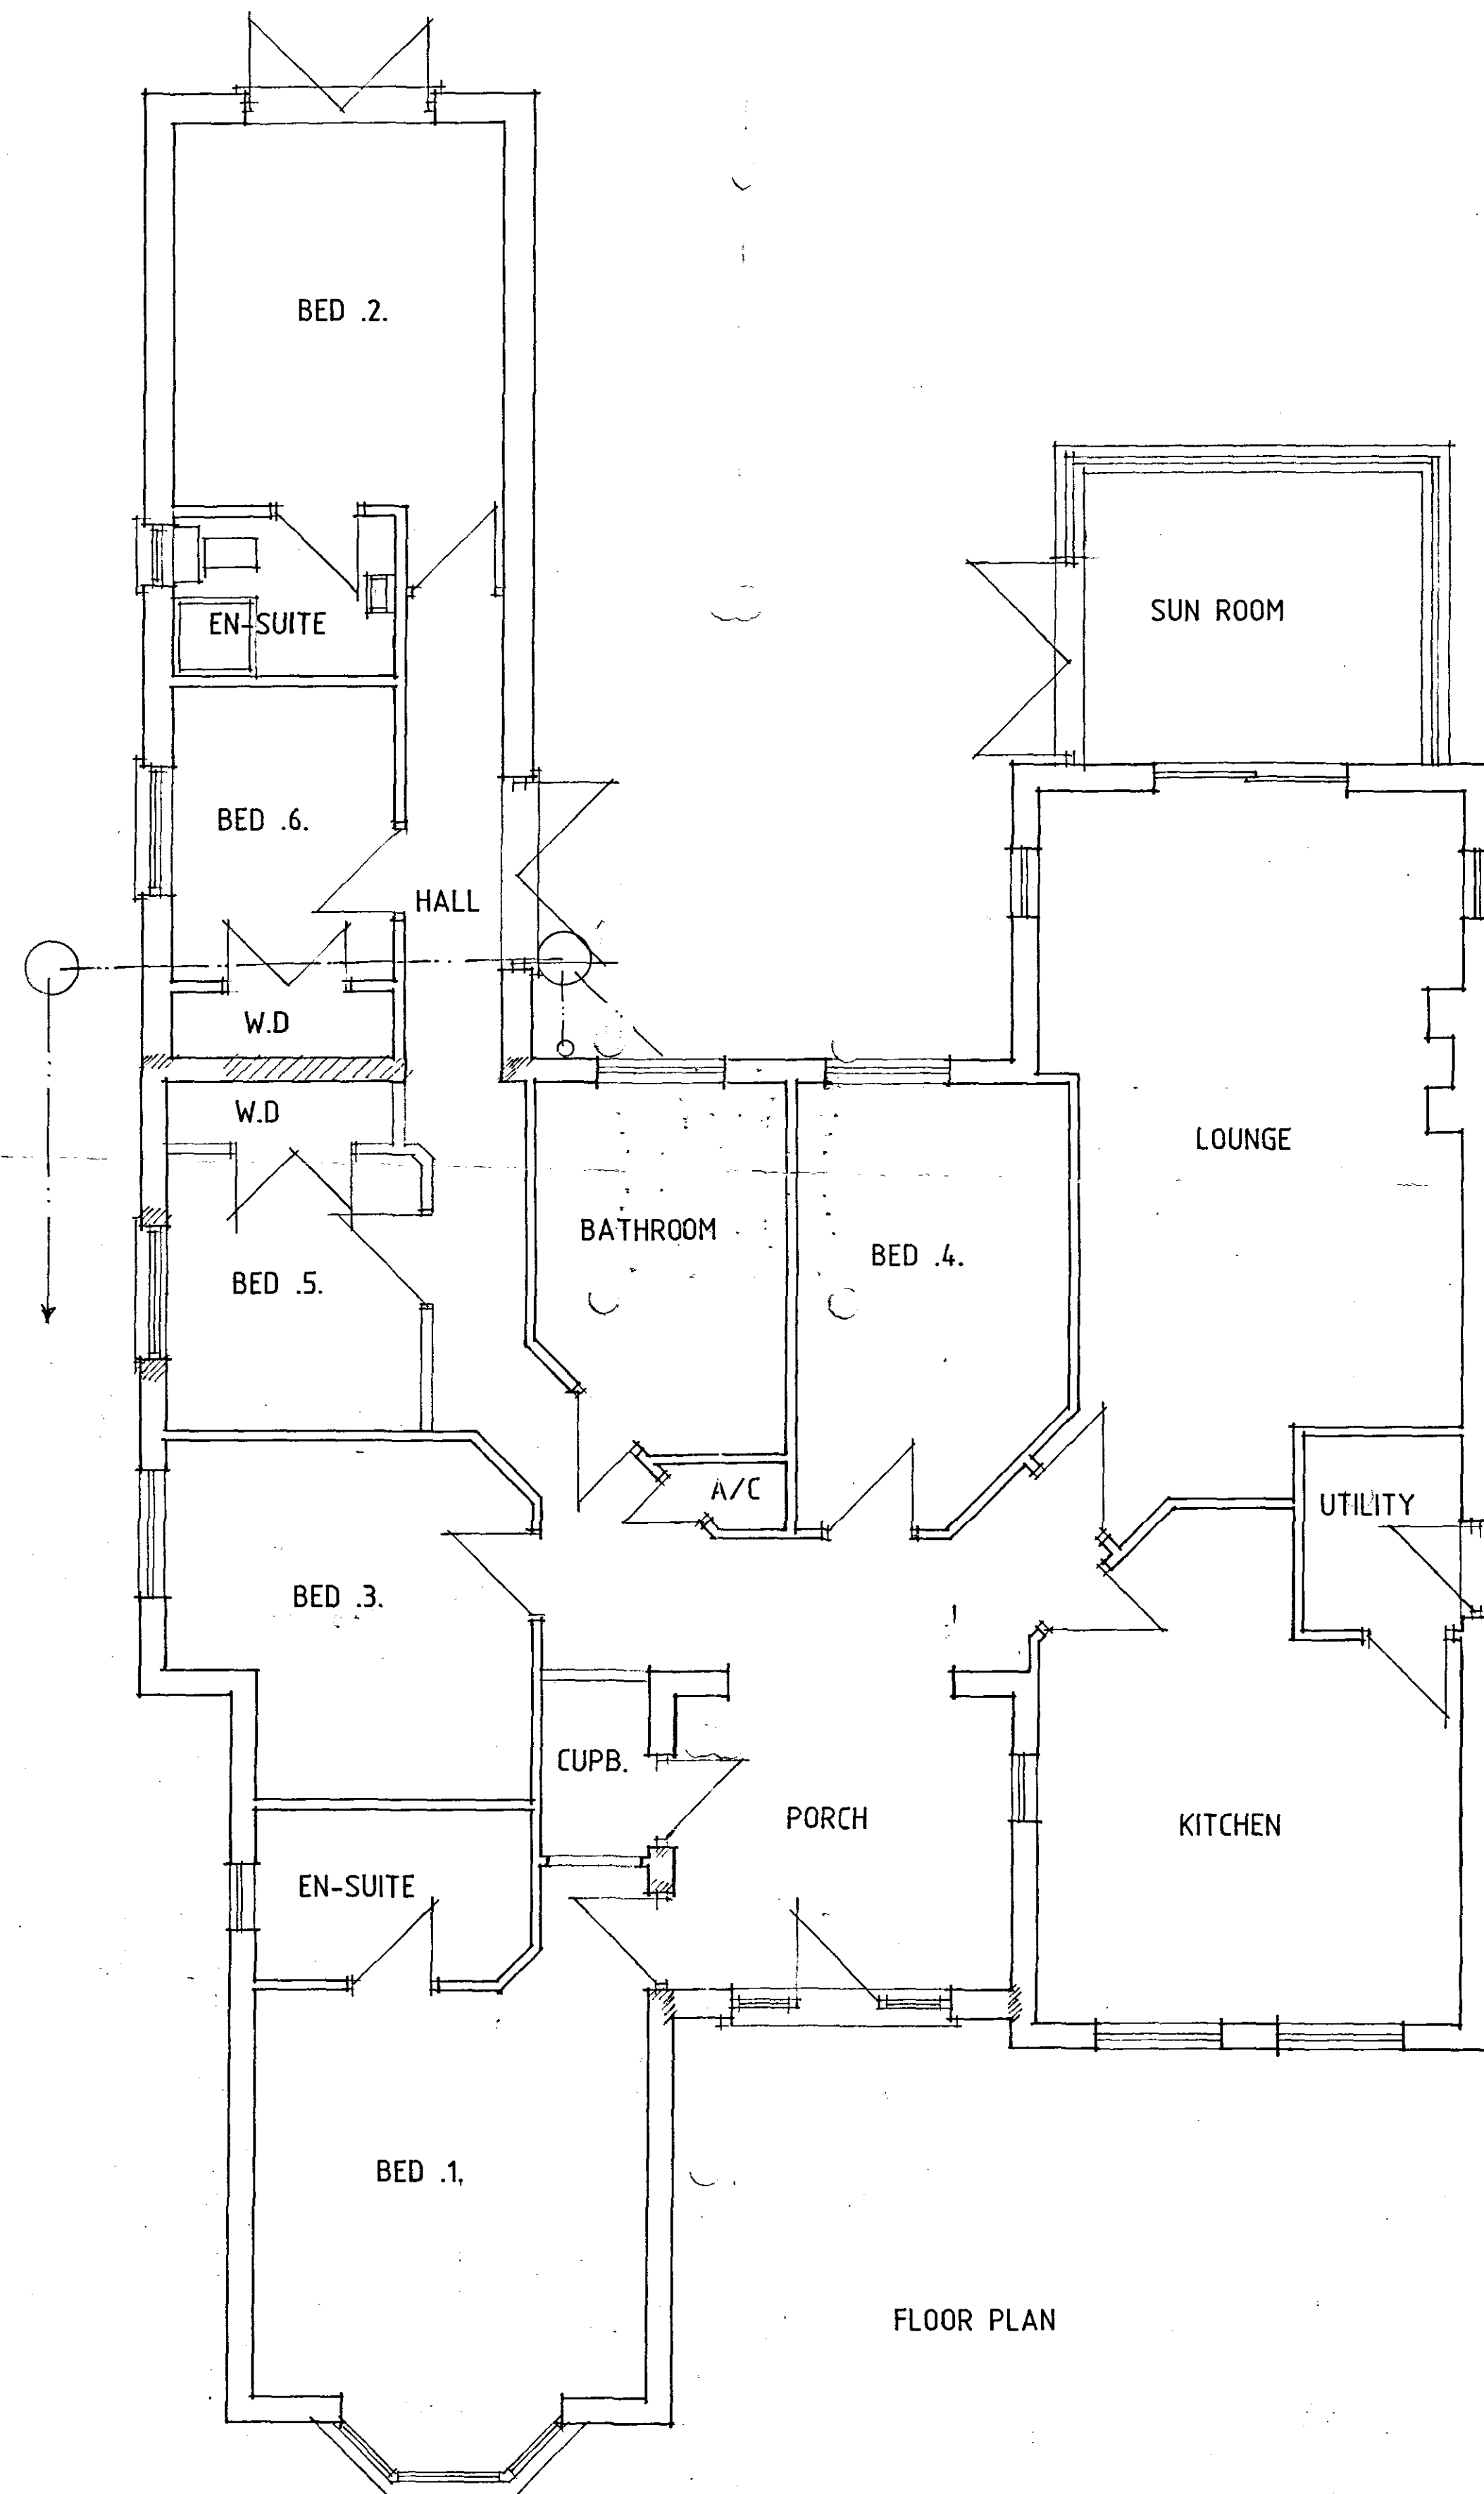

Status
 DESIGN
 CONSULTANTS IN ARCHITECTURE & PLANNING

PROPOSED EXTENSIONS AT
 TSUNAMI, CHURCH WAY,
 TYDD ST. MARY FOR

MRS. B. FURSSE.

PLAN AS PROPOSED
 SKETCH

1:50 1:100 SD03-010/1
 JUNE-08 B.GILHAM.

2 Edinburgh Walk, Holtbeach,
 Spalding, Lincs. PE12 7AP.
 Tel: 01406 424343 Fax: 01406 490702